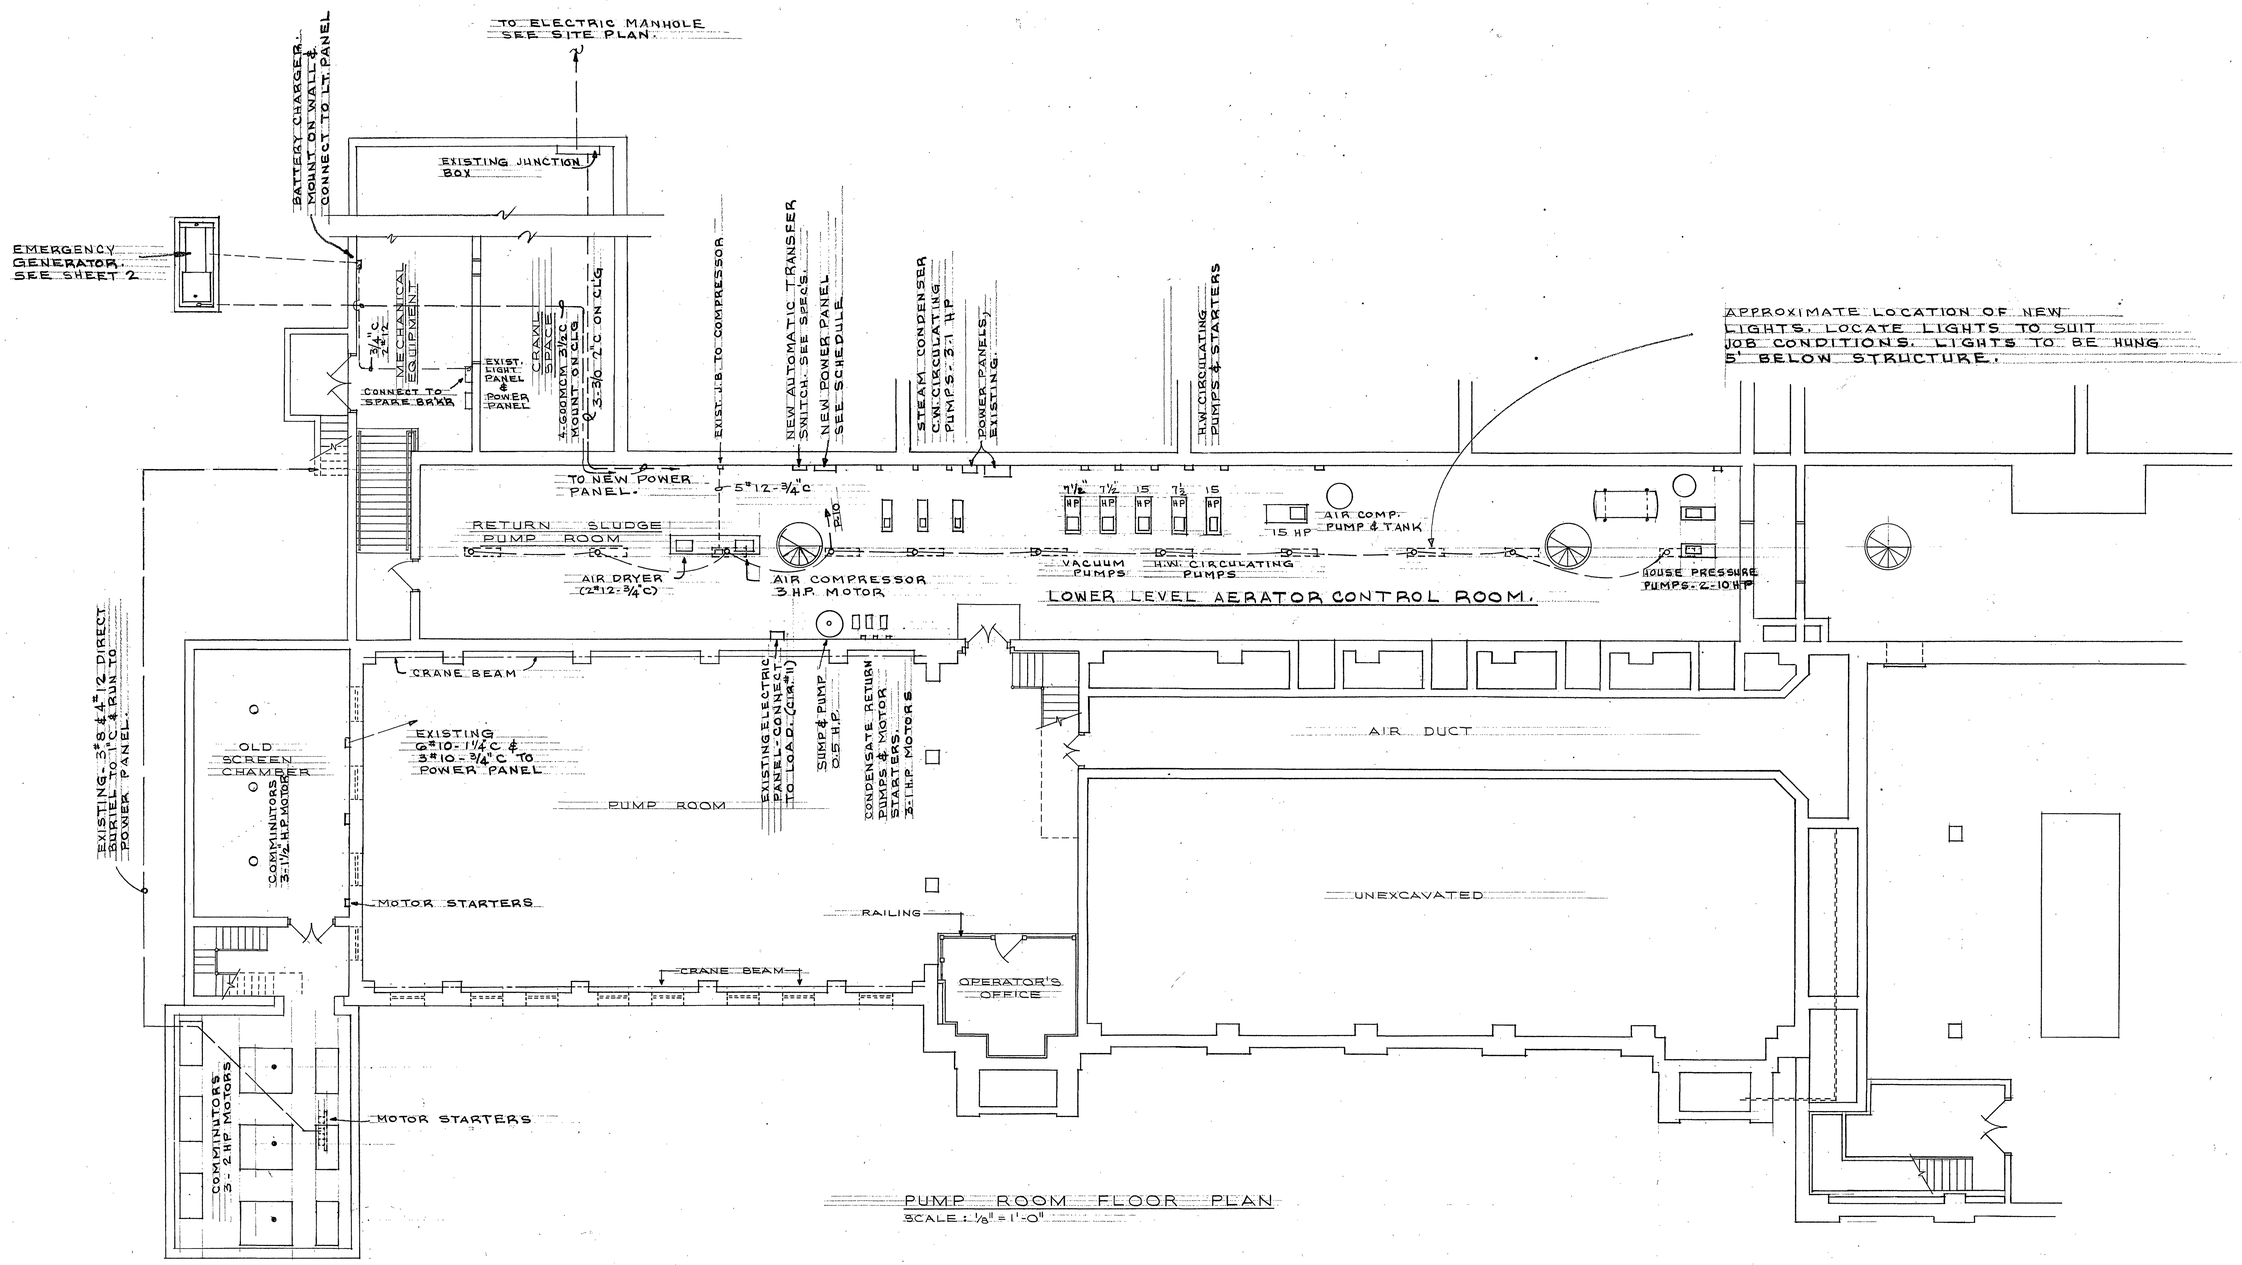

PUMP ROOM FLOOR PLAN

SCALE: 1/8" = 1'-0"

DATE	REV.	DESCRIPTION	BY
		EMERGENCY GENERATOR	

Thomas F. Brady — CITY ENGINEER

PLANS OF SEWAGE TREATMENT PLANT

ROANOKE, VIRGINIA

CITY OF ROANOKE
OFFICE OF CITY ENGINEER
ROANOKE, VIRGINIA

DRAWN LBC
CHECKED
APP'D
DATE OCT. '77
JOB NO. 4401-C
SHEET 1 OF 2

CONTRACTOR MUST VERIFY ALL DIMENSIONS AT PROJECT BEFORE PROCEEDING WITH WORK

(8)