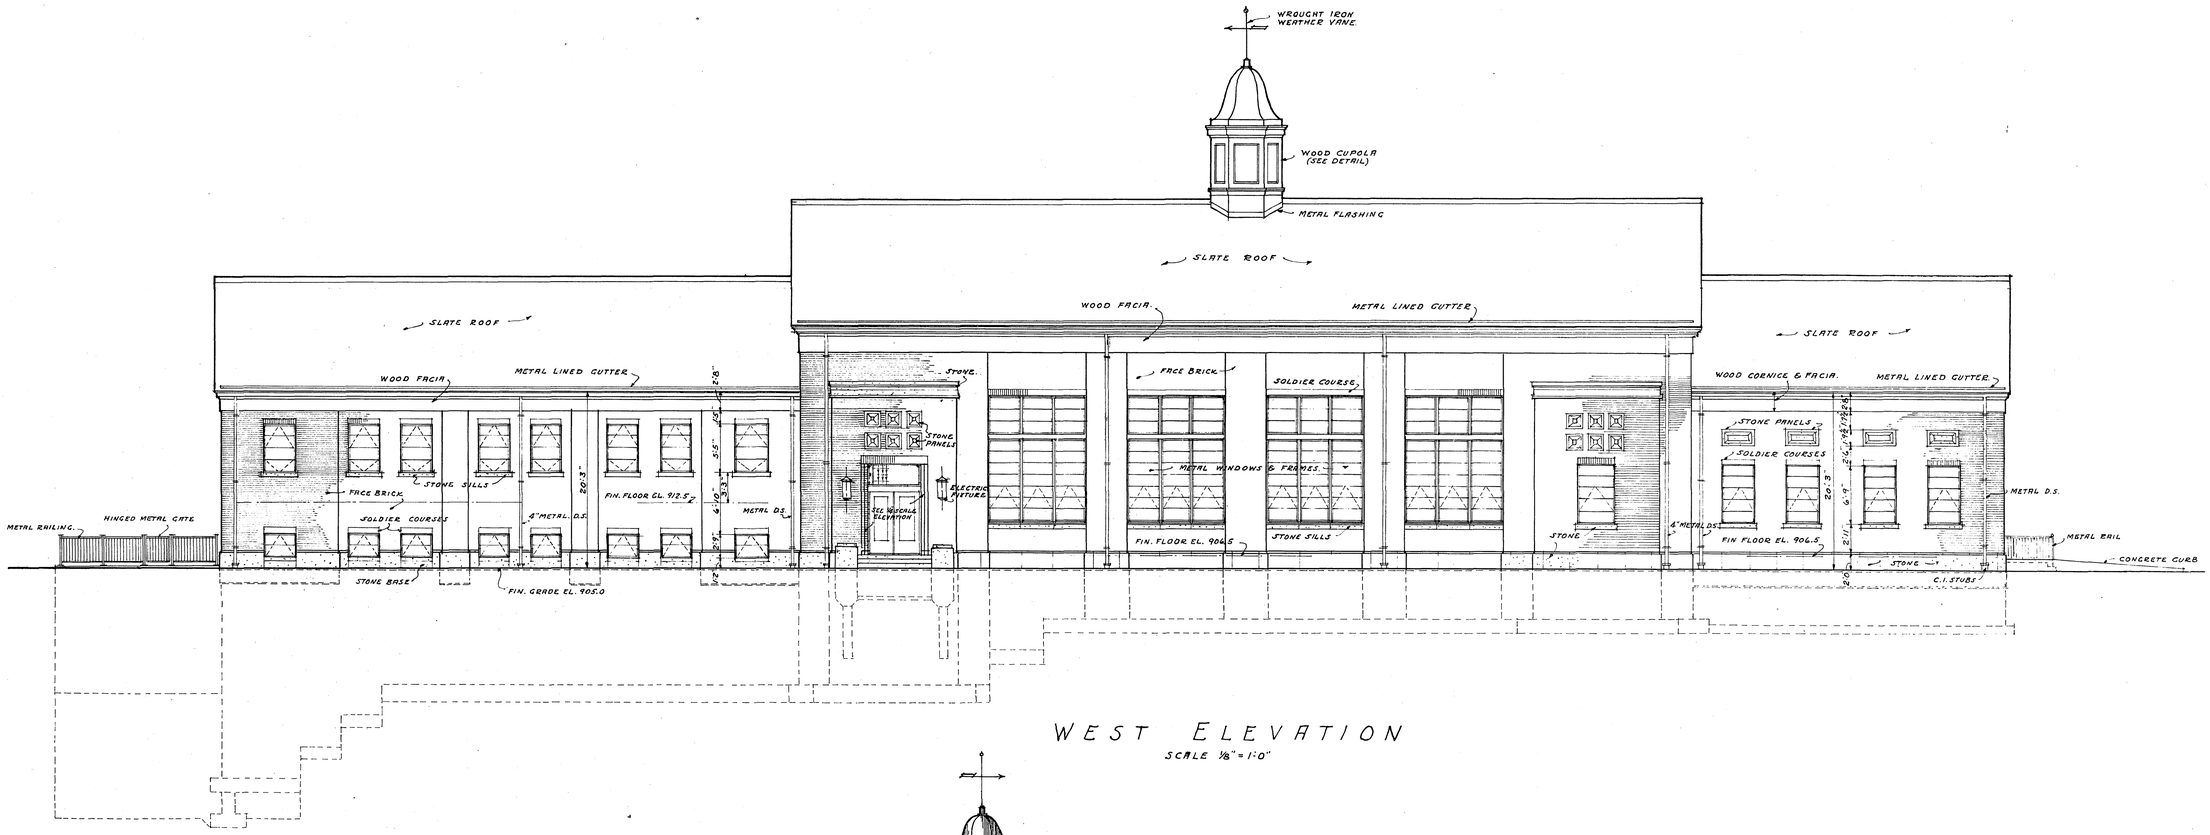

WEST ELEVATION

SCALE 1/8" = 1'-0"

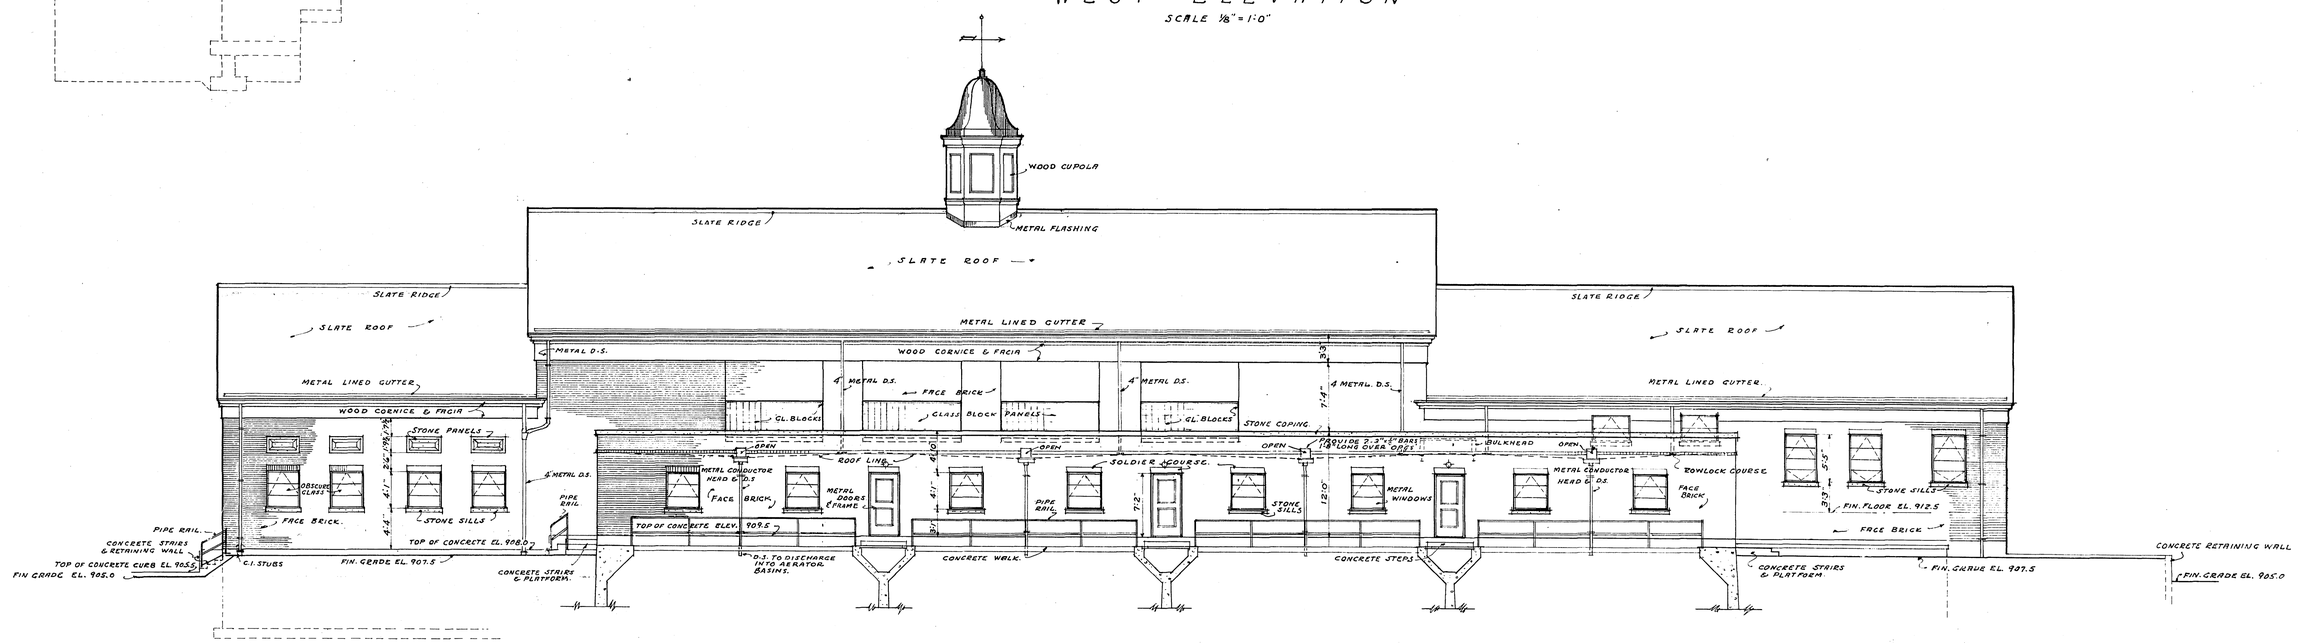

EAST ELEVATION

SCALE 1/8" = 1'-0"

SANITARY SEWER PROJECT No. 3 · 1950

ALVORD, BURDICK & HOWSON CHICAGO, ILL.		MATTERN & MATTERN ENGINEERS ROANOKE, VA.	
SEWAGE TREATMENT PLANT CITY OF ROANOKE, VIRGINIA PUMP & BLOWER BLDG. ELEVATIONS			
DESIGNED		SCALE AS SHOWN	CONS. NO.
DRAWN	B.G.C.		
CHECKED	P.G.O.	DATE AUGUST, 1950	SHEET NO. 2