INDEX	
	SHEET
SITE PLAN	1
BUILDING PLAN	2
BUILDING SECTIONS	3
ARCHITECTURAL	4
CHLORINE SYSTEM	5
SULFUR DIOXIDE SYSTEM	6
ARCHITECTURAL DETAILS	7
STRUCTURAL PLANS & DETAILS	8
STANDARD DETAILS	9
ELECTRICAL PLAN	10

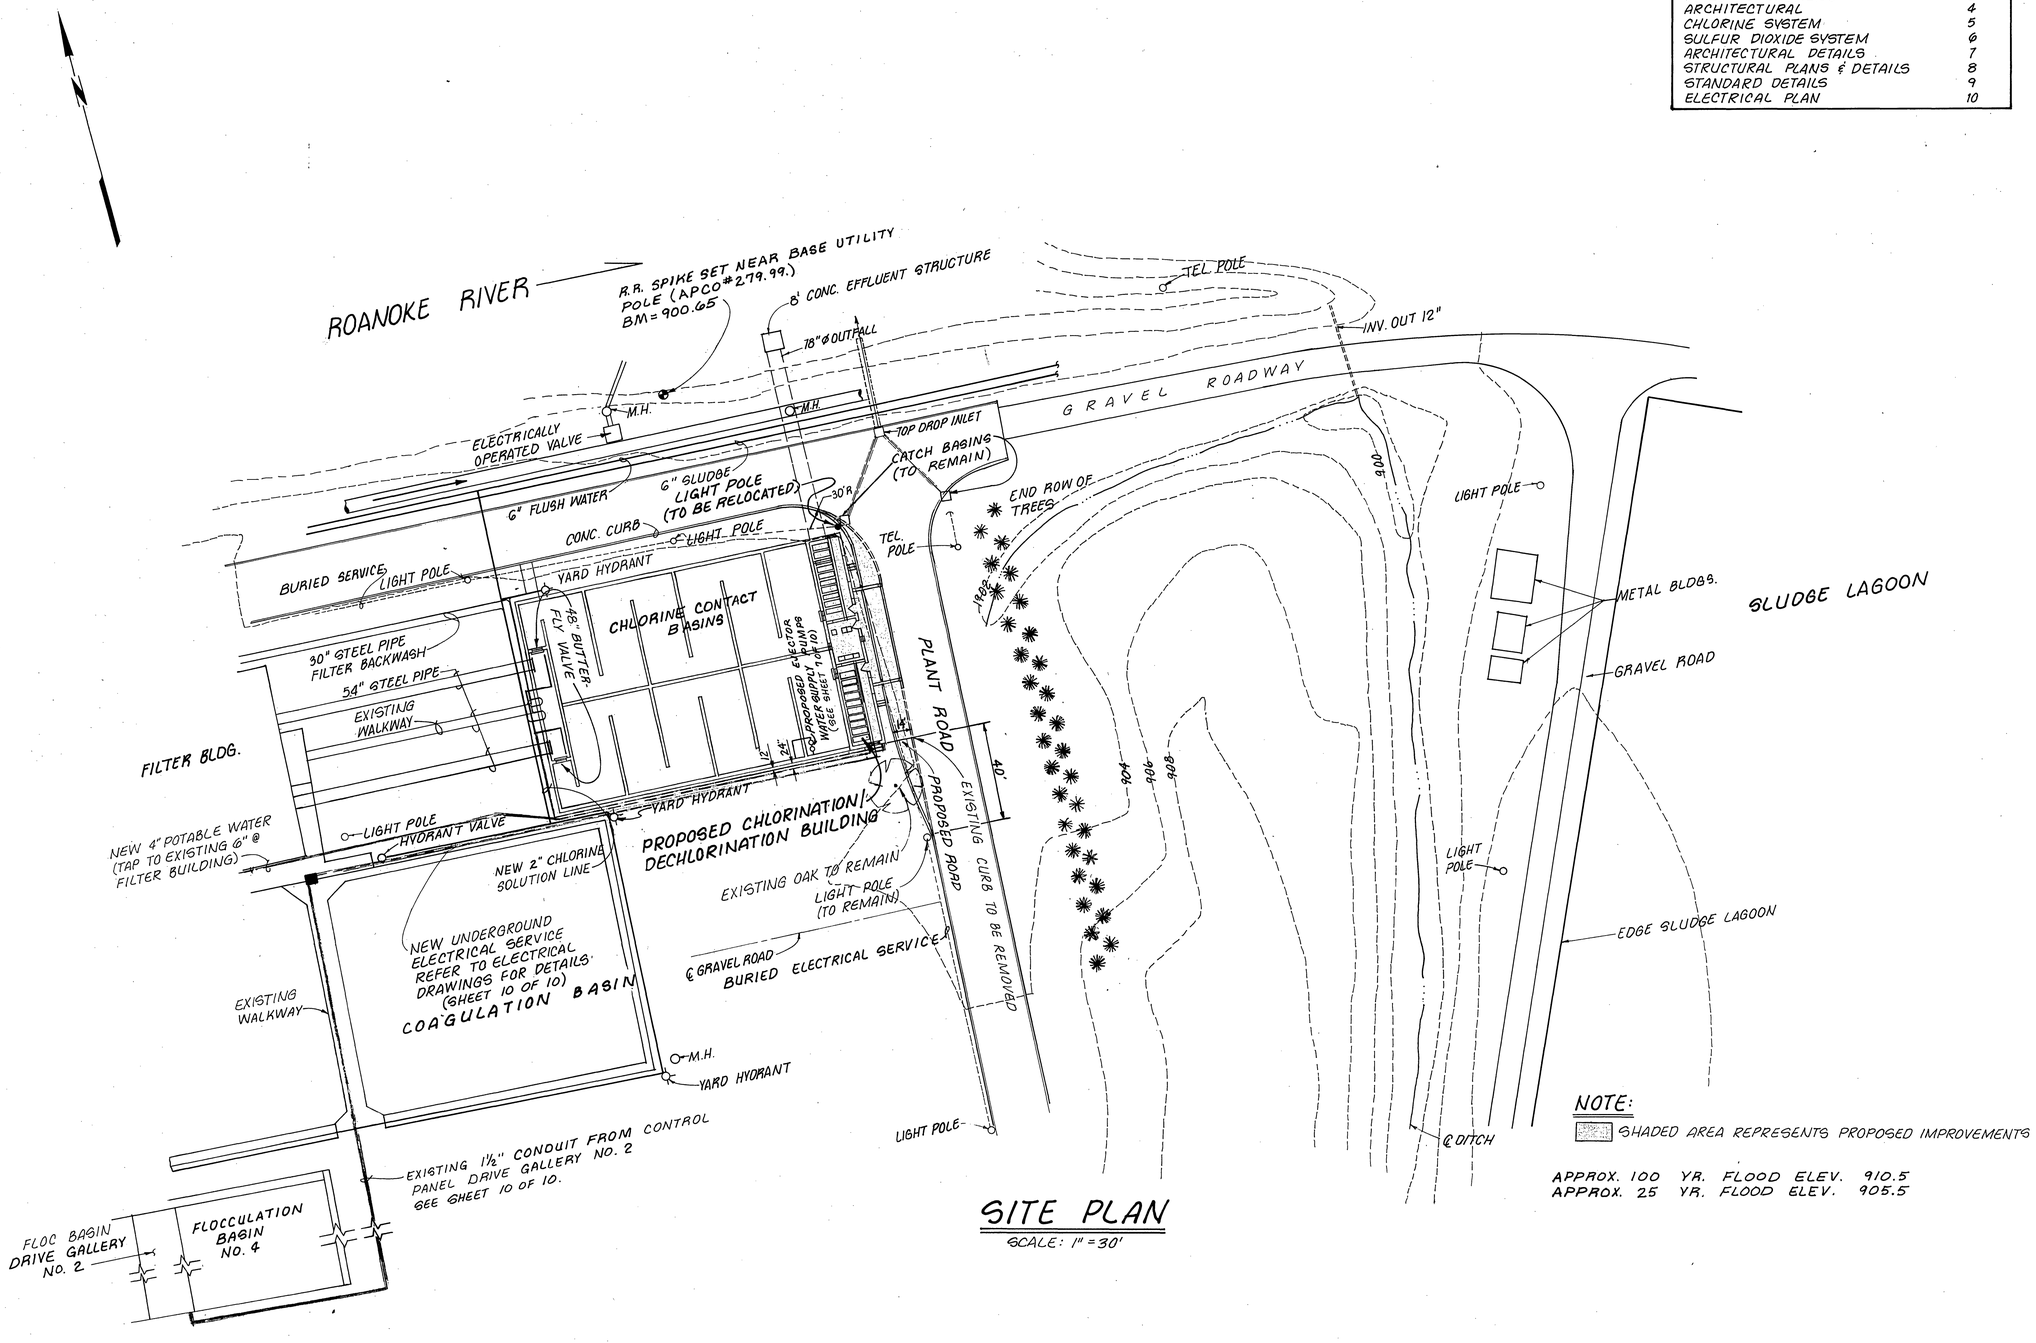

SITE PLAN

SCALE: 1" = 30'

NOTE:

▨ SHADED AREA REPRESENTS PROPOSED IMPROVEMENTS

APPROX. 100 YR. FLOOD ELEV. 910.5
APPROX. 25 YR. FLOOD ELEV. 905.5

CLEAN WATER ENGINEERS, INC.
P.O. BOX 218
FINCASTLE, VIRGINIA 24090

ROANOKE WATER POLLUTION CONTROL FACILITY
CHLORINATION / DECHLORINATION FACILITIES
SITE PLAN

REVISIONS		
NO.	DATE	BY
1	4-21-89	WGP
2	5-9-89	DJR

DESIGNED: WGP	SHEET: 1 OF 10
DRAWN: TAP	SCALE: 1" = 30'
CHECKED: WGP	DATE: JAN. 1989
APPROVED: DJR	PROJECT: 87025