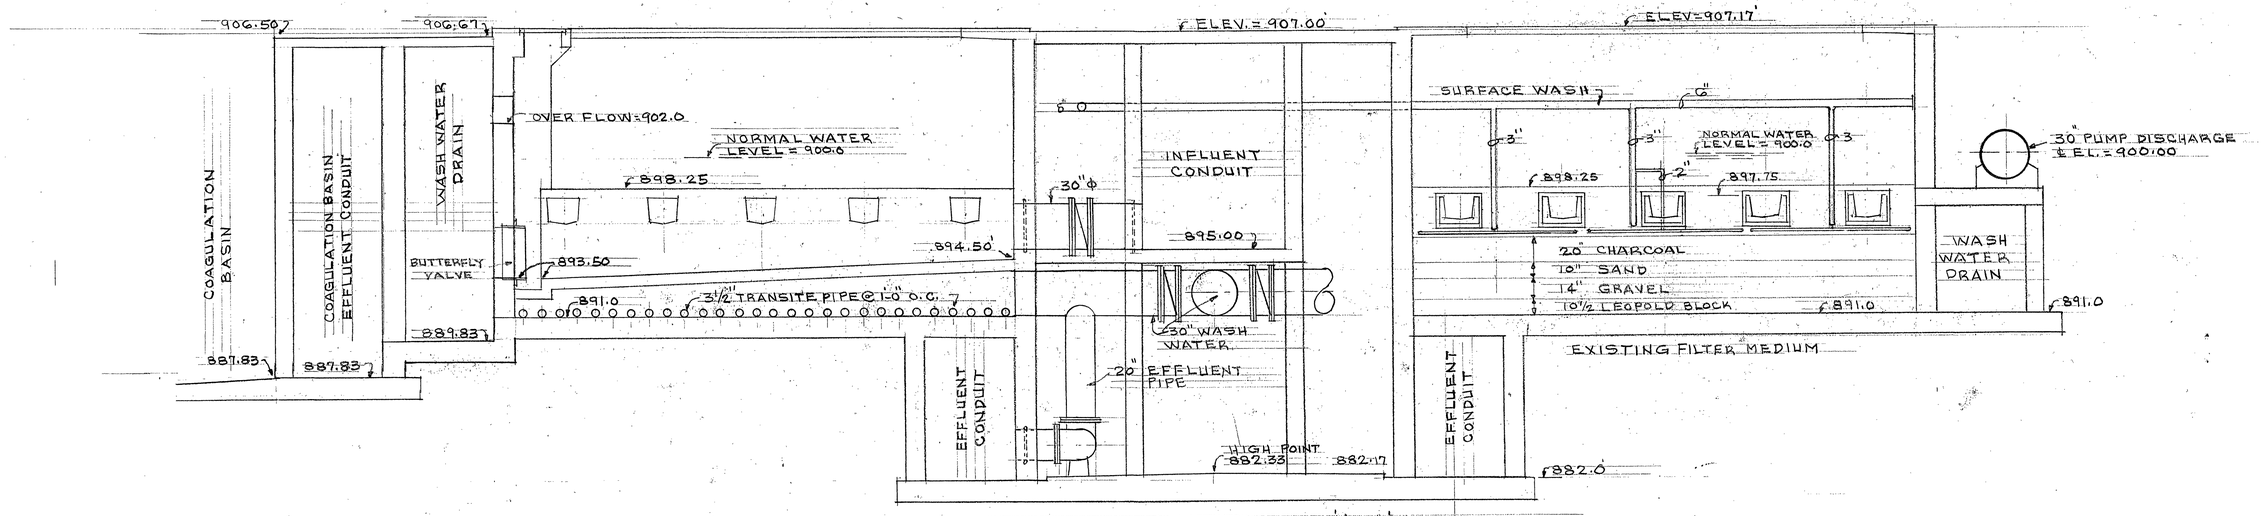

SECTION OF FILTERS AT 'A-A'

SCALE: 1/4" = 1'-0"

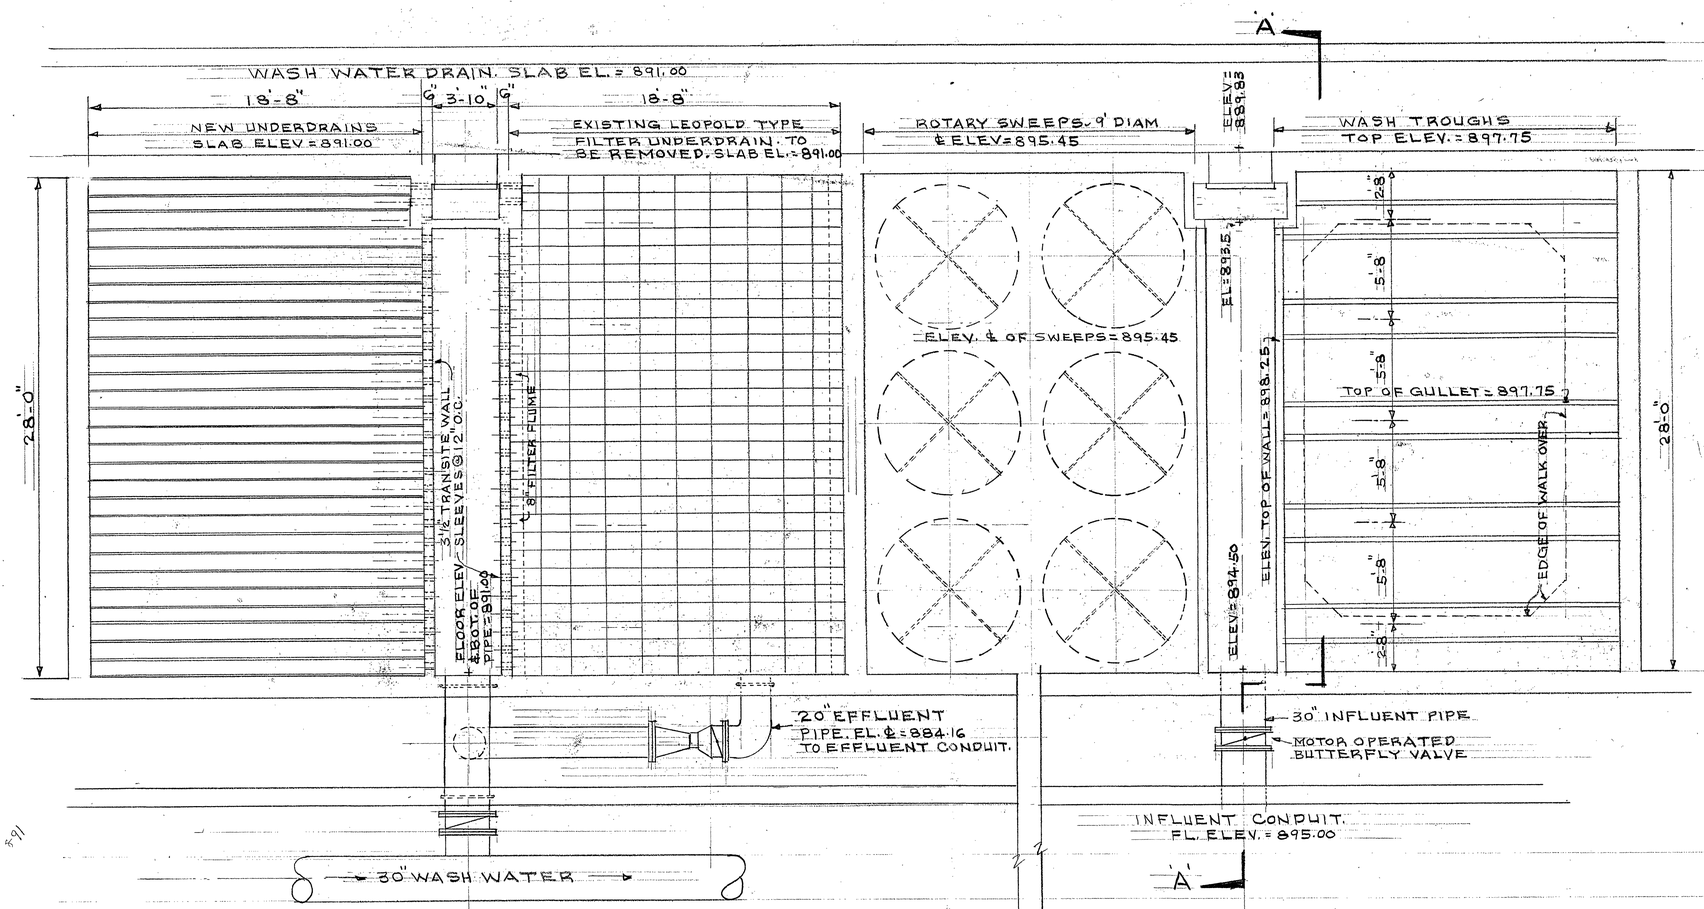

PLANS OF FILTERS AT ELEVATIONS AS SHOWN

SCALE: 1/4" = 1'-0"

DATE	REV.	DESCRIPTION	BY

REMODEL FILTERS 4 & 8
WATER POLLUTION CONTROL PLANT
1402 BENNINGTON ST., S.E.
ROANOKE, VIRGINIA.

OFFICE OF CITY ENGINEER

L.B.C.
1-96
19-96A
2
2