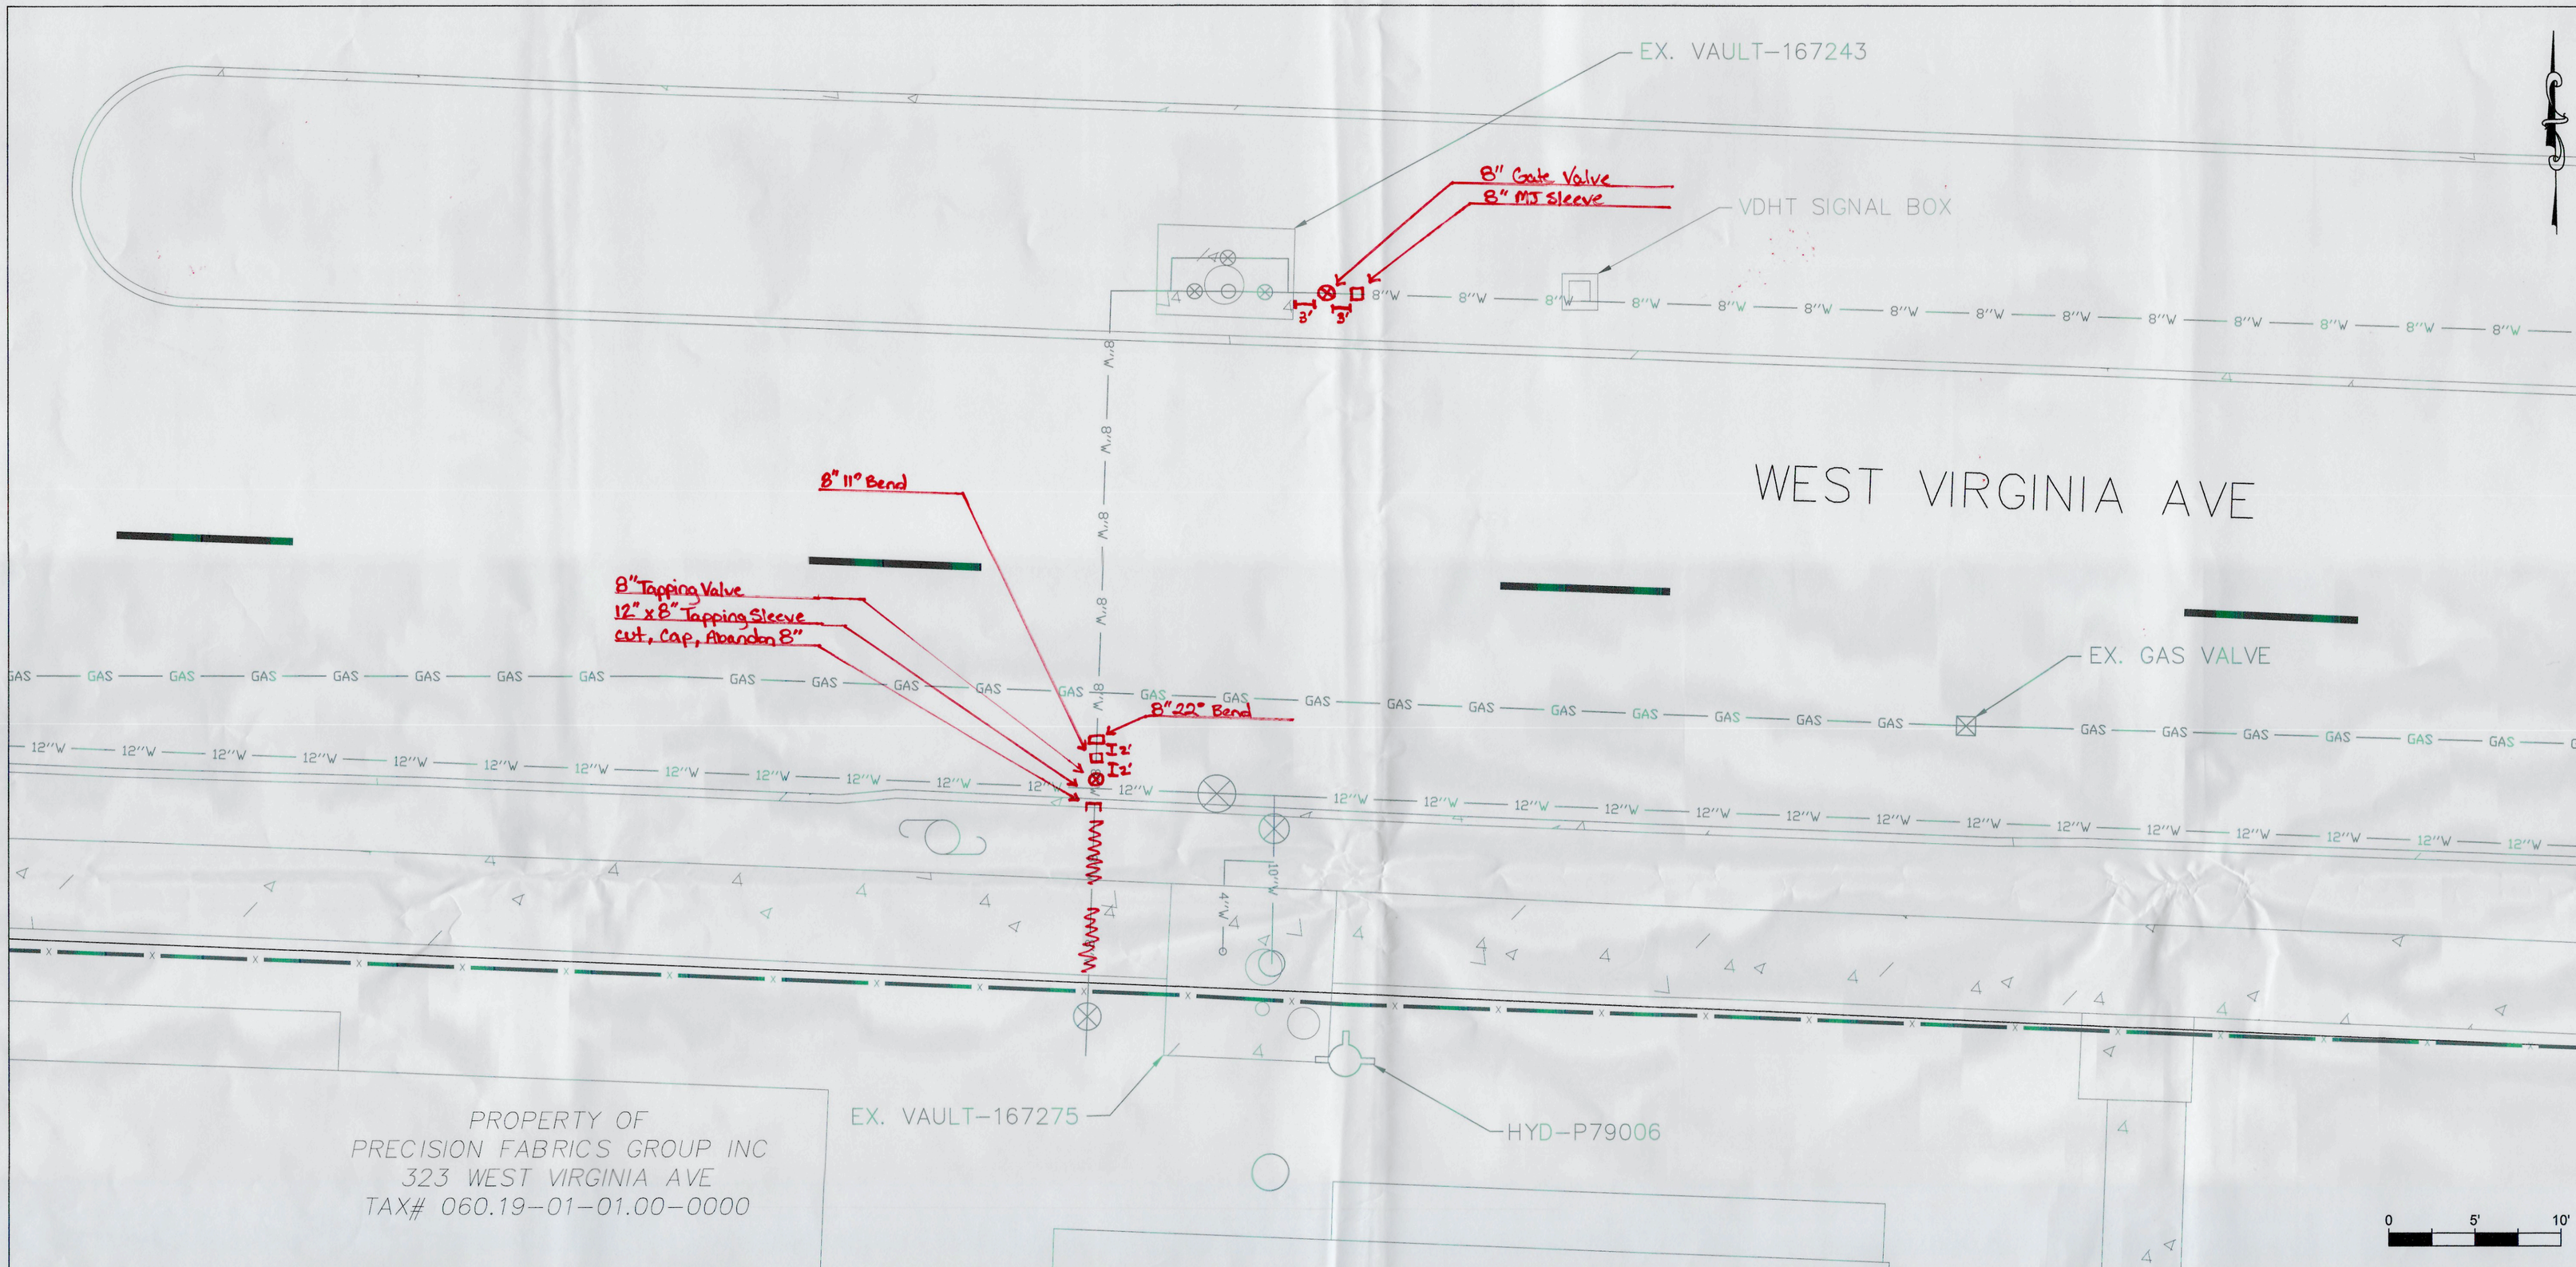

GENERAL NOTES:

1. PROPERTY LINES SHOWN ON THIS PAGE ARE BASED ON GIS DATA AND HAVE NOT BEEN FIELD SURVEYED.
2. GAS LINES SHOWN ON THIS PAGE WERE SET BASED ON RGC GIS DATA AND HAVE NOT BEEN FIELD SURVEYED.

WESTERN VIRGINIA WATER AUTHORITY
ENGINEERING SERVICES
601 S JEFFERSON ST, SUITE 300
ROANOKE, VA 24011
540-853-5700

WEST VIRGINIA AVE TOV DMA & TIE-IN

BASEMAP

Rev	Description	Date	By
	Robert Counts	4/17/24	

Designed: N/A
Drawn: NSS
Checked: N/A
Approved: N/A
Date: MARCH 2024
Project: WCIP-453

1

Sheet 1 of 1