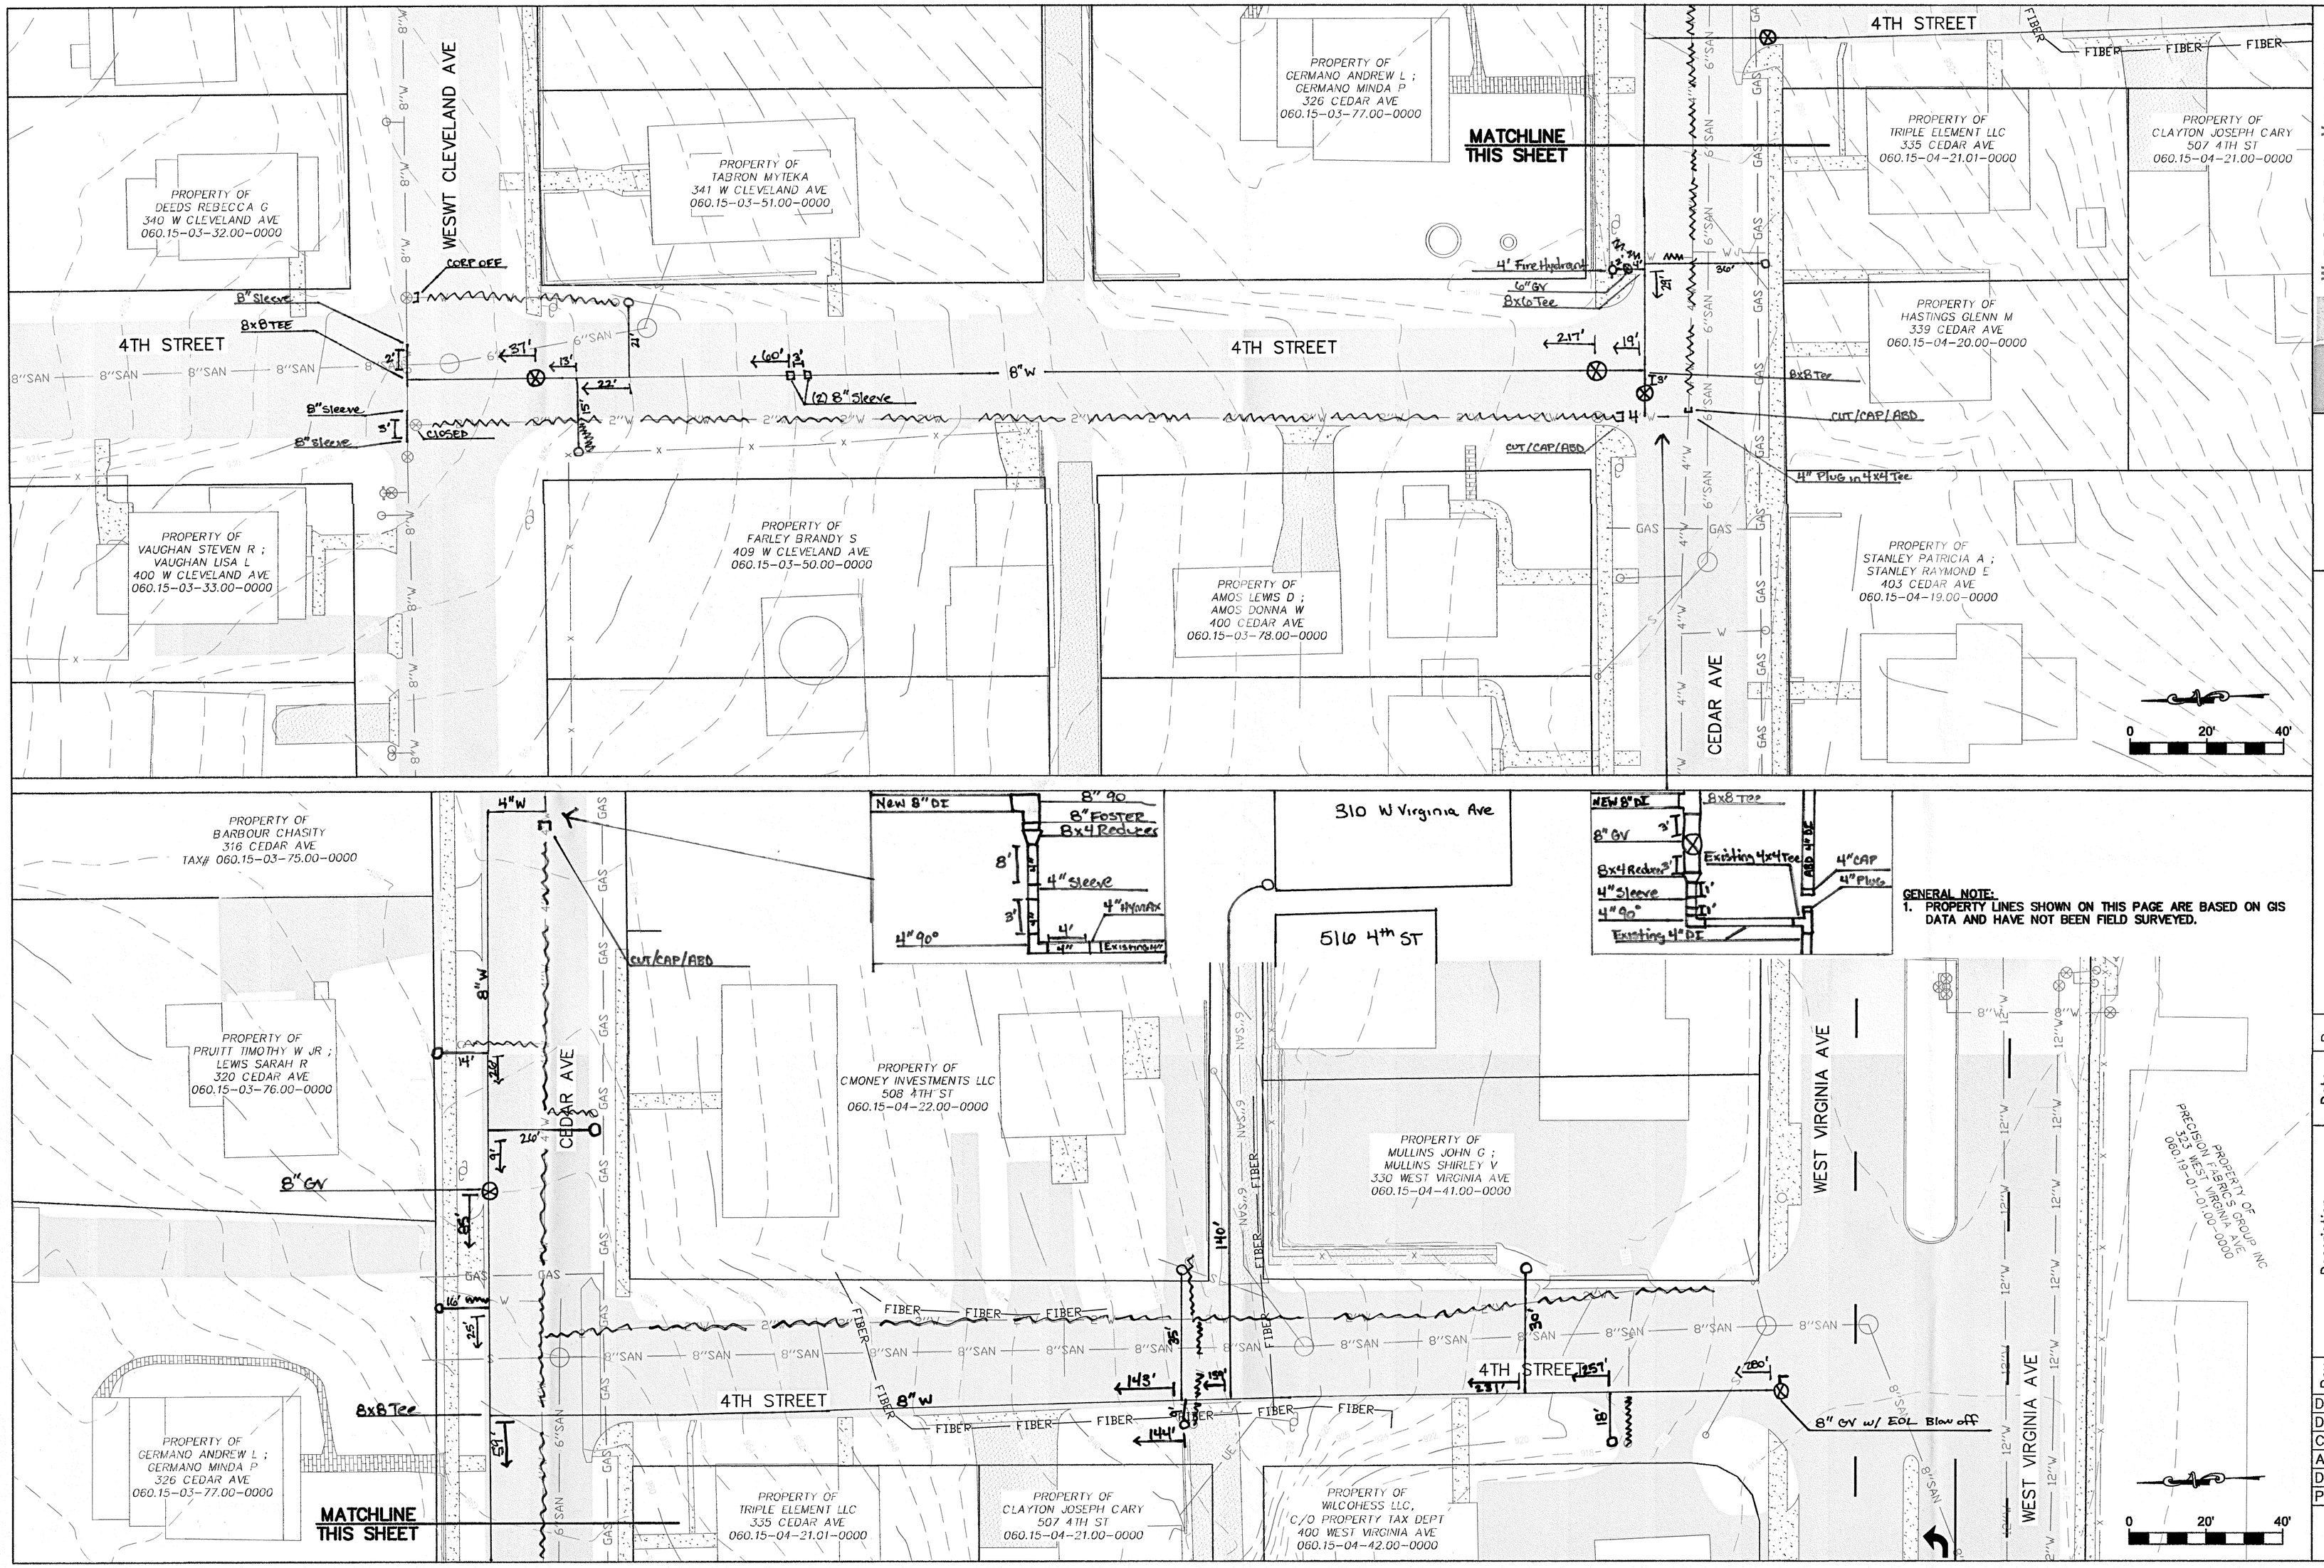

GENERAL NOTE:
1. PROPERTY LINES SHOWN ON THIS PAGE ARE BASED ON GIS DATA AND HAVE NOT BEEN FIELD SURVEYED.

WESTERN VIRGINIA WATER AUTHORITY
ENGINEERING SERVICES
601 S JEFFERSON ST, SUITE 300
ROANOKE, VA 24011
540-853-5700

4TH STREET WATERLINE REPLACEMENT

BASEMAP

Rev	Description	Date	By
1	ADJUSTED FOR 170 LF OF WL	2/27/24	NSS

Designed: N/A
Drawn: NSS
Checked: AJC
Approved:
Date: JANUARY 2024
Project:

1
Sheet 1 of 1