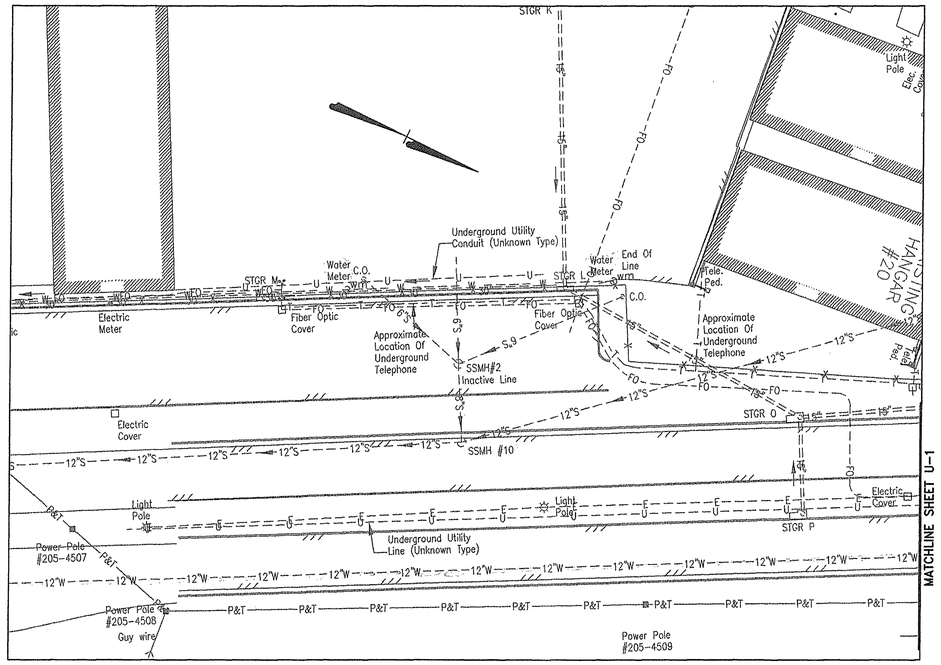

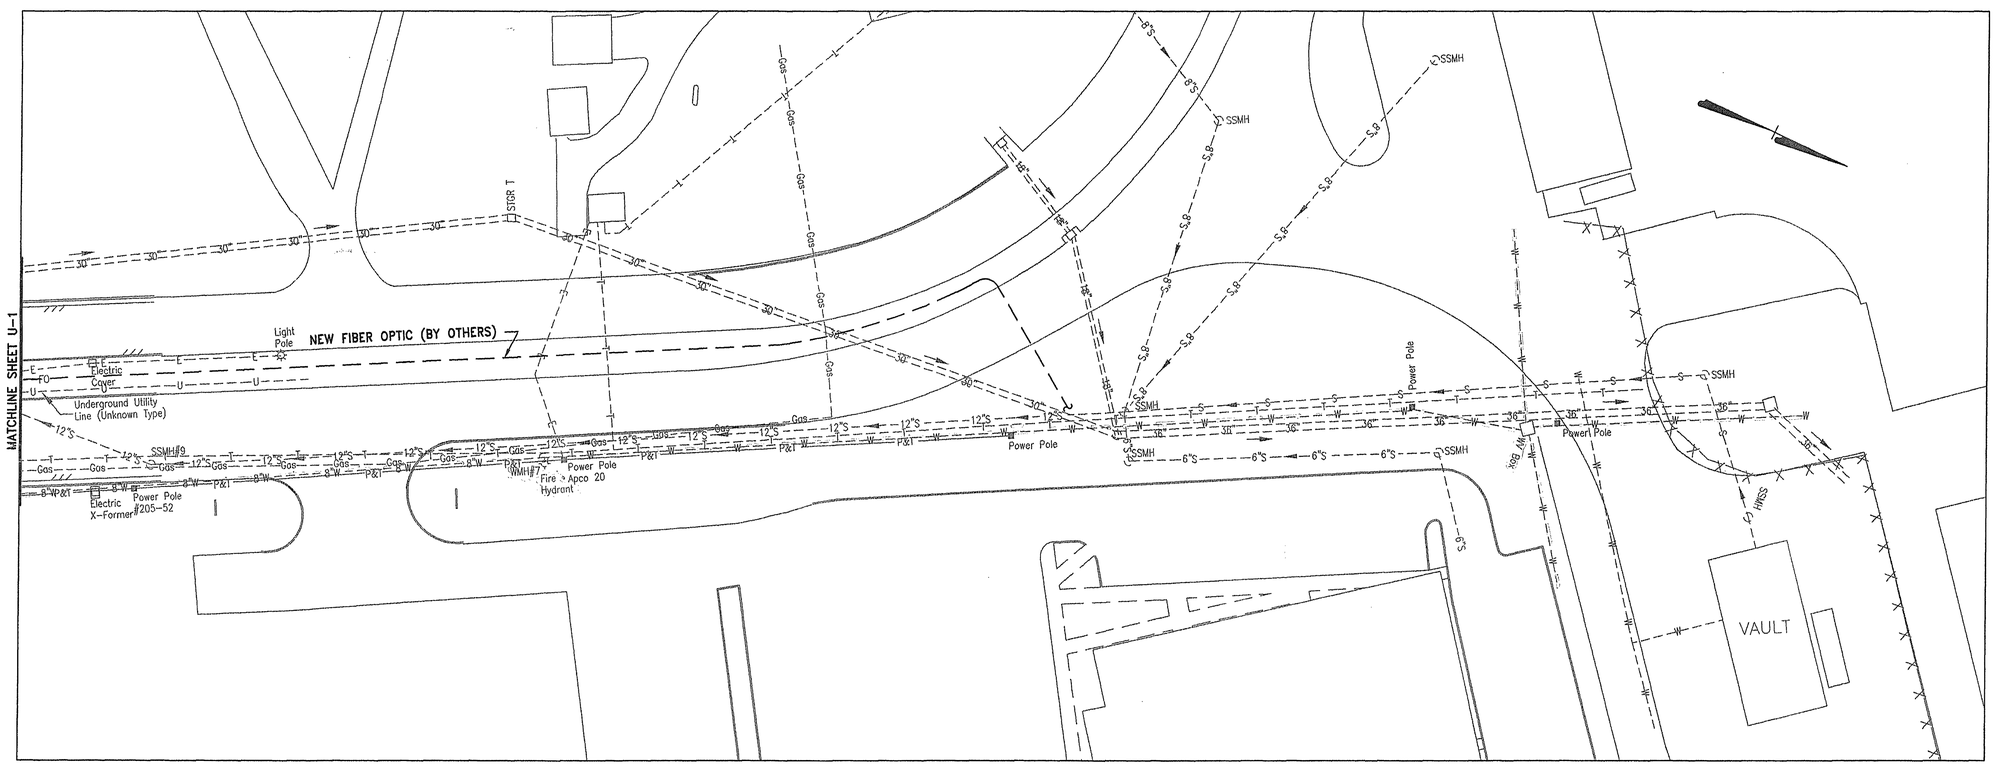

SEE SHEET C-2A FOR LEGEND

Mattern & Craig, Inc.
CONSULTING ENGINEERS • SURVEYORS
701 FIRST STREET, S.W.
ROANOKE, VIRGINIA 24016
(540) 345-9342
(540) 345-7691 FAX

		REV	DATE	DESCRIPTION	BY	APP
DSGN	JMB					
DRAWN	JMC					
CHKD	MSA					

GENERAL AVIATION REHABILITATION – PHASE I-A

UTILITY SITE PLAN

ROANOKE, VIRGINIA

ROANOKE REGIONAL AIRPORT

COMMONWEALTH OF VIRGINIA
MICHAEL S. AGEE
No. 15232
8/15/00
PROFESSIONAL ENGINEER

SCALE:	1"=30'
COMM. NO.	1442W
DATE:	AUG. 2000
SHEET	U-1A

v:/dwg/1442w/dwg/u-1A