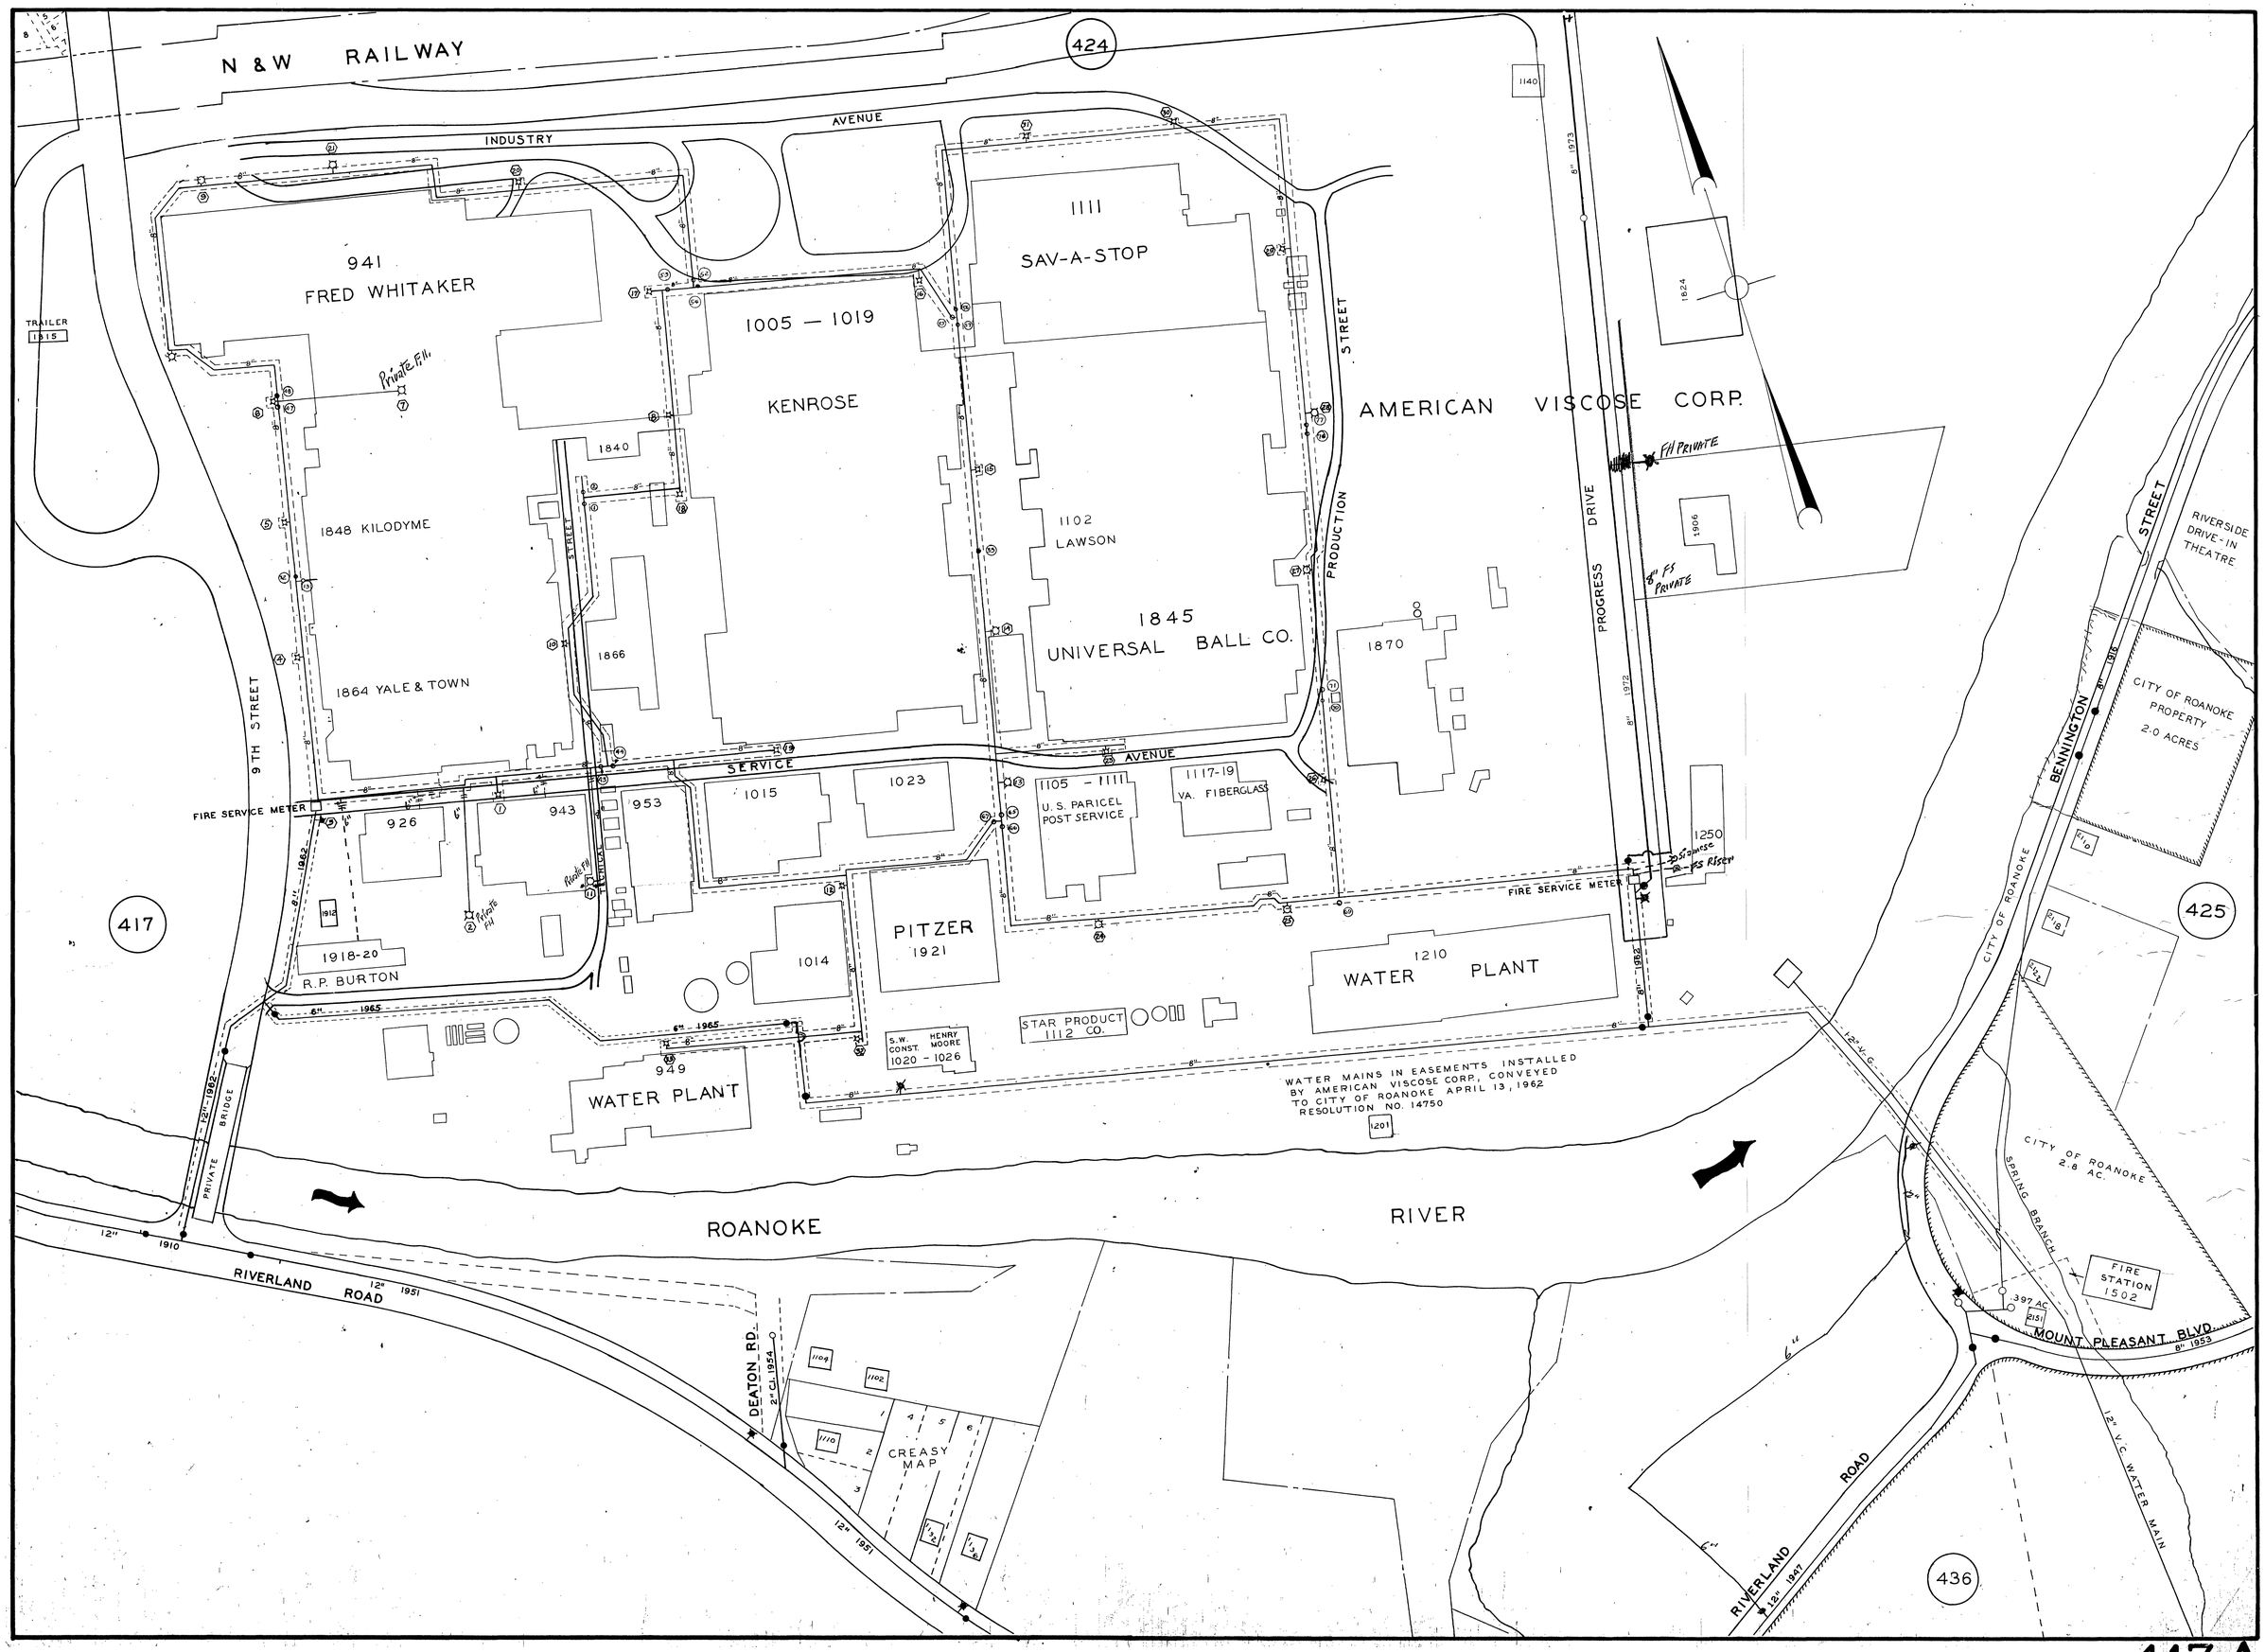
N & W RAILWAY
424
INDUSTRY AVENUE
941
FRED WHITAKER
TRAILER
1815
Private Fill
1005 — 1019
KENROSE
1111
SAV-A-STOP
1840
1848 KILODYME
1866
1864 YALE & TOWN
1102
LAWSON
1845
UNIVERSAL BALL CO.
PRODUCTION STREET
AMERICAN VISCOSE CORP.
1140
1824
1906
FH PRIVATE
8" FS PRIVATE
PROGRESS DRIVE
1870
9TH STREET
SERVICE AVENUE
FIRE SERVICE METER
926
943
953
1015
1023
1105 — 1111
U.S. PARICEL POST SERVICE
1117-19
VA. FIBERGLASS
1250
FIRE SERVICE METER
417
1912
1918-20
R.P. BURTON
1014
PITZER
1921
1210
WATER PLANT
949
WATER PLANT
S.W. CONST. HENRY MOORE
1020 - 1026
STAR PRODUCT 1112 CO.
WATER MAINS IN EASEMENTS INSTALLED BY AMERICAN VISCOSE CORP., CONVEYED TO CITY OF ROANOKE APRIL 13, 1962 RESOLUTION NO. 14750
1201
PRIVATE BRIDGE
ROANOKE RIVER
RIVERLAND ROAD
DEATON RD.
1104
1102
1110
CREASY MAP
RIVERSIDE DRIVE-IN THEATRE
BENNINGTON STREET
CITY OF ROANOKE PROPERTY 2.0 ACRES
CITY OF ROANOKE
425
CITY OF ROANOKE 2.8 AC.
SPRING BRANCH
FIRE STATION 1502
MOUNT PLEASANT BLVD.
12" V.C. WATER MAIN
436

417-A