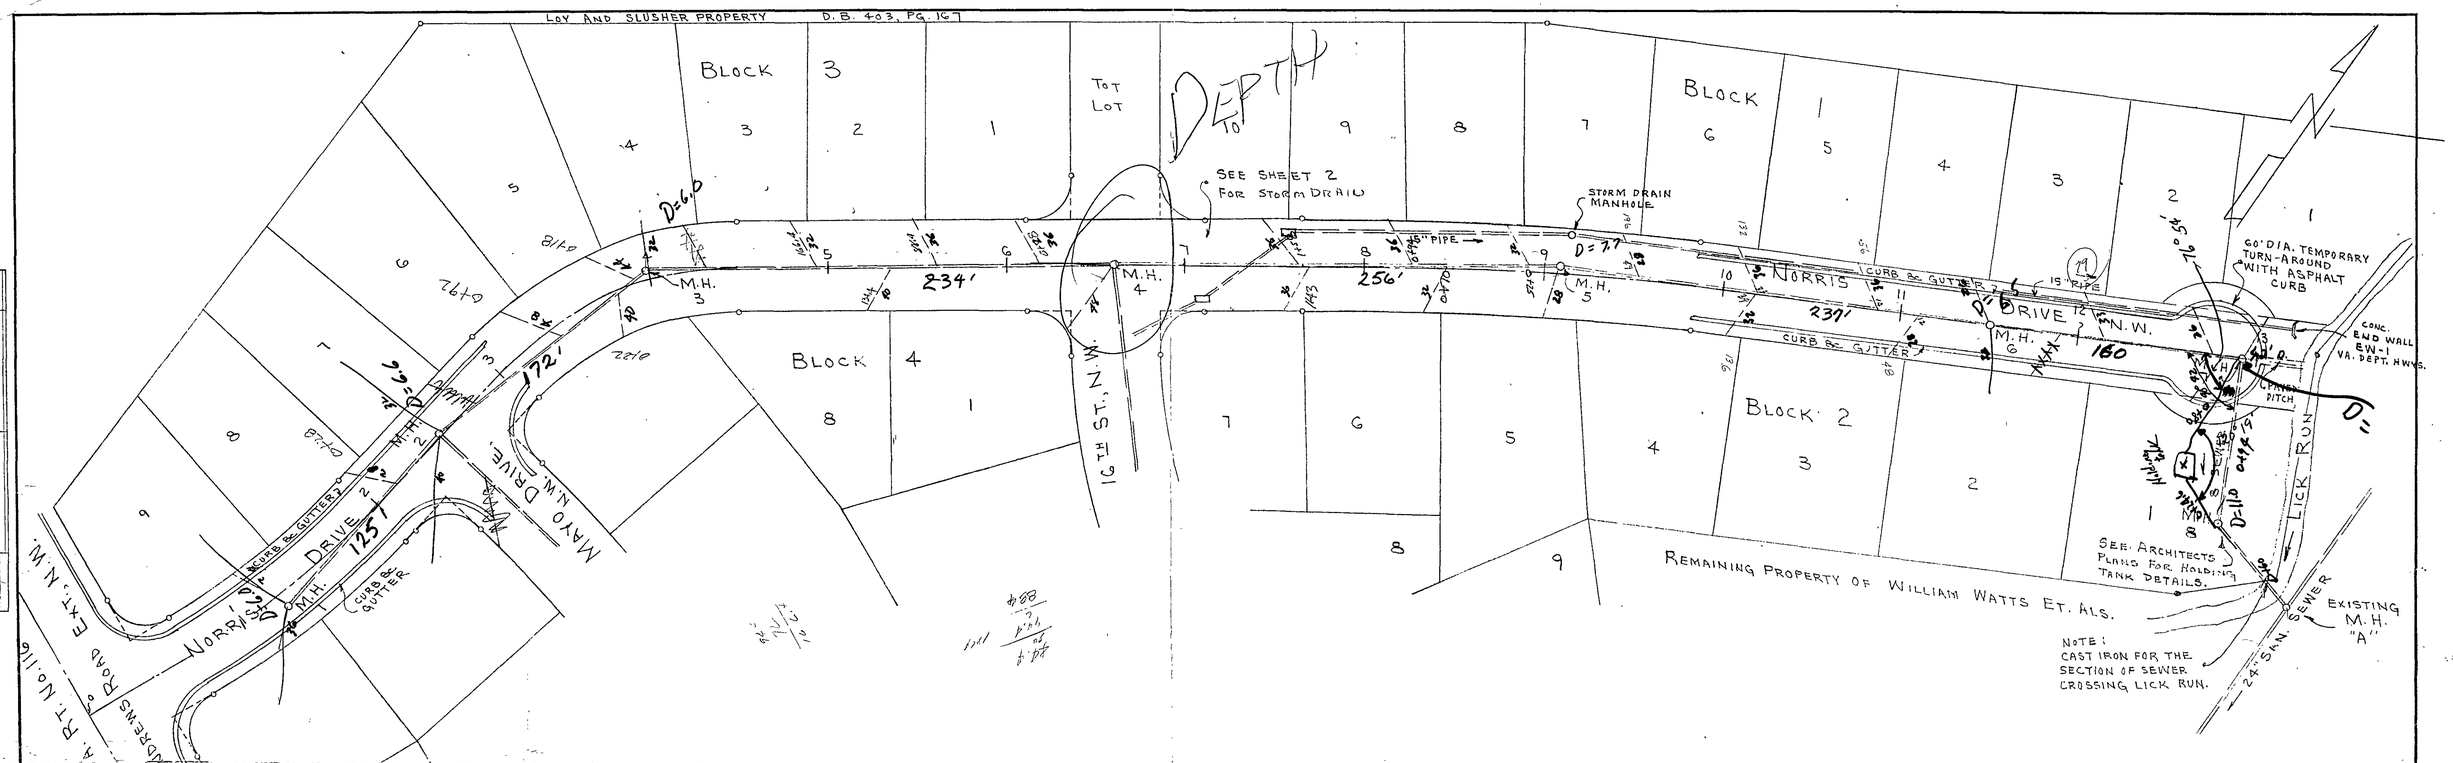

PLAN	
SURVEYED	
PLOTTED	
ALIGNMENT CHECKED	
RT. OF WAY CHECKED	
NOTE BOOK	
NO.	
DATE	BY

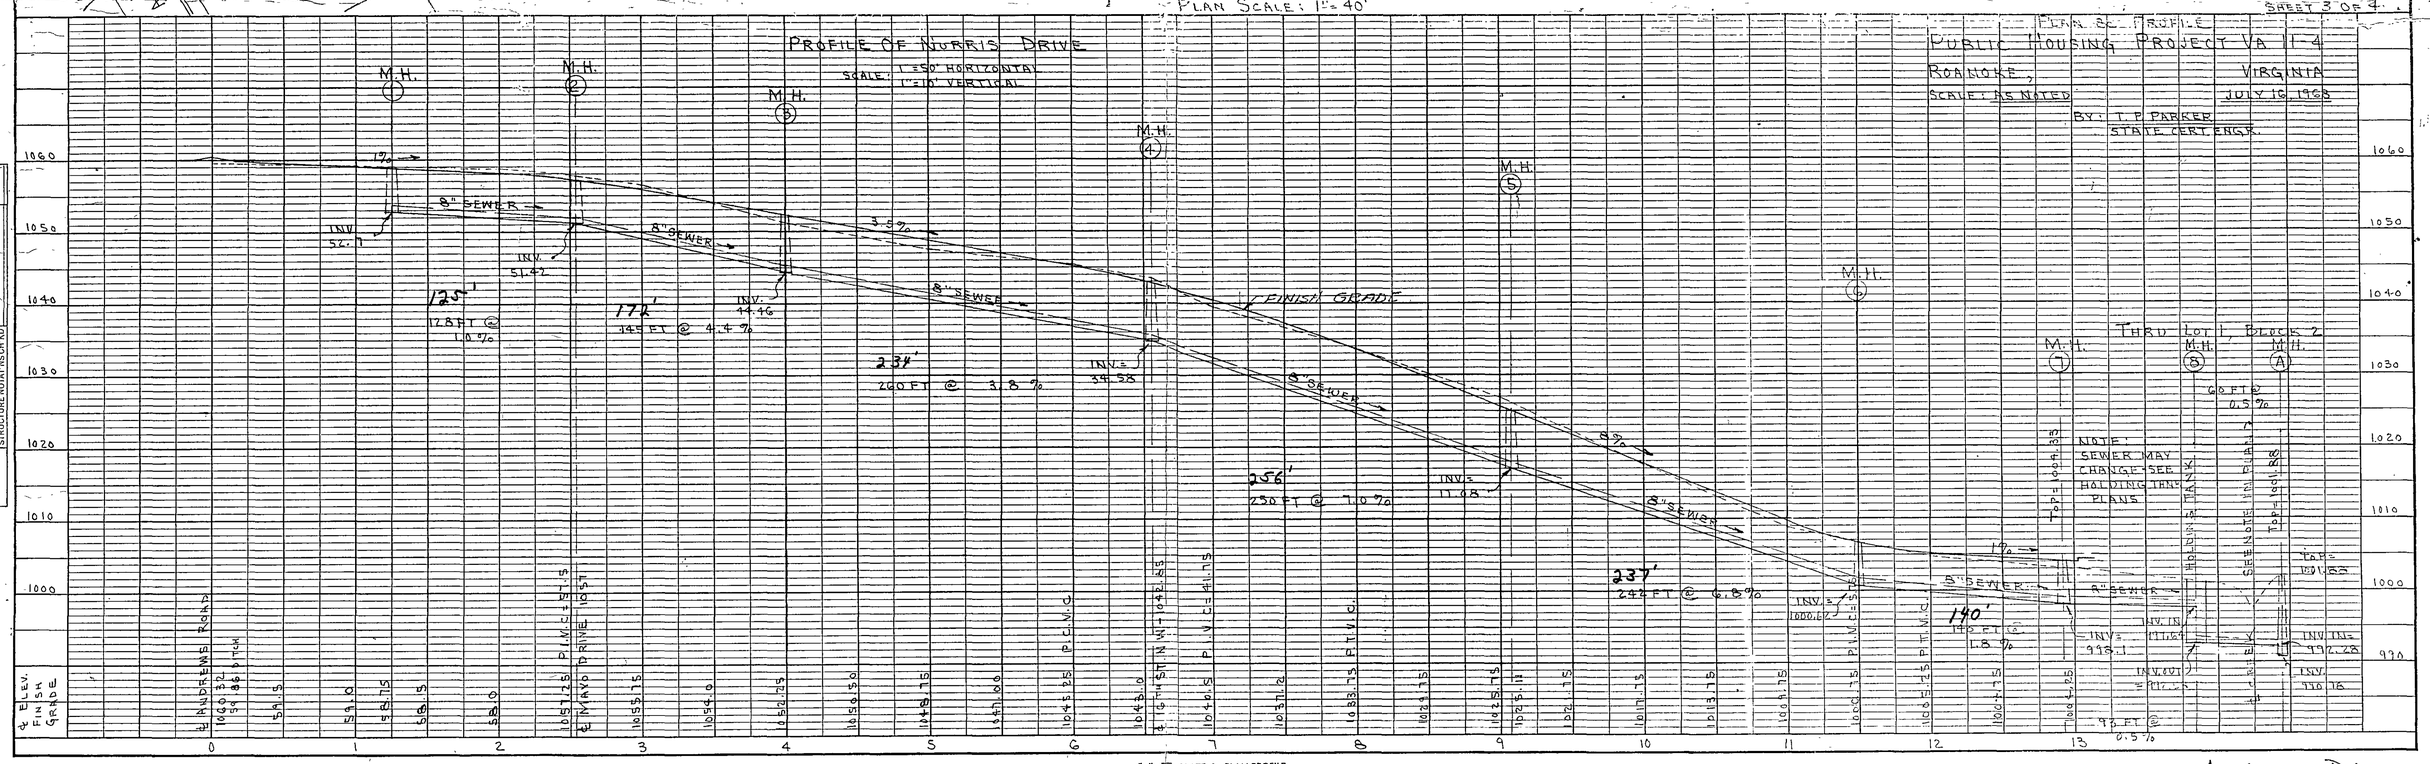

PROFILE	
SURVEYED	
PLOTTED	
GRADES CHECKED	
B. M. NOTED	
STRUCTURE NOTATIONS CHKD	
NOTE BOOK	
NO.	
DATE	BY

PLATE 1, PLAN-PROFILE
KEUFFEL & ESSER CO.
467004 MADE IN U.S.A.

Andrews Rd.