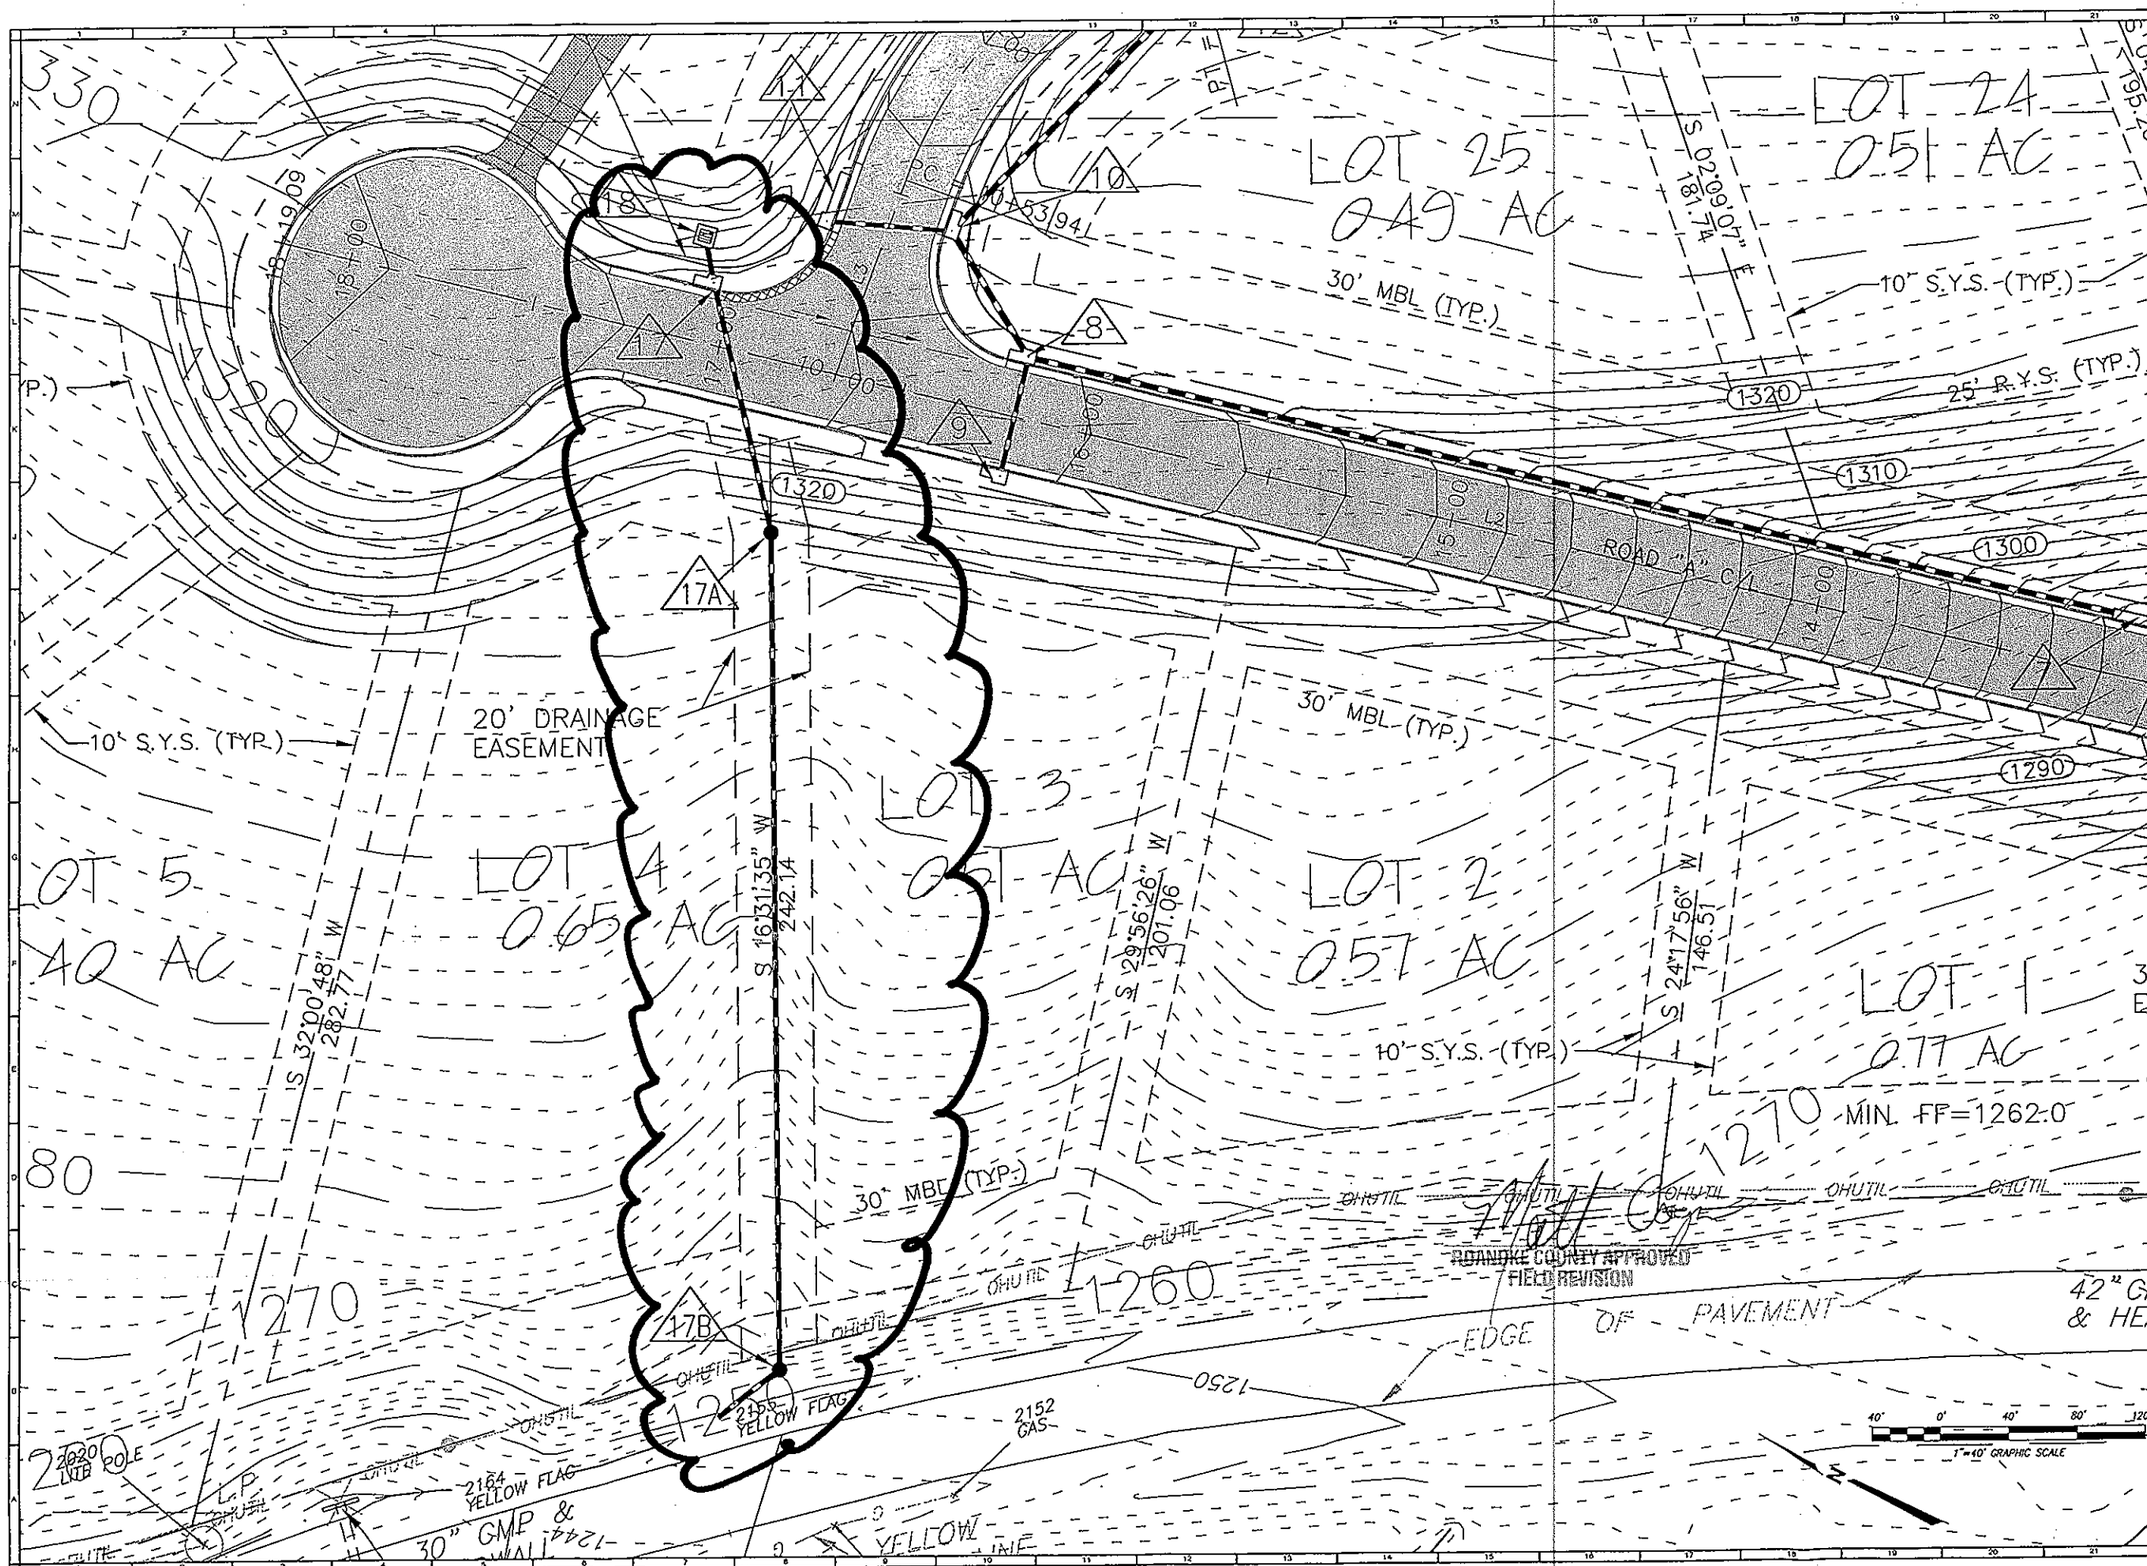

BALZER AND ASSOCIATES, INC.

REFLECTING TOMORROW
www.balzer.cc
PLANNERS • ARCHITECTS
ENGINEERS • SURVEYORS

1208 Corporate Circle
Roanoke, Virginia 24018
Phone: 540/772-9580
FAX: 540/772-8050

501 Brandywine Road
Richmond, Virginia 23236
Phone: 804/794-0571
FAX: 804/794-2636

550 Technology Park Drive
Suite 200
Glen Allen, Virginia 23059
Phone: 804/553-0132
FAX: 804/553-0133

446 Peppers Ferry Road
Christiansburg, Virginia 24073
Phone: 540/381-4290
FAX: 540/381-4291

1661 Commerce Road
Suite 101
Verona, Virginia 24482
Phone: 540/248-2020
FAX: 540/248-3221

BERKELEY MANOR

FIELD REVISION

ROANOKE COUNTY, VIRGINIA

DRAWN BY: CPB
DESIGNED BY: CPB
CHECKED BY: JVJ
DATE: 12/11/2007
REVISIONS:

SCALE: 1"=40'
SHEET NO.
REV-1
JOB NO.
R0400130.01