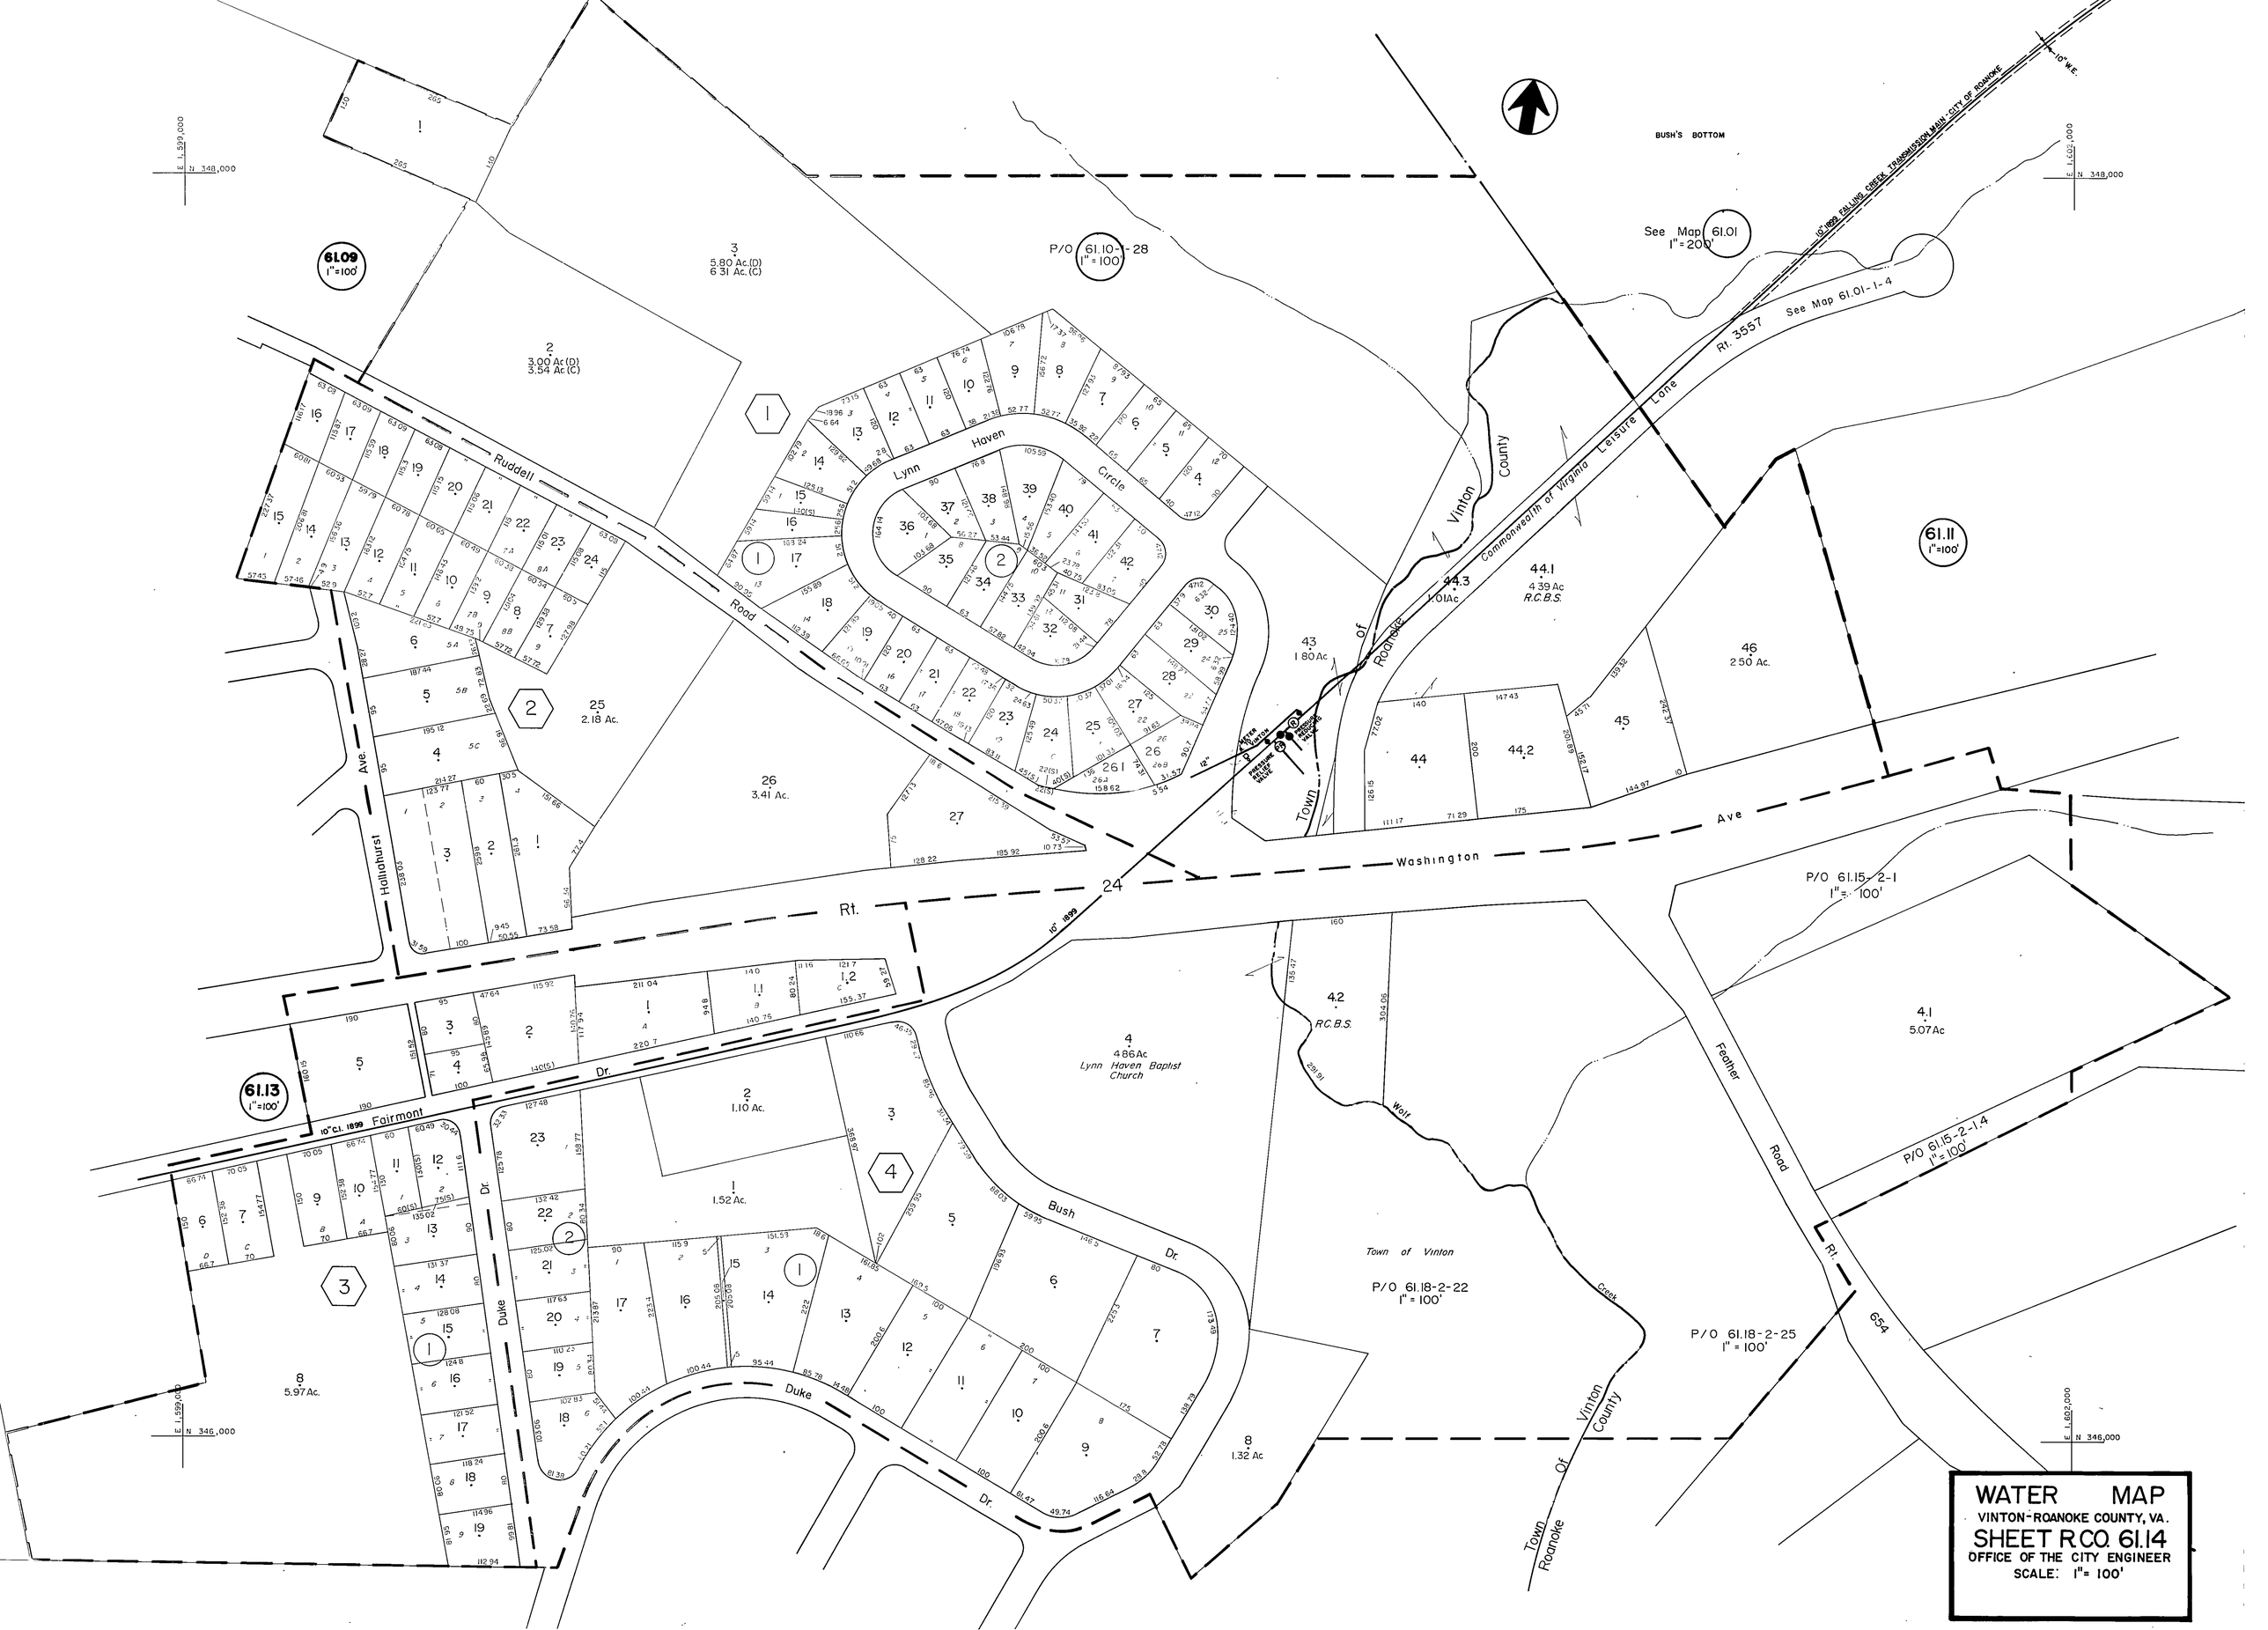
WATER MAP
VINTON-ROANOKE COUNTY, VA.
SHEET R.CO. 61.14
OFFICE OF THE CITY ENGINEER
SCALE: 1" = 100'
61.09 1"=100'
61.10-1-28 1"=100'
See Map 61.01 1"=200'
61.11 1"=100'
61.13 1"=100'
BUSH'S BOTTOM
10" W.E.
10" 1899 FALLING CREEK TRANSMISSION MAIN CITY OF ROANOKE
Rt. 3557 See Map 61.01-1-4
Commonwealth of Virginia Leisure Lane
Vinton County
Town of Roanoke
Ruddell Road
Lynn Haven Circle
Hillhurst Ave.
Washington Ave
Rt. 24
10" 1899
Fairmont Dr.
10" C.I. 1899
Duke Dr.
Bush Dr.
Feather Road
Rt. 654
Wolf Creek
Lynn Haven Baptist Church
Town of Vinton
P/O 61.15-2-1 1"=100'
P/O 61.15-2-1.4 1"=100'
P/O 61.18-2-22 1"=100'
P/O 61.18-2-25 1"=100'
E 1,599,000 N 348,000
E 1,602,000 N 348,000
E 1,599,000 N 346,000
E 1,602,000 N 346,000