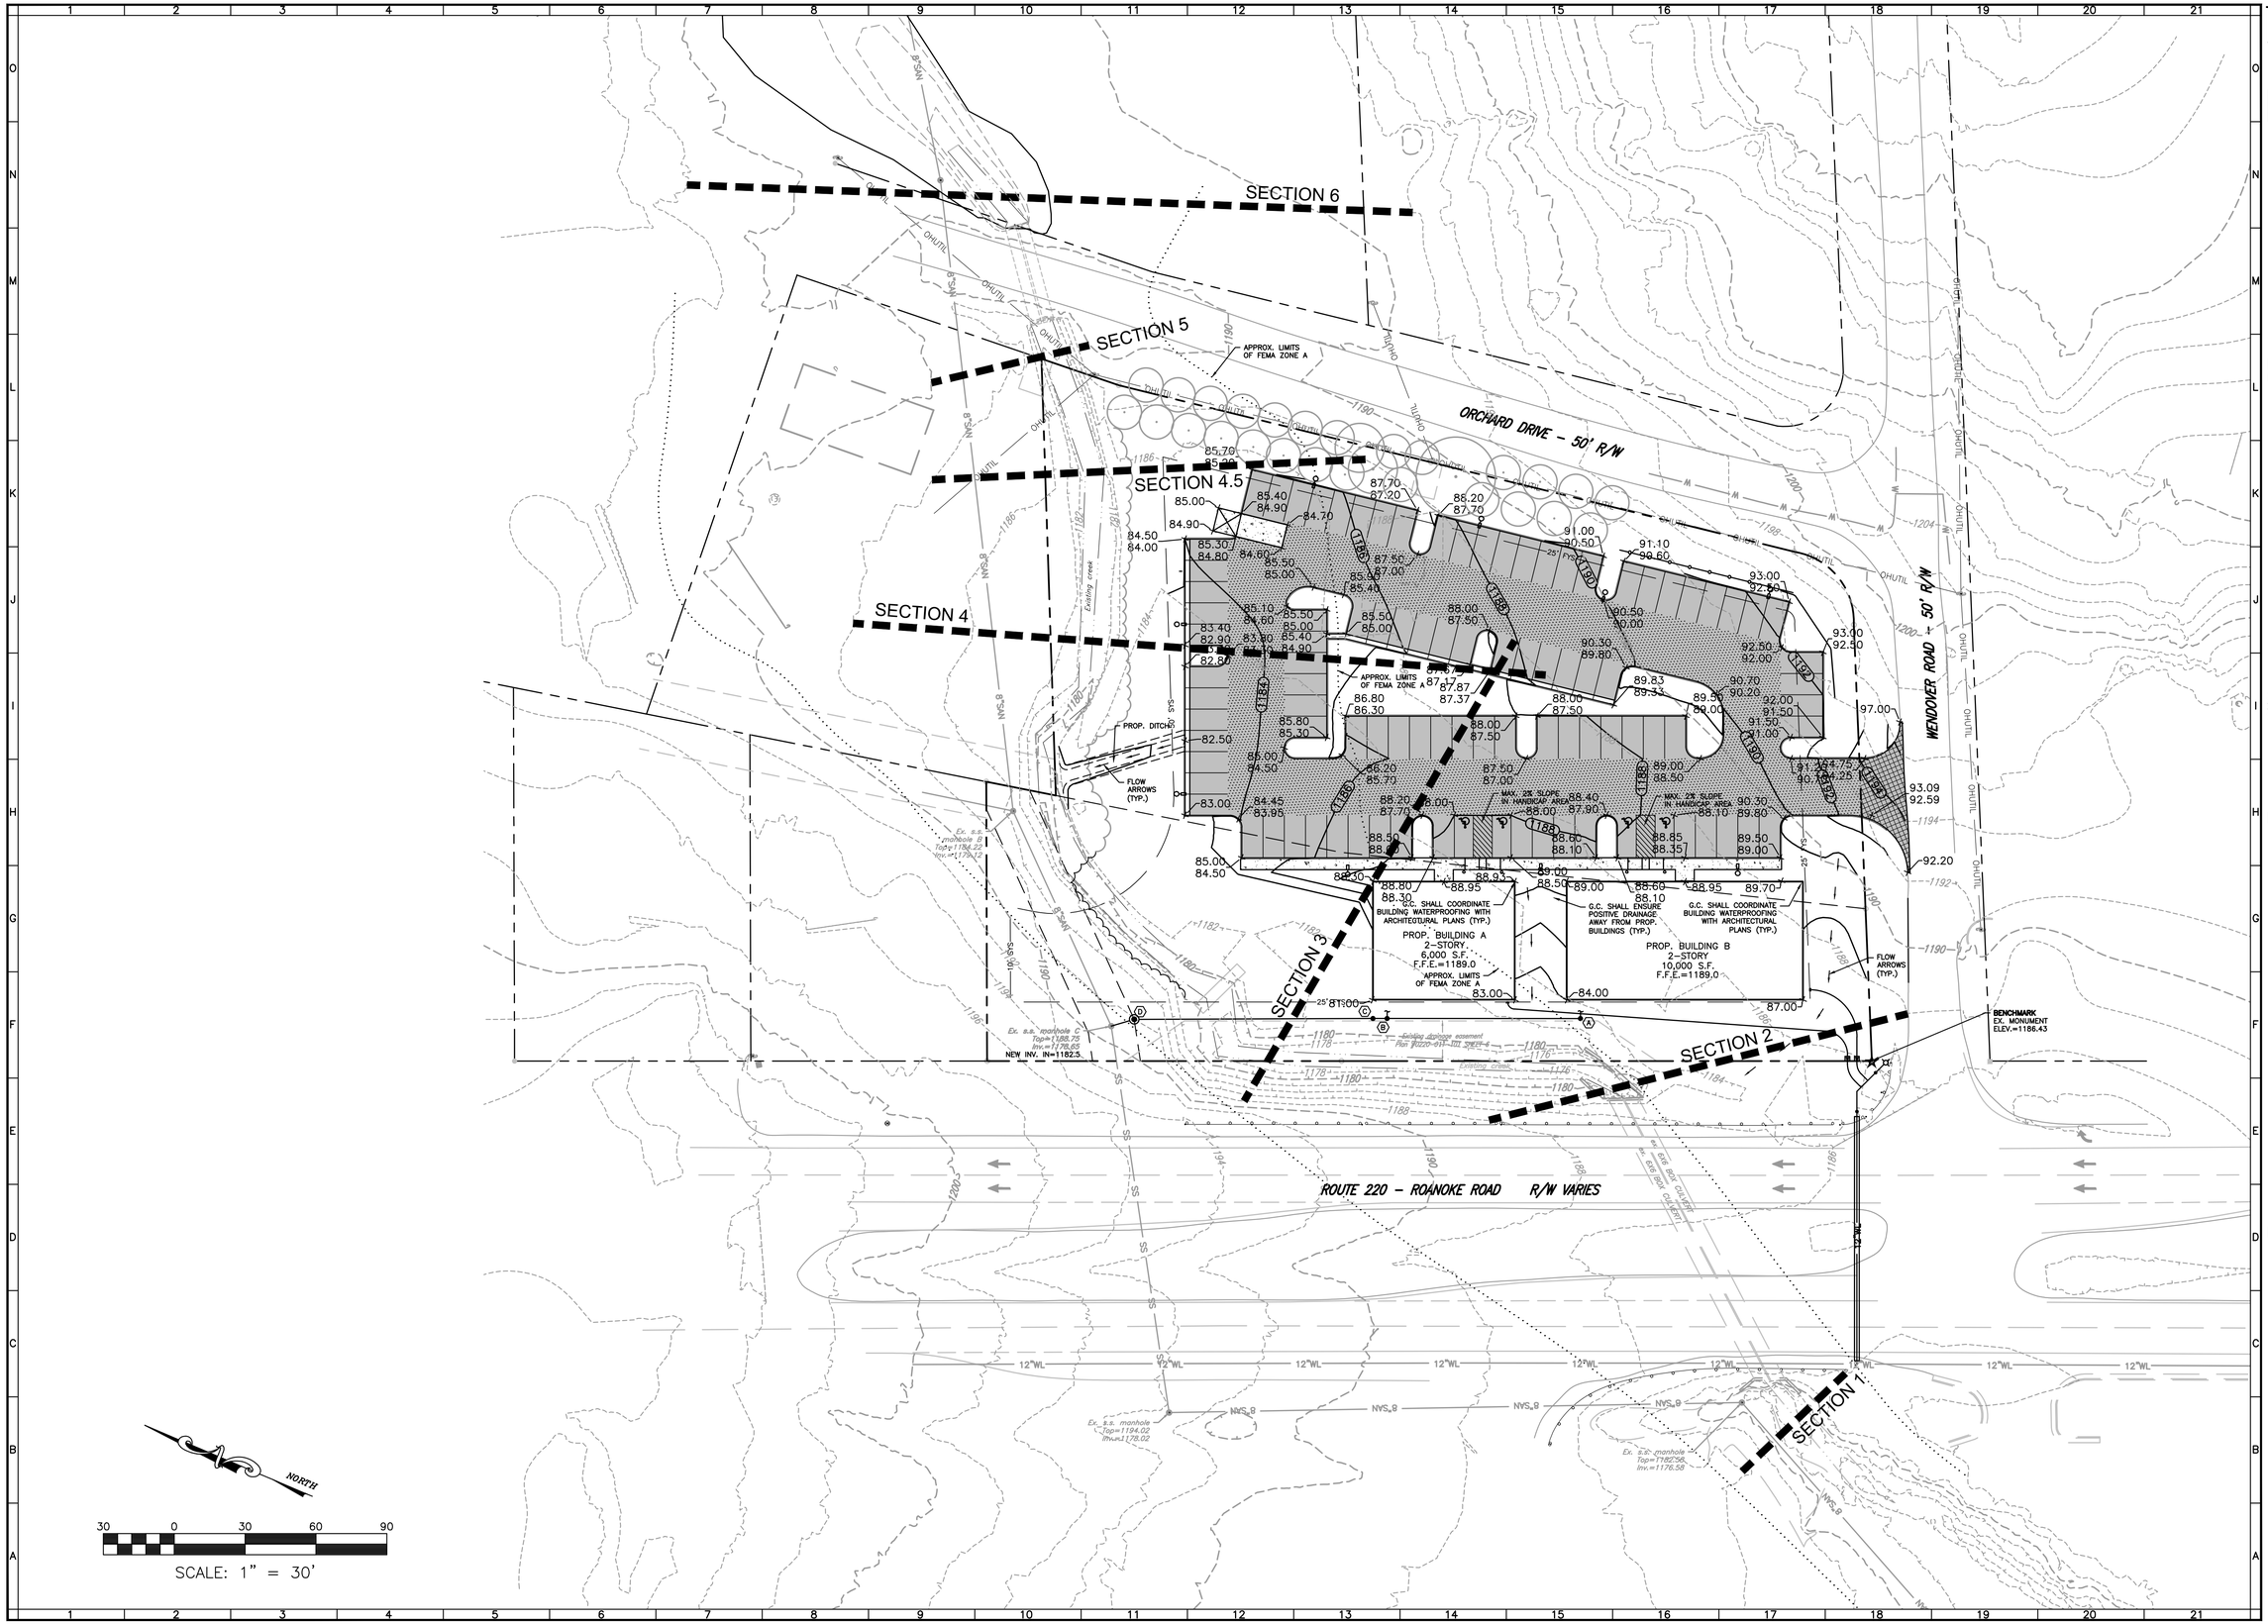

BALZER AND ASSOCIATES INC
REFLECTING TOMORROW
www.balzer.cc

Roanoke
New River Valley
Richmond
Staunton
Harrisonburg

RESIDENTIAL LAND DEVELOPMENT ENGINEERING
SITE DEVELOPMENT ENGINEERING
LAND USE PLANNING & ZONING
LANDSCAPE ARCHITECTURE
LAND SURVEYING
ARCHITECTURE
STRUCTURAL ENGINEERING
TRANSPORTATION ENGINEERING
ENVIRONMENTAL & SOIL SCIENCE
WETLAND DELINEATIONS & STREAM EVALUATIONS

Balzer and Associates, Inc.
1208 Corporate Circle
Roanoke, VA 24018
540-772-9580
FAX 540-772-8050

COMMONWEALTH OF VIRGINIA
CHRISTOPHER P. BURNS
Lic. No.047338
1/10/18
PROFESSIONAL ENGINEER

WENDOVER OFFICE DEVELOPMENT
11 WENDOVER ROAD

FLOOD STUDY CROSS SECTIONS

AMSTERDAM DISTRICT
BOTETOURT COUNTY, VIRGINIA

DRAWN BY CPB
DESIGNED BY CPB
CHECKED BY BTC
DATE 10/26/2017
SCALE 1"=60'

REVISIONS:
10/31/2017
12/5/2017
1/10/2018

SHEET NO.
C15
JOB NO. 04170028.00