3100 BLOCK OF BRAMBLETON AVE SW.

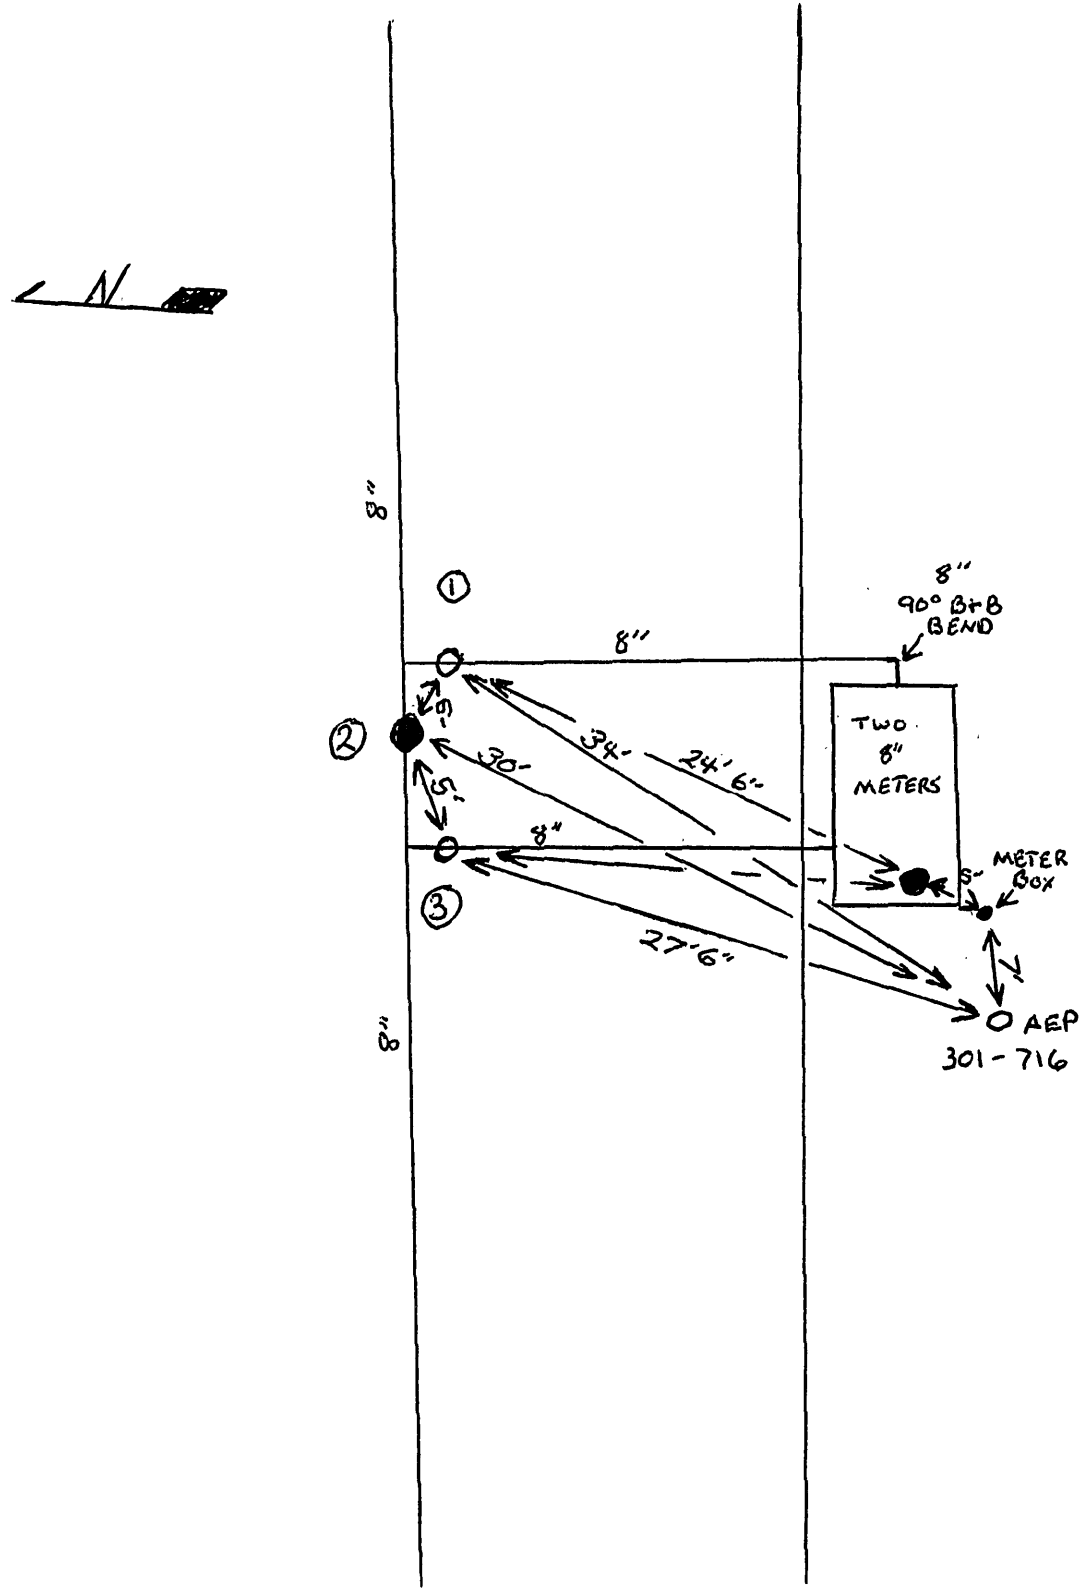

DATE	NO.	SIZE	MAKE	OPEN	TURNS
12/99	1	8"	AR	L	27
	2	8"		R	27
12/99	3	8"	AR	L	27

3109

CITY OF ROANOKE - WATER DEP'T.

VALVE DIAGRAM

3100 BLOCK OF

BRAMBLETON AVE. SW.

SEC. MAP 165-A

DATE: 1-7-2000 PAGE NO.