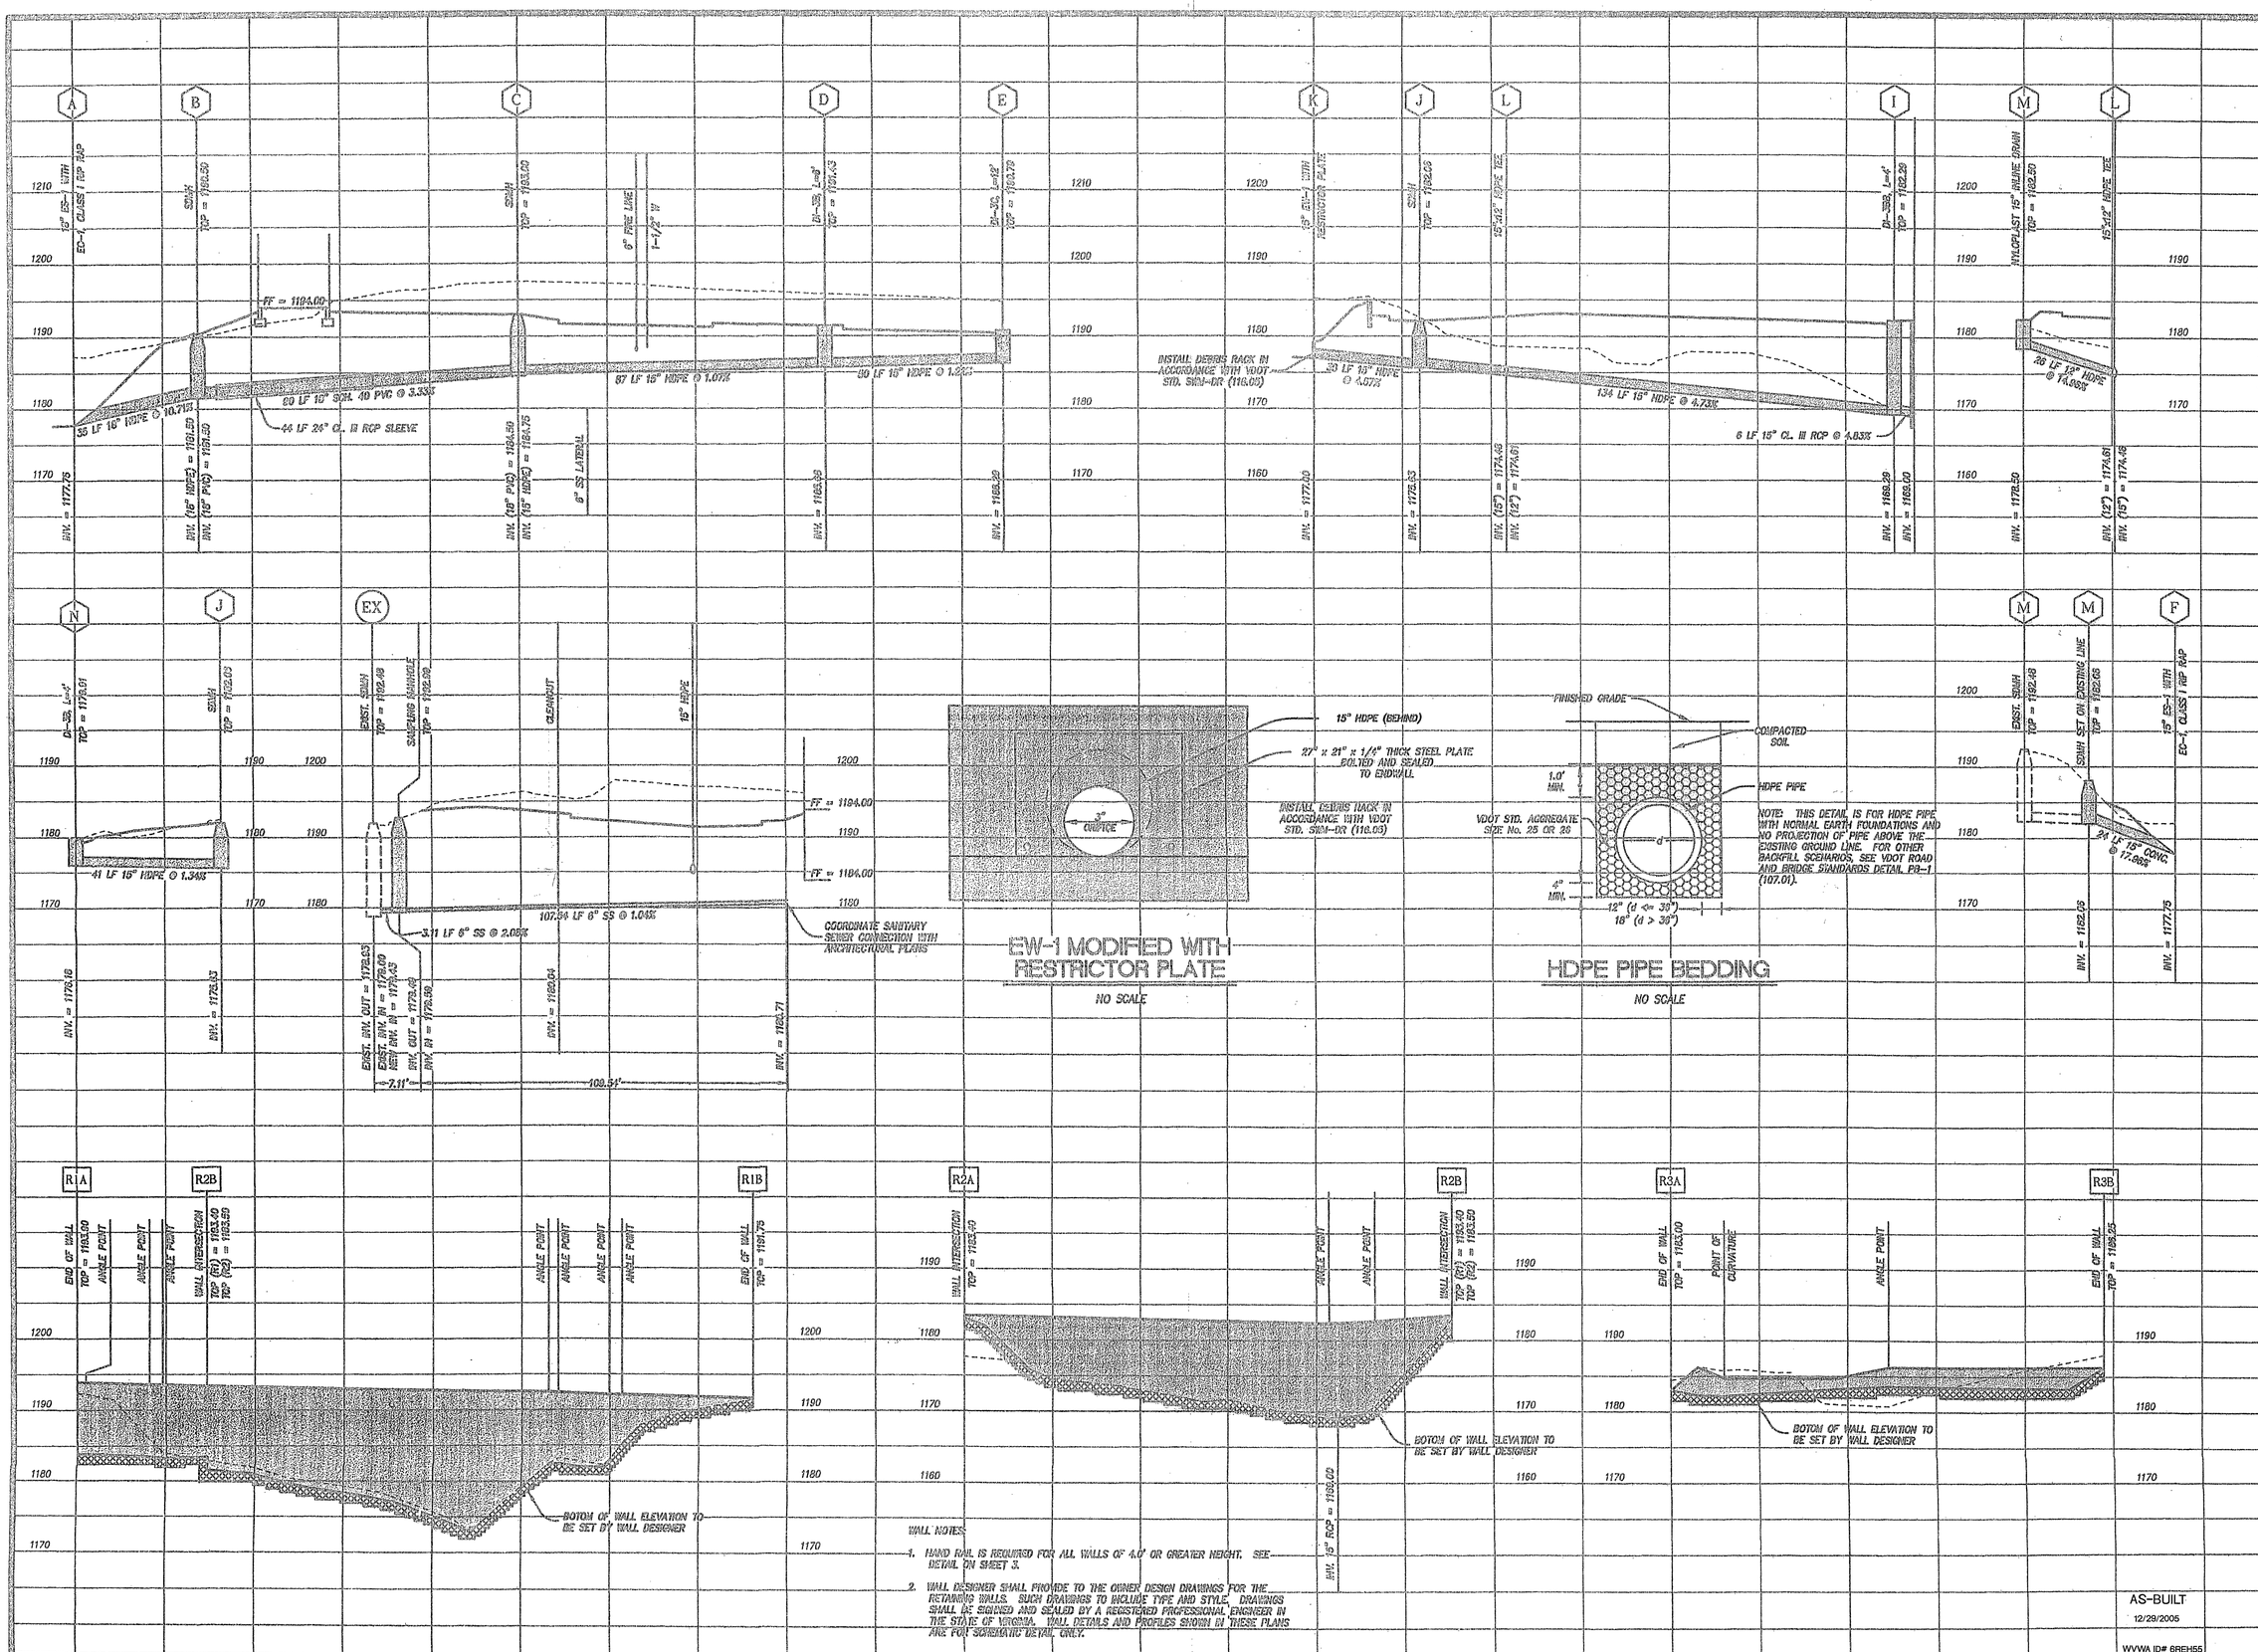

LUMSDEN ASSOCIATES, P.C.
ENGINEERS-SURVEYORS-PLANNERS
ROANOKE, VIRGINIA
PHONE: (540) 774-4411
FAX: (540) 772-9445
E-MAIL: MAIL@LUMSDENPC.COM
4664 BRAMBLETON AVENUE
P.O. BOX 20569
ROANOKE, VIRGINIA 24018

COMMONWEALTH OF VIRGINIA
THOMAS C. DALE
No. 033002
11/18/04
PROFESSIONAL ENGINEER

PROFILES

CNS MEDICAL OFFICE BUILDING

PREPARED FOR

STRUCTURES DESIGN/BUILD, LLC

CAVE SPRING MAGISTERIAL DISTRICT
ROANOKE COUNTY, VIRGINIA

REVISIONS		
NO.	DATE	DESCRIPTION
1		
2		
3		
4		
5		

DATE: NOVEMBER 18, 2004

SCALE: 1" = 20'

COMMISSION NO: 2002-283S

CADD FILE: P:\2002\02283\ENG\283SOCM\P1.DWG

SHEET 6 OF 9