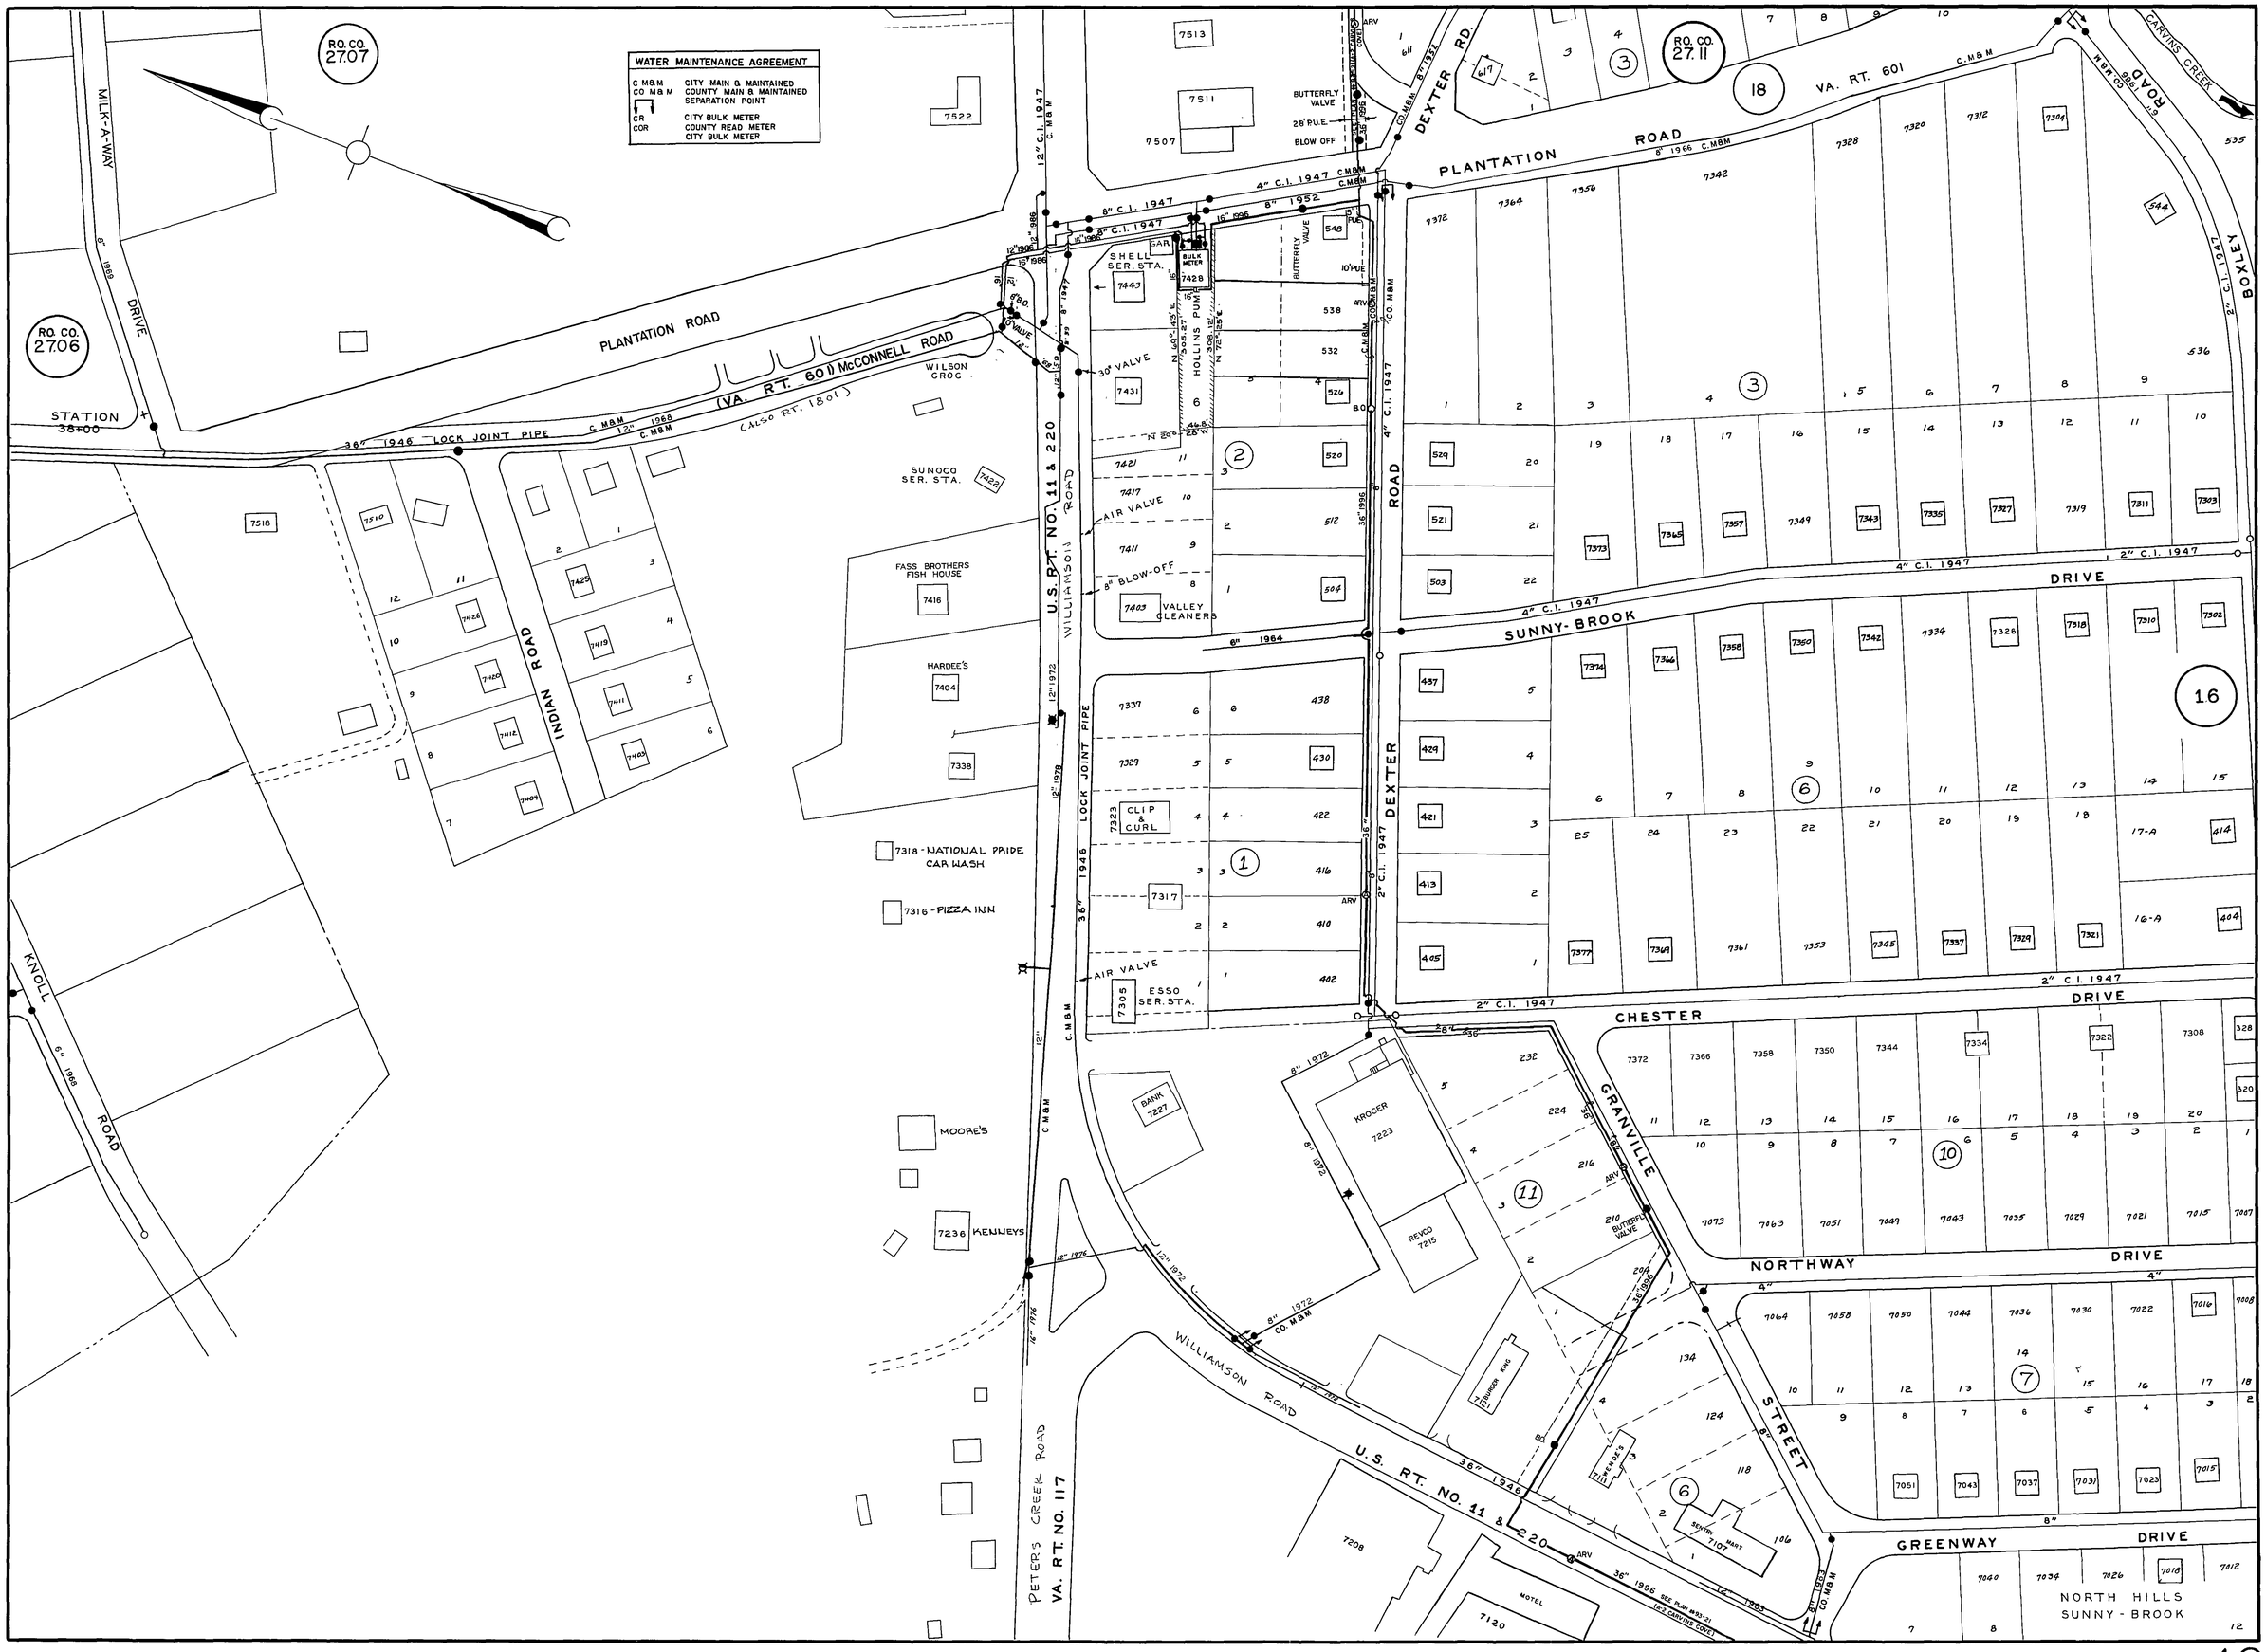
WATER MAINTENANCE AGREEMENT
C M&M CITY MAIN & MAINTAINED
CO M&M COUNTY MAIN & MAINTAINED
SEPARATION POINT
CR CITY BULK METER
COR COUNTY READ METER
CITY BULK METER
RO. CO. 27.07
RO. CO. 27.06
RO. CO. 27.11
MILK-A-WAY DRIVE
PLANTATION ROAD
VA. RT. 601 McCONNELL ROAD
(ALSO RT. 801)
STATION 38+00
36" 1946 LOCK JOINT PIPE
WILSON GROC.
SUNOCO SER. STA.
FASS BROTHERS FISH HOUSE
HARDEE'S
7318 - NATIONAL PRIDE CAR WASH
7316 - PIZZA INN
MOORE'S
7236 KENNEYS
INDIAN ROAD
KNOLL ROAD
U.S. RT. NO. 11 & 220
WILLIAMSON ROAD
SHELL SER. STA.
HOLLINS PUMP
VALLEY CLEANERS
CLIP & CURL
ESSO SER. STA.
BANK 7227
KROGER 7223
REKO 7215
7208
MOTEL 7120
PETERS CREEK ROAD
VA. RT. NO. 117
DEXTER RD.
DEXTER ROAD
SUNNY-BROOK DRIVE
CHESTER DRIVE
GRANVILLE STREET
NORTHWAY DRIVE
GREENWAY DRIVE
NORTH HILLS SUNNY-BROOK
BOXLEY ROAD
CARVINS CREEK
BUTTERFLY VALVE
BLOW OFF
AIR VALVE
8" BLOW-OFF
30" VALVE
BULK METER
12" C.I. 1947 C.M&M
4" C.I. 1947 C.M&M
8" C.I. 1947
8" 1952
8" 1966 C.M&M
2" C.I. 1947
36" 1996
8" 1972
12" 1972
8" 1964
6" 1968
12" 1976
14" 1976
36" 1996 SEE PLAN W33-23 IN CARVINS COVE