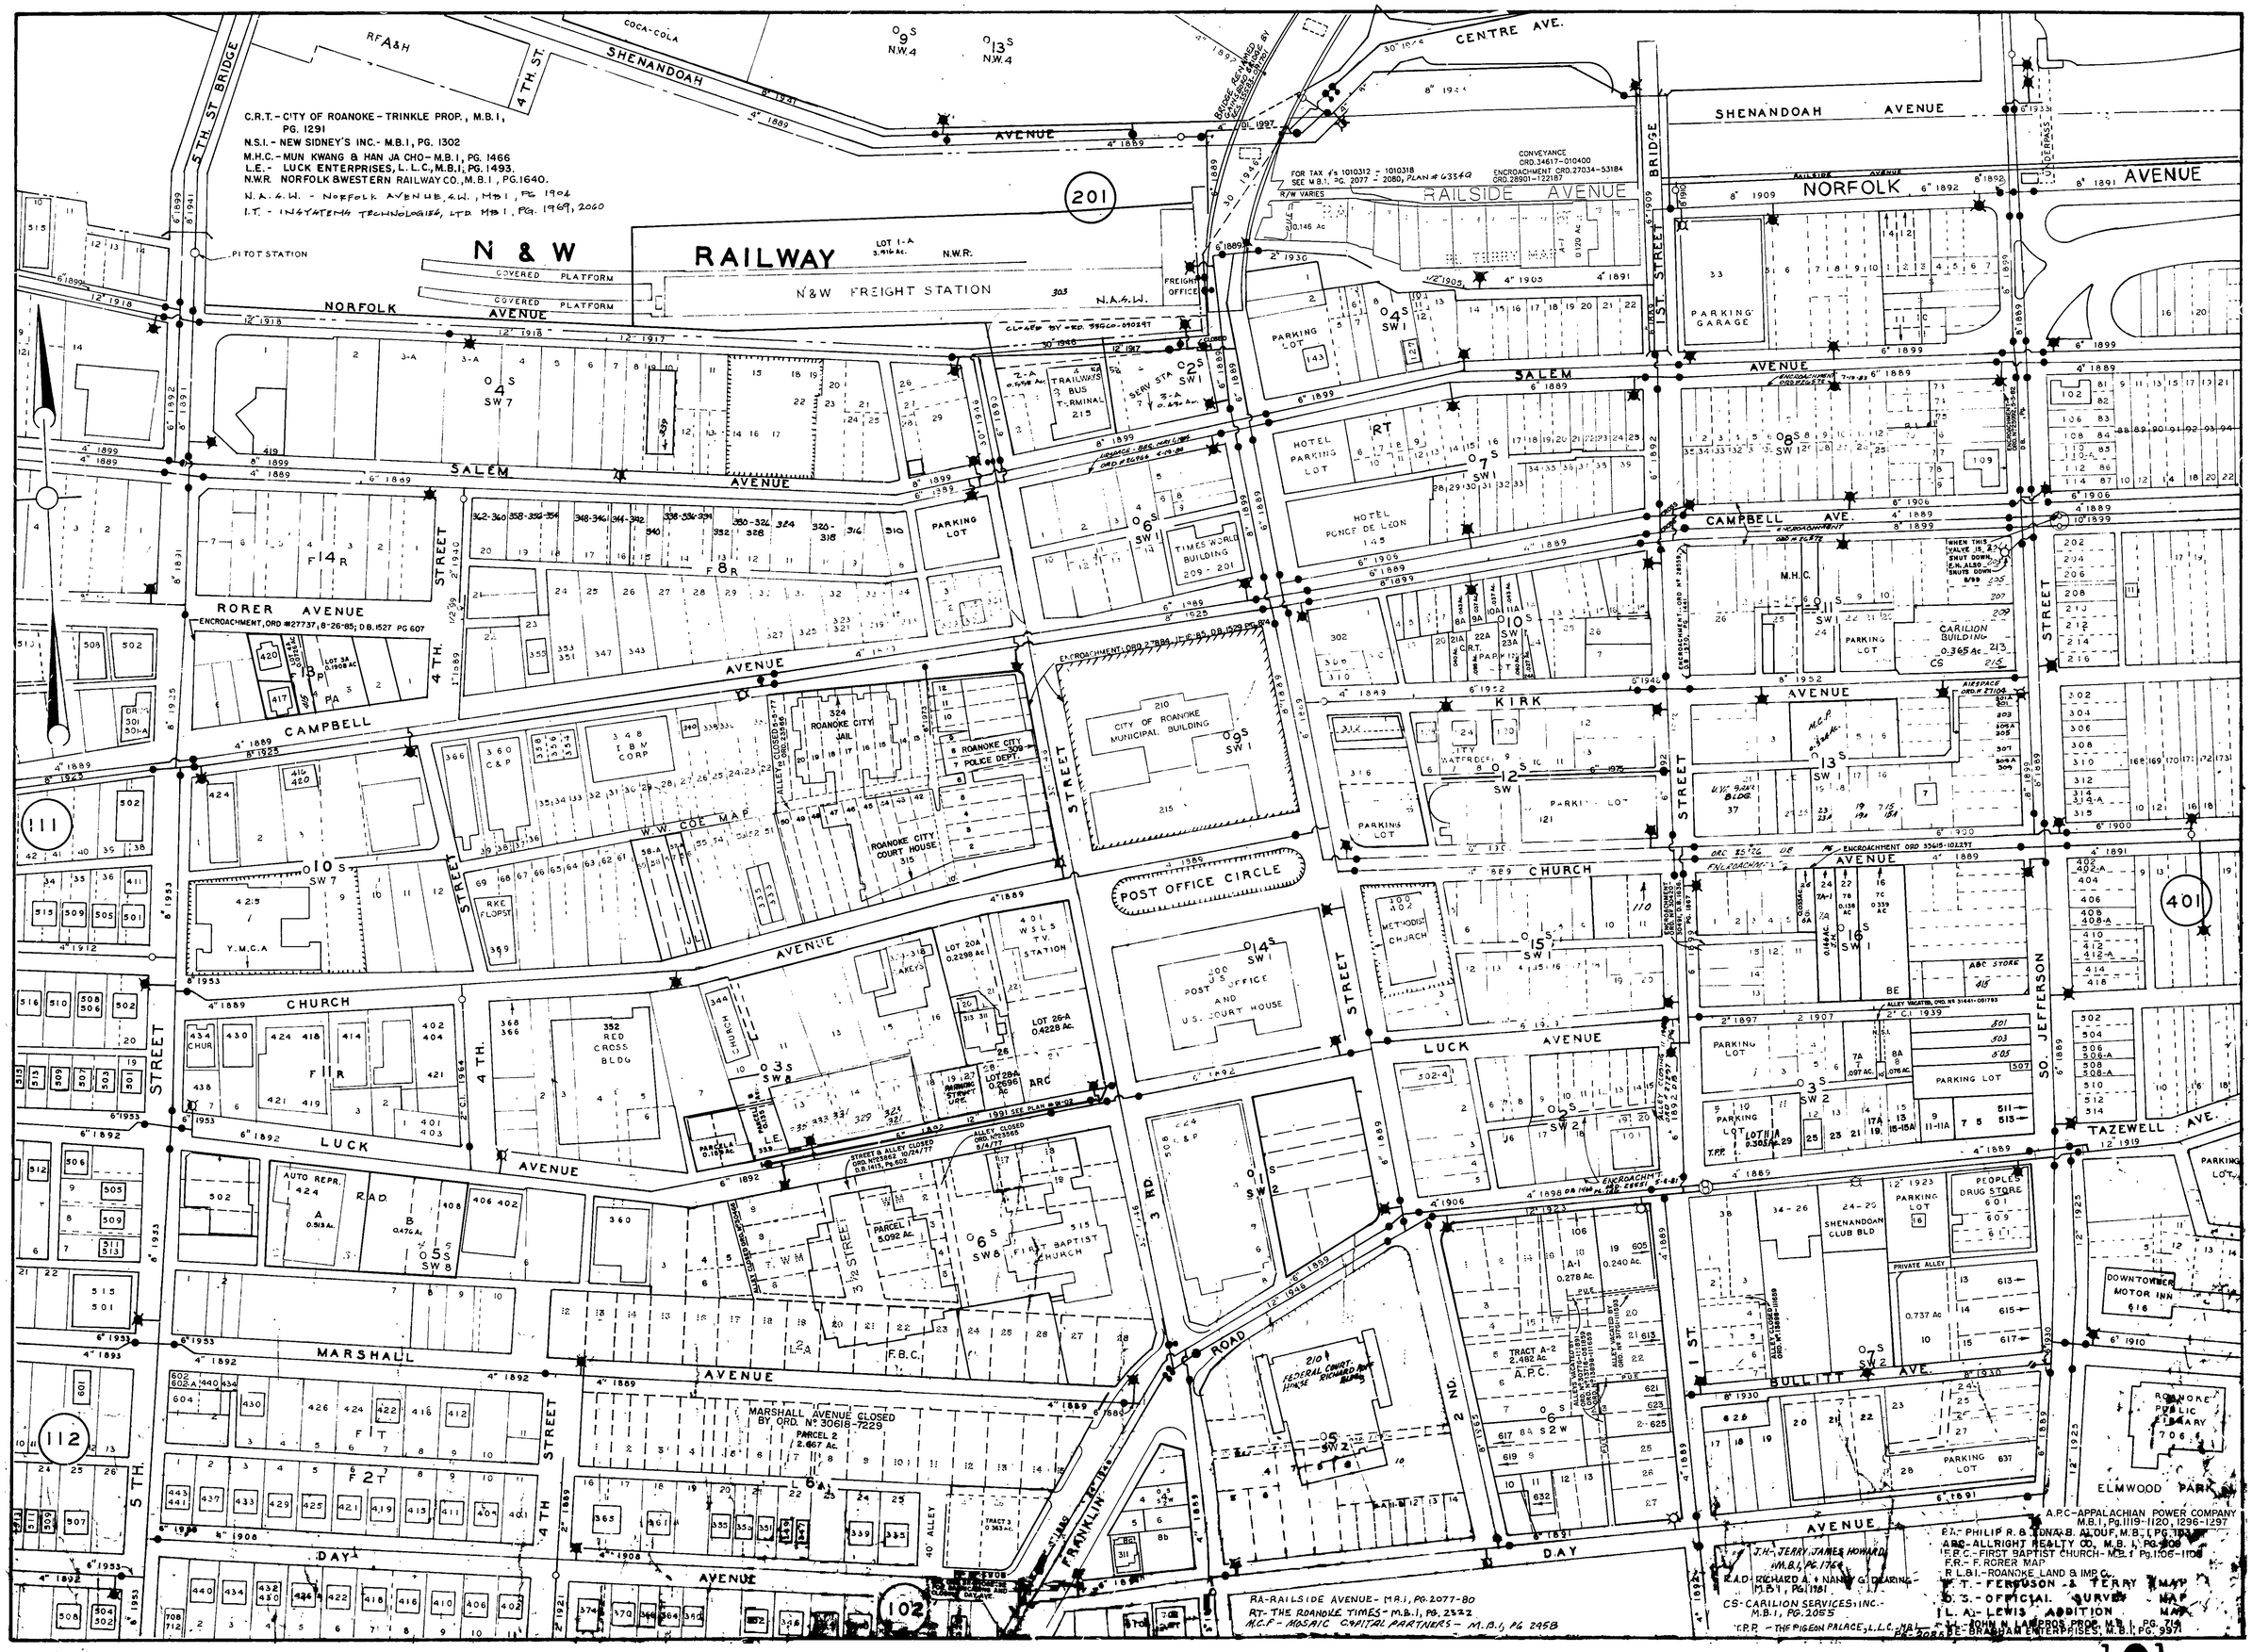
N & W RAILWAY
N&W FREIGHT STATION
COVERED PLATFORM
NORFOLK AVENUE
SHENANDOAH AVENUE
CENTRE AVE.
RAILSIDE AVENUE
SALEM AVENUE
ROANOKE AVENUE
CAMPBELL AVE.
KIRK AVENUE
CHURCH AVENUE
LUCK AVENUE
MARSHALL AVENUE
DAY AVENUE
BULLITT AVE.
TAZEWELL AVE.
RORER AVENUE
5TH ST. BRIDGE
1ST STREET BRIDGE
4TH STREET
3RD STREET
2ND STREET
1ST STREET
SO. JEFFERSON STREET
POST OFFICE CIRCLE
FRANKLIN ROAD
PARKING GARAGE
HOTEL PARKING LOT
HOTEL PONCE DE LEON
TIMES-WORLD BUILDING
CITY OF ROANOKE MUNICIPAL BUILDING
ROANOKE CITY JAIL
ROANOKE CITY COURT HOUSE
POST OFFICE AND U.S. COURT HOUSE
FIRST BAPTIST CHURCH
RED CROSS BLDG
Y.M.C.A.
CARILION BUILDING
SHENANDOAH CLUB BLD
PEOPLES DRUG STORE
DOWNTOWNER MOTOR INN
ROANOKE PUBLIC LIBRARY
ELMWOOD PARK
MARSHALL AVENUE CLOSED BY ORD. No 30616-7229
PARCEL 2 2.667 Ac.
PARCEL 1 5.092 Ac.
TRACT A-2 2.492 Ac.
A.P.C.
RA-RAILSIDE AVENUE - M.B.1, PG. 2077-80
RT- THE ROANOKE TIMES - M.B.1, PG. 2522
M.C.P. - MOSAIC CAPITAL PARTNERS - M.B.1, PG 2458
A.P.C.-APPALACHIAN POWER COMPANY M.B.1, Pg.1119-1120, 1296-1297
P.T.- PHILIP R. & TONA B. ALDUF, M.B.1, PG.1931
A.B.C.-ALLRIGHT REALTY CO. M.B.1, PG.1704
F.B.C.-FIRST BAPTIST CHURCH- M.B.1 Pg.1106-1108
F.R.- F. RORER MAP
R.L.&I.-ROANOKE LAND & IMP. CO.
F.T.- FERGUSON & TERRY MAP
O.S.- OFFICIAL SURVEY MAP
L.A.- LEWIS ADDITION MAP
J.H.- JERRY, JAMES HOWARD M.B.1, PG.1764
R.A.D.- RICHARD A. & NANCY G. DEARING - M.B.1, Pg.1181
CS-CARILION SERVICES, INC.- M.B.1, PG.2055
T.P.P. - THE PIGEON PALACE, L.L.C.-M.B.1, PG. 2522
F.R.-BORDER-SHAGRAN ENTERPRISES, M.B.1, PG. 997
201
111
112
102
401

1-26-67