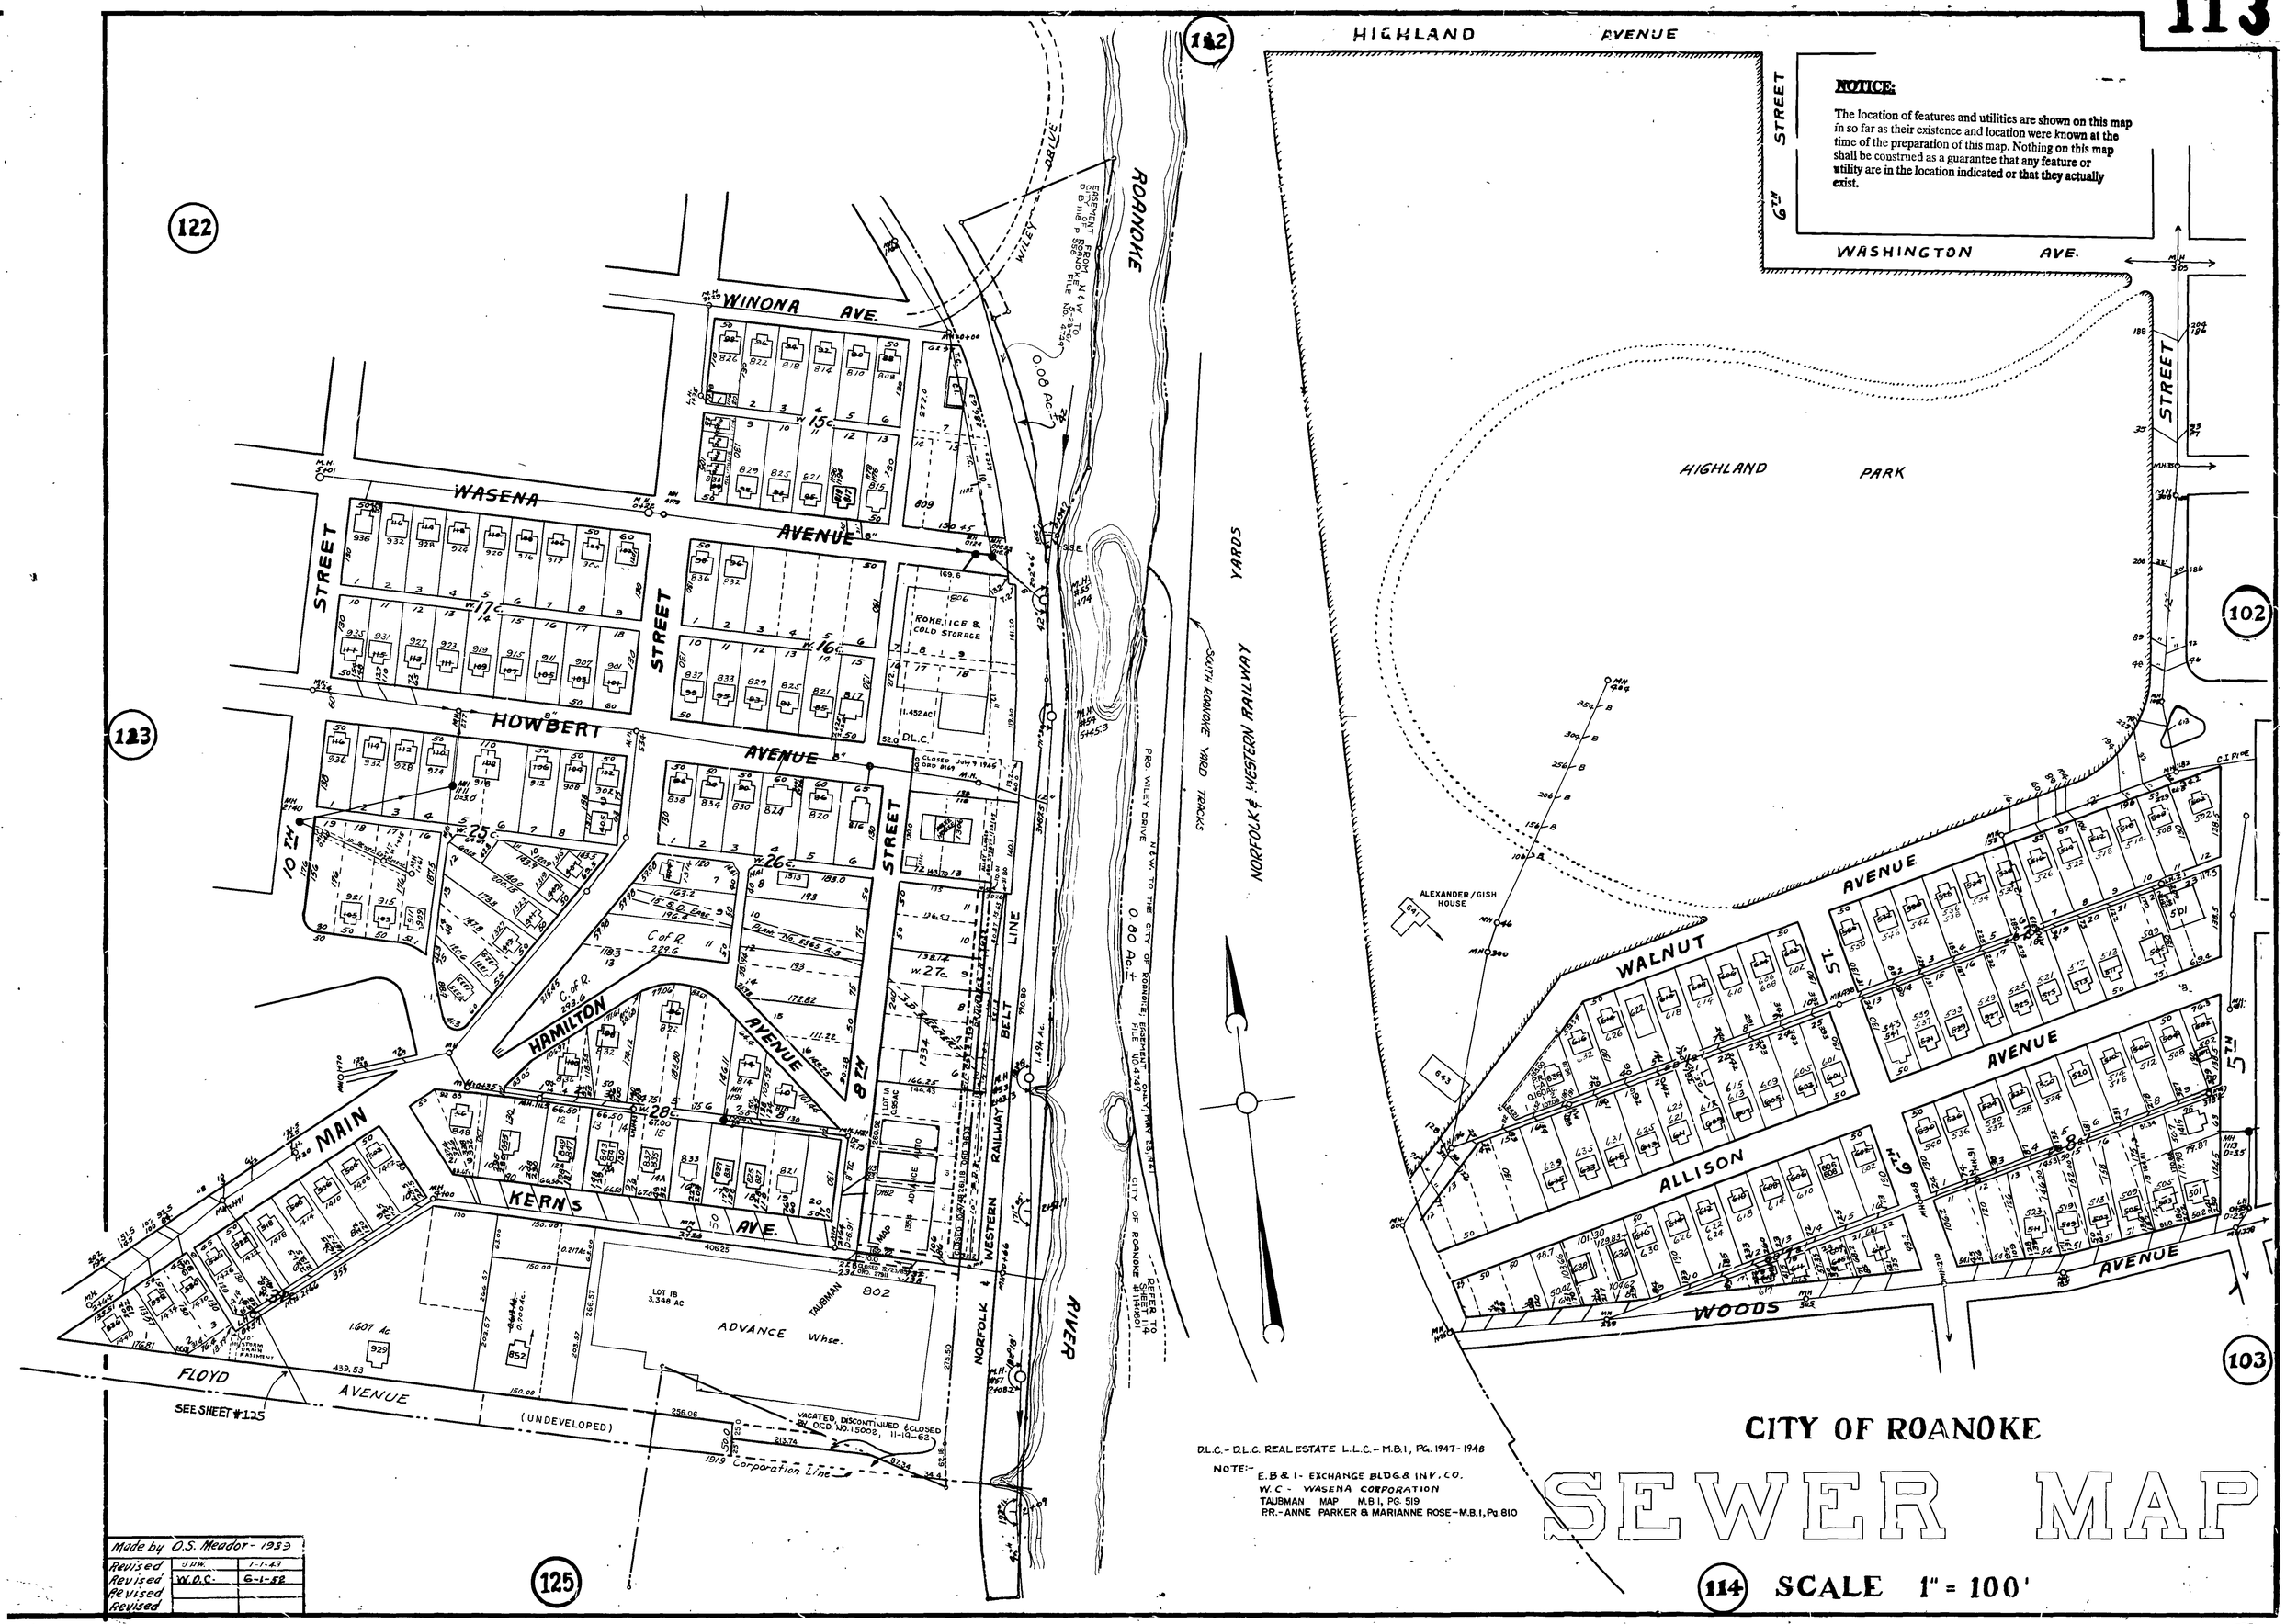
HIGHLAND AVENUE
6TH STREET
WASHINGTON AVE.
NOTICE:
The location of features and utilities are shown on this map in so far as their existence and location were known at the time of the preparation of this map. Nothing on this map shall be construed as a guarantee that any feature or utility are in the location indicated or that they actually exist.
HIGHLAND PARK
WALNUT ST.
ALLISON AVENUE
WOODS AVENUE
ALEXANDER/GISH HOUSE
WINONA AVE.
WASENA AVENUE
HOWBERT AVENUE
HAMILTON AVENUE
KERNS AVE.
FLOYD AVENUE (UNDEVELOPED)
SEE SHEET #125
WILEY DRIVE
ROANOKE RIVER
NORFOLK & WESTERN RAILWAY
SOUTH ROANOKE YARD TRACKS
NORFOLK & WESTERN RAILWAY BELT LINE
ROKE ICE & COLD STORAGE
ADVANCE Whse.
LOT 1B 3.348 AC
TAUBMAN
VACATED, DISCONTINUED & CLOSED BY ORD. NO. 15002, 11-19-62
Corporation Line
CITY OF ROANOKE EASEMENT ONLY FILE NO. 4745
CITY OF ROANOKE EASEMENT FROM N & W FILE NO. 4739
PRO. WILEY DRIVE N.W. TO THE CITY OF ROANOKE EASEMENT ONLY FILE NO. 4745
REFER TO FILE NO. 14760-01
0.08 Ac.
0.80 Ac.
1.607 Ac.
102
103
112
113
114
122
123
125
CITY OF ROANOKE
SEWER MAP
SCALE 1" = 100'
D.L.C. - D.L.C. REAL ESTATE L.L.C. - M.B.1, Pg. 1947-1948
NOTE:- E.B.& I. - EXCHANGE BLDG.& INV. CO.
W.C. - WASENA CORPORATION
TAUBMAN MAP M.B.1, PG. 519
RR.- ANNE PARKER & MARIANNE ROSE - M.B.1, Pg. 810
Made by O.S. Meador - 1933
Revised J.H.W. 1-1-47
Revised W.O.C. 6-1-58
Revised
Revised