APPRAISAL MAP

CITY OF ROANOKE, VA.

SHEET No. 142

OFFICE OF THE CITY ENGINEER

DRAWN BY:	LAWRENCE	DATE: 7-2-29
FIELD WORK BY:	FITZGERALD	DATE: 8-1-29
RECORD WORK BY:	CANNADAY	DATE: 7-2-29
CHECKED BY:	HILDEBRAND	DATE: 11-8-29

SCALE 1" = 100'

COMPLETED: 11-8-29

REVISED: 1-1-34, 1-1-37, 1-1-40, 1-1-49

6-30-51

E. L. Watkins
CITY ENGINEER

LEGEND

	QUADRANT	SHEET	BLOCK	LOT
OFFICIAL NUMBER	1	06	24	01
LAND COMPANY BLOCK NUMBER			12	
LAND COMPANY LOT NUMBER				15

LAND COMPANY LOT LINES SHOWN THUS

LAND HELD UNDER SAME OWNERSHIP " "

ARBITRARY DIVISION OF LAND HELD UNDER SAME OWNERSHIP SHOWN THUS

WIDTHS OF STREETS AND AVENUES AS SHOWN ARE BETWEEN THE PROPERTY LINES.

NUMBERS OF ADJOINING SHEETS SHOWN (101)

CORPORATION LINE SHOWN THUS

RAILROAD PROPERTY LINE " "

DIVISION LINE " "

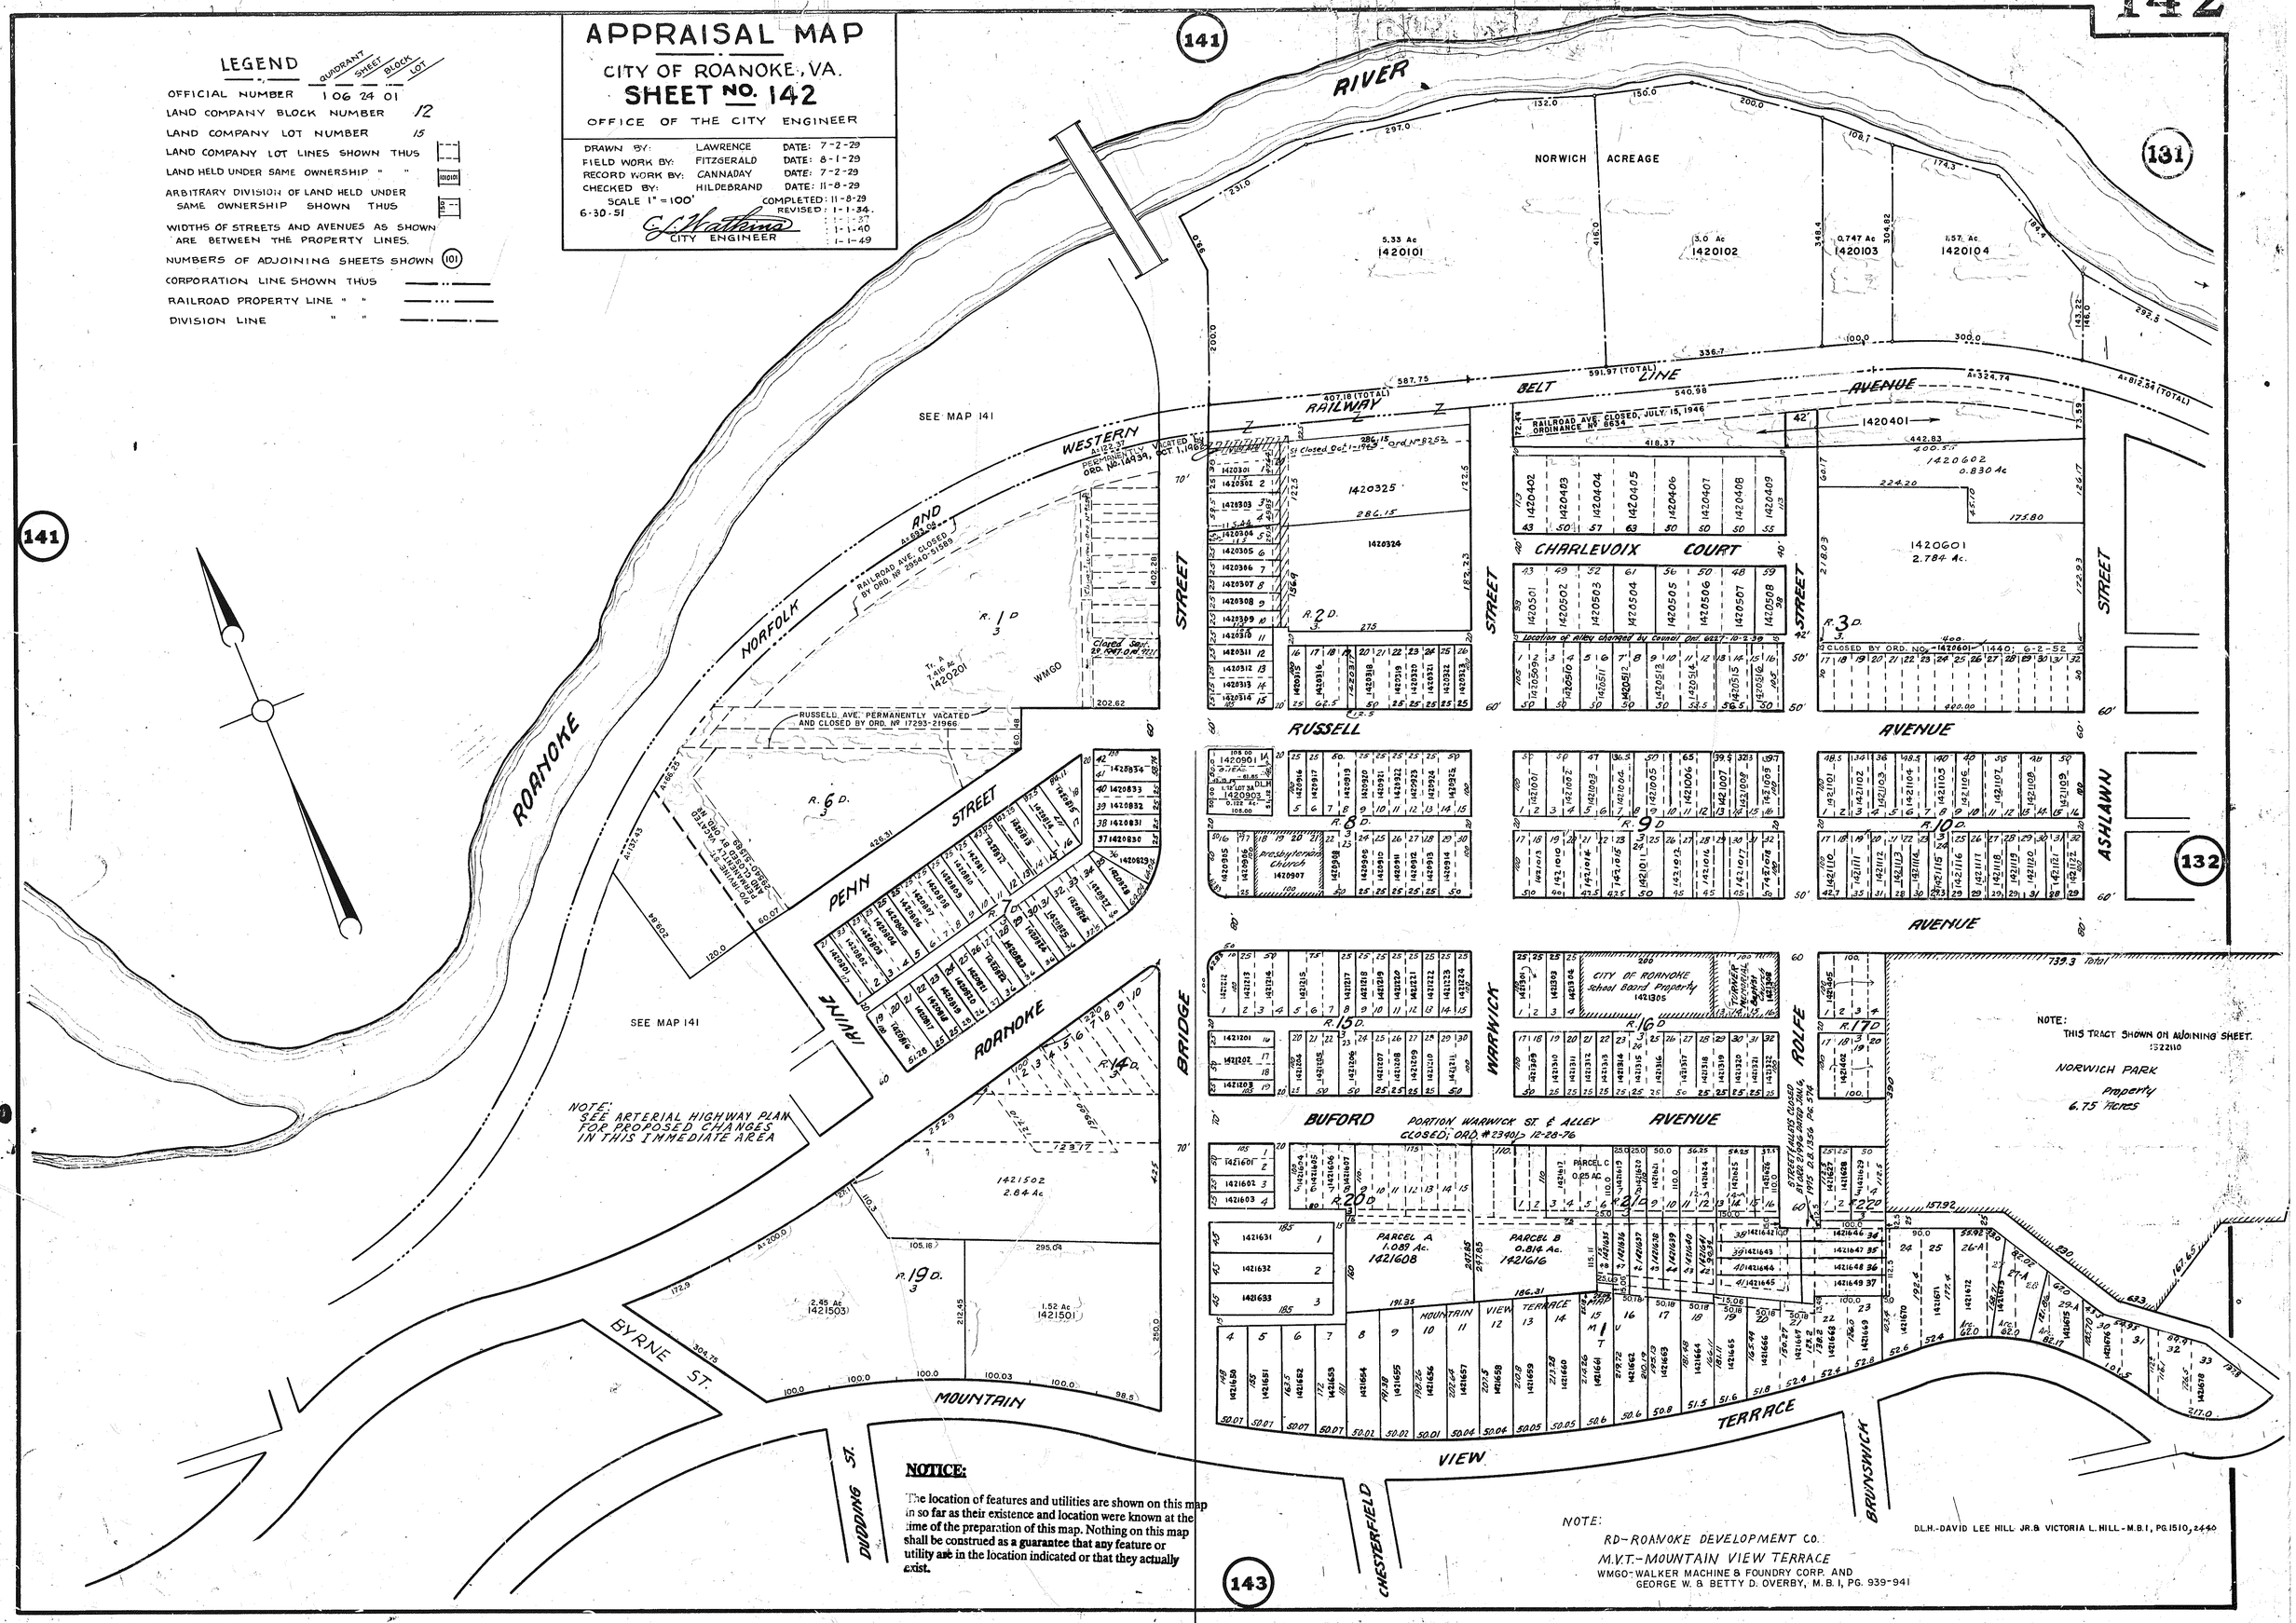

NOTICE:

The location of features and utilities are shown on this map in so far as their existence and location were known at the time of the preparation of this map. Nothing on this map shall be construed as a **guarantee that any feature or utility** are in the location indicated or that they actually exist.

NOTE:
RD-ROANOKE DEVELOPMENT CO.
M.V.T.-MOUNTAIN VIEW TERRACE
WMGO-WALKER MACHINE & FOUNDRY CORP. AND GEORGE W. & BETTY D. OVERBY, M.B.I, PG. 939-941

D.L.H.-DAVID LEE HILL JR. & VICTORIA L. HILL - M.B.I, PG. 1510, 2440