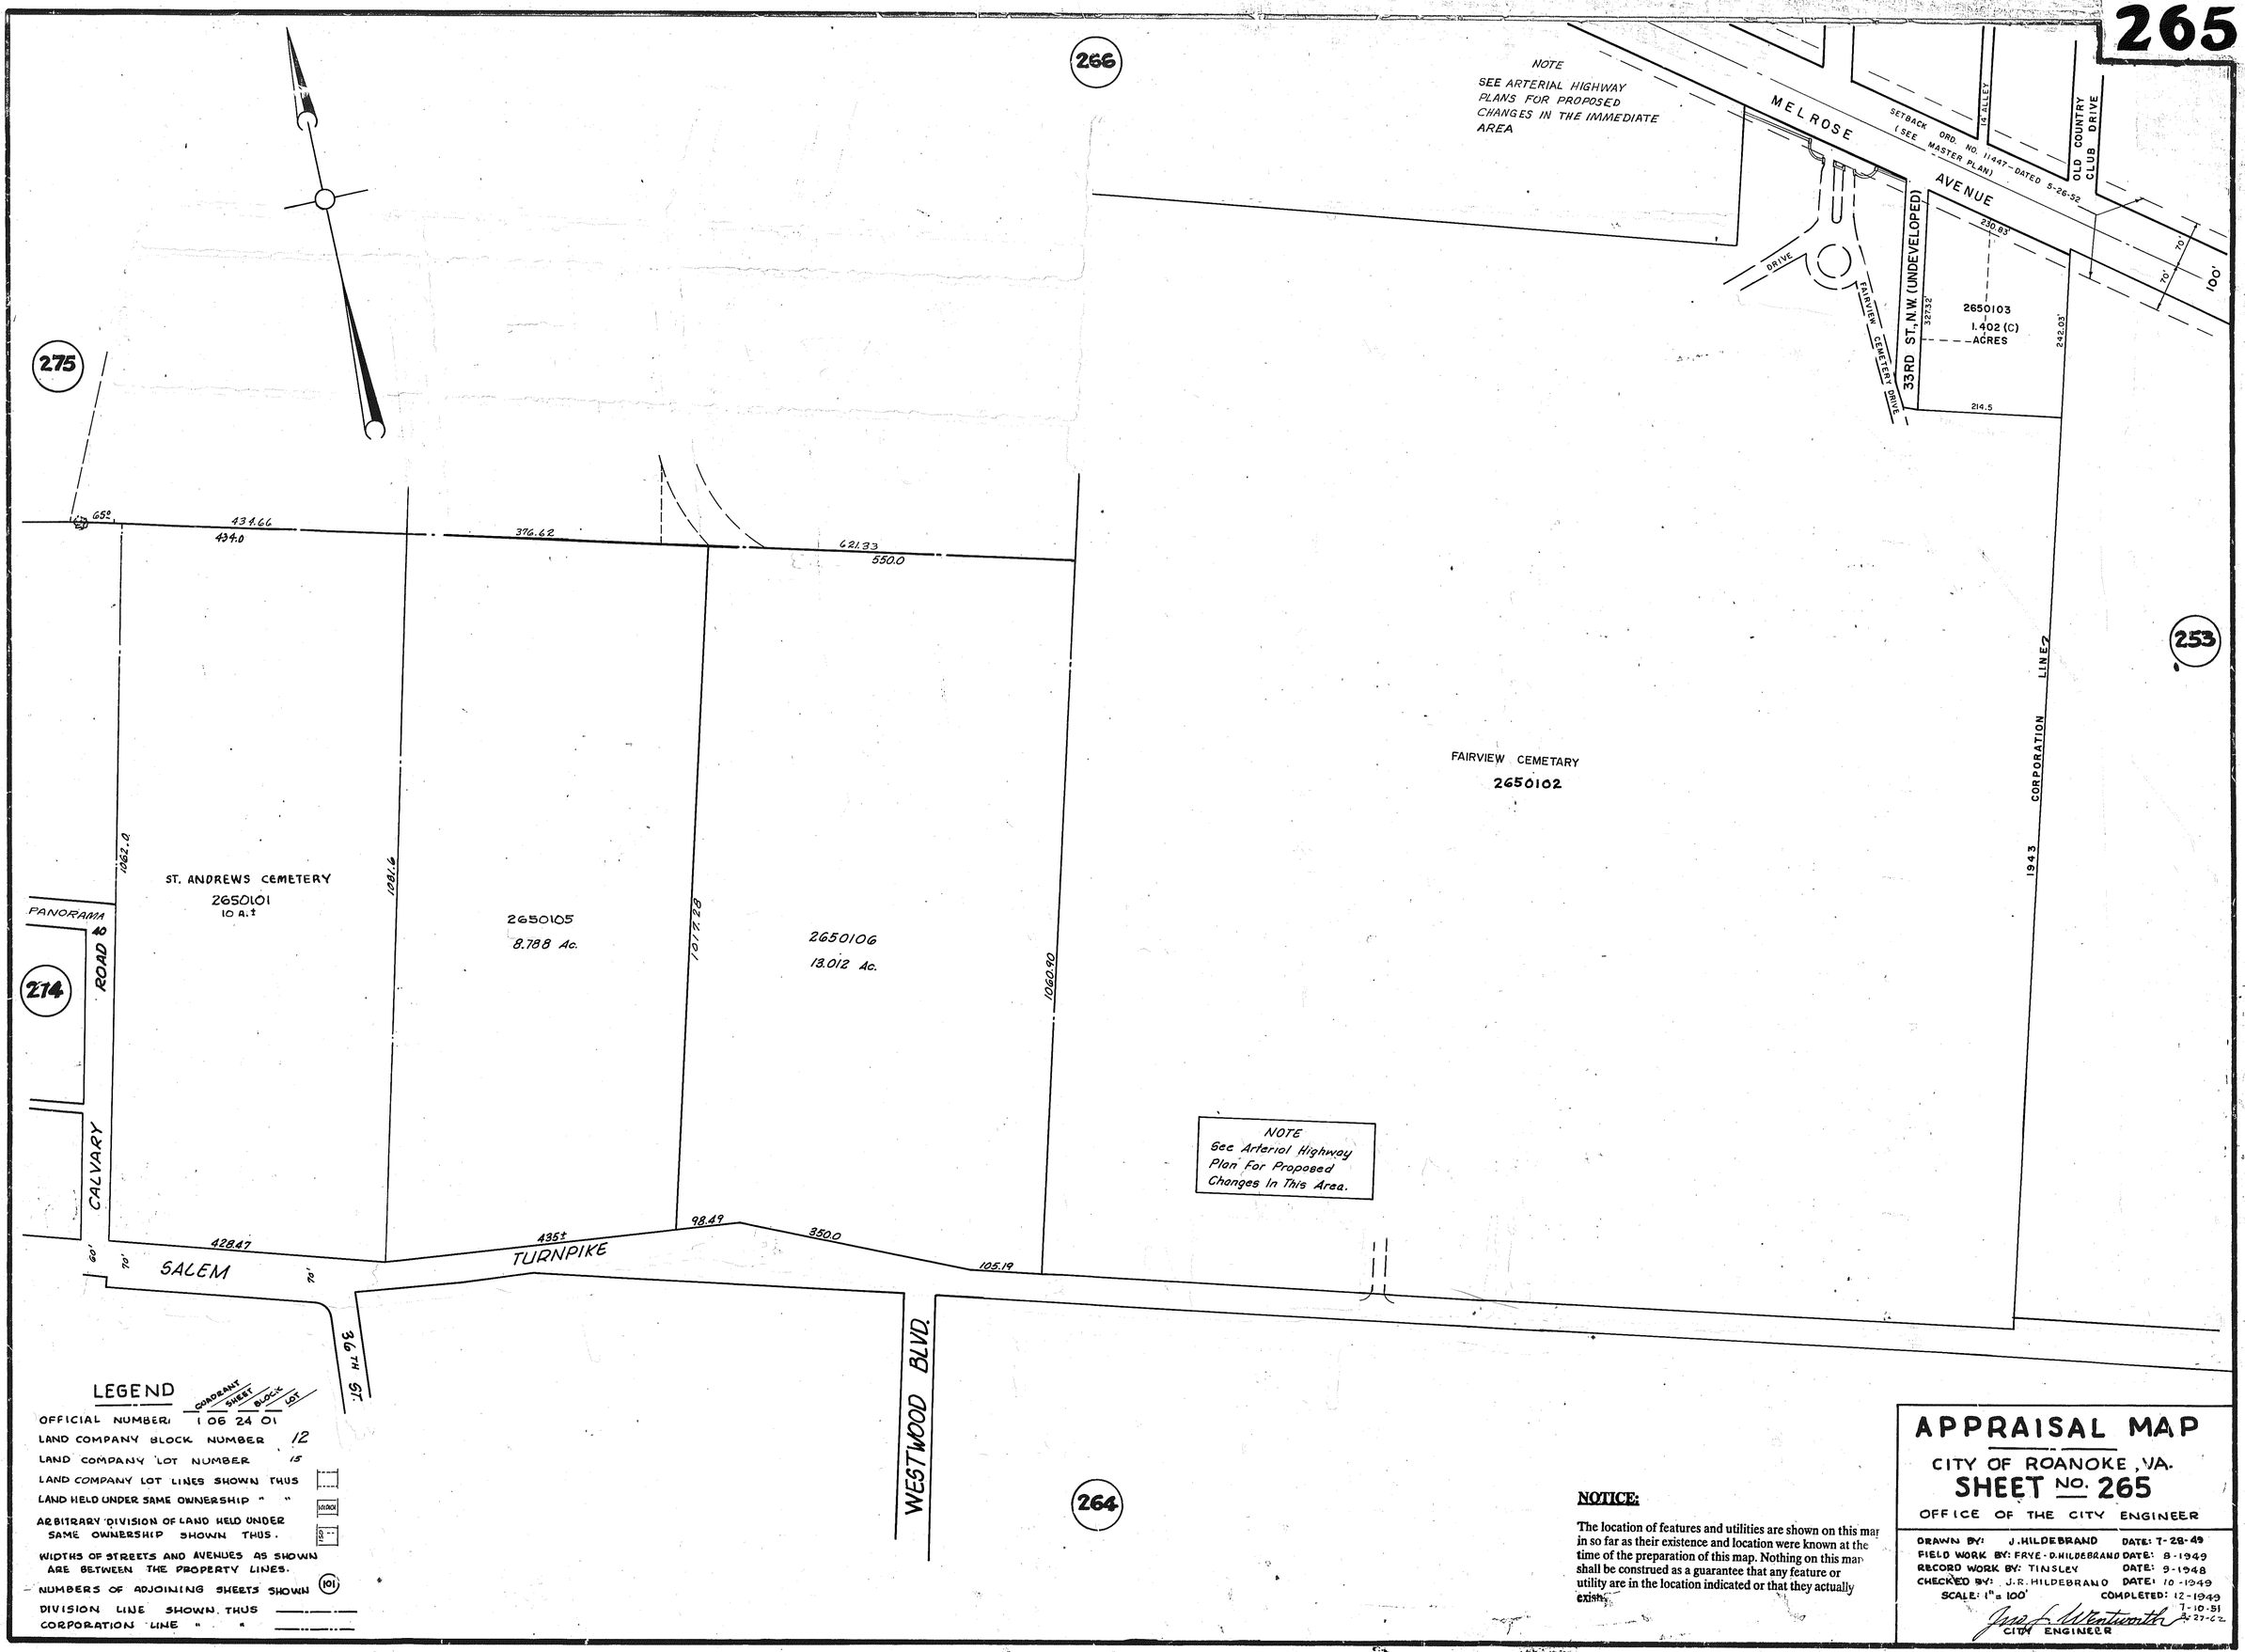

LEGEND

	COORDINATE	SHEET	BLOCK	LOT
OFFICIAL NUMBER:	1	06	24	01

LAND COMPANY BLOCK NUMBER 12

LAND COMPANY LOT NUMBER 15

LAND COMPANY LOT LINES SHOWN THUS

LAND HELD UNDER SAME OWNERSHIP " "

ARBITRARY DIVISION OF LAND HELD UNDER SAME OWNERSHIP SHOWN THUS.

WIDTHS OF STREETS AND AVENUES AS SHOWN ARE BETWEEN THE PROPERTY LINES.

NUMBERS OF ADJOINING SHEETS SHOWN (101)

DIVISION LINE SHOWN THUS

CORPORATION LINE " "

NOTICE:

The location of features and utilities are shown on this map in so far as their existence and location were known at the time of the preparation of this map. Nothing on this map shall be construed as a guarantee that any feature or utility are in the location indicated or that they actually exist.

APPRAISAL MAP

CITY OF ROANOKE, VA.

SHEET NO. 265

OFFICE OF THE CITY ENGINEER

DRAWN BY: J. HILDEBRAND DATE: 7-28-49
FIELD WORK BY: FRYE - D. HILDEBRAND DATE: 8-1949
RECORD WORK BY: TINSLEY DATE: 9-1948
CHECKED BY: J.R. HILDEBRAND DATE: 10-1949
SCALE: 1" = 100' COMPLETED: 12-1949

7-10-51
7-27-62

CITY ENGINEER