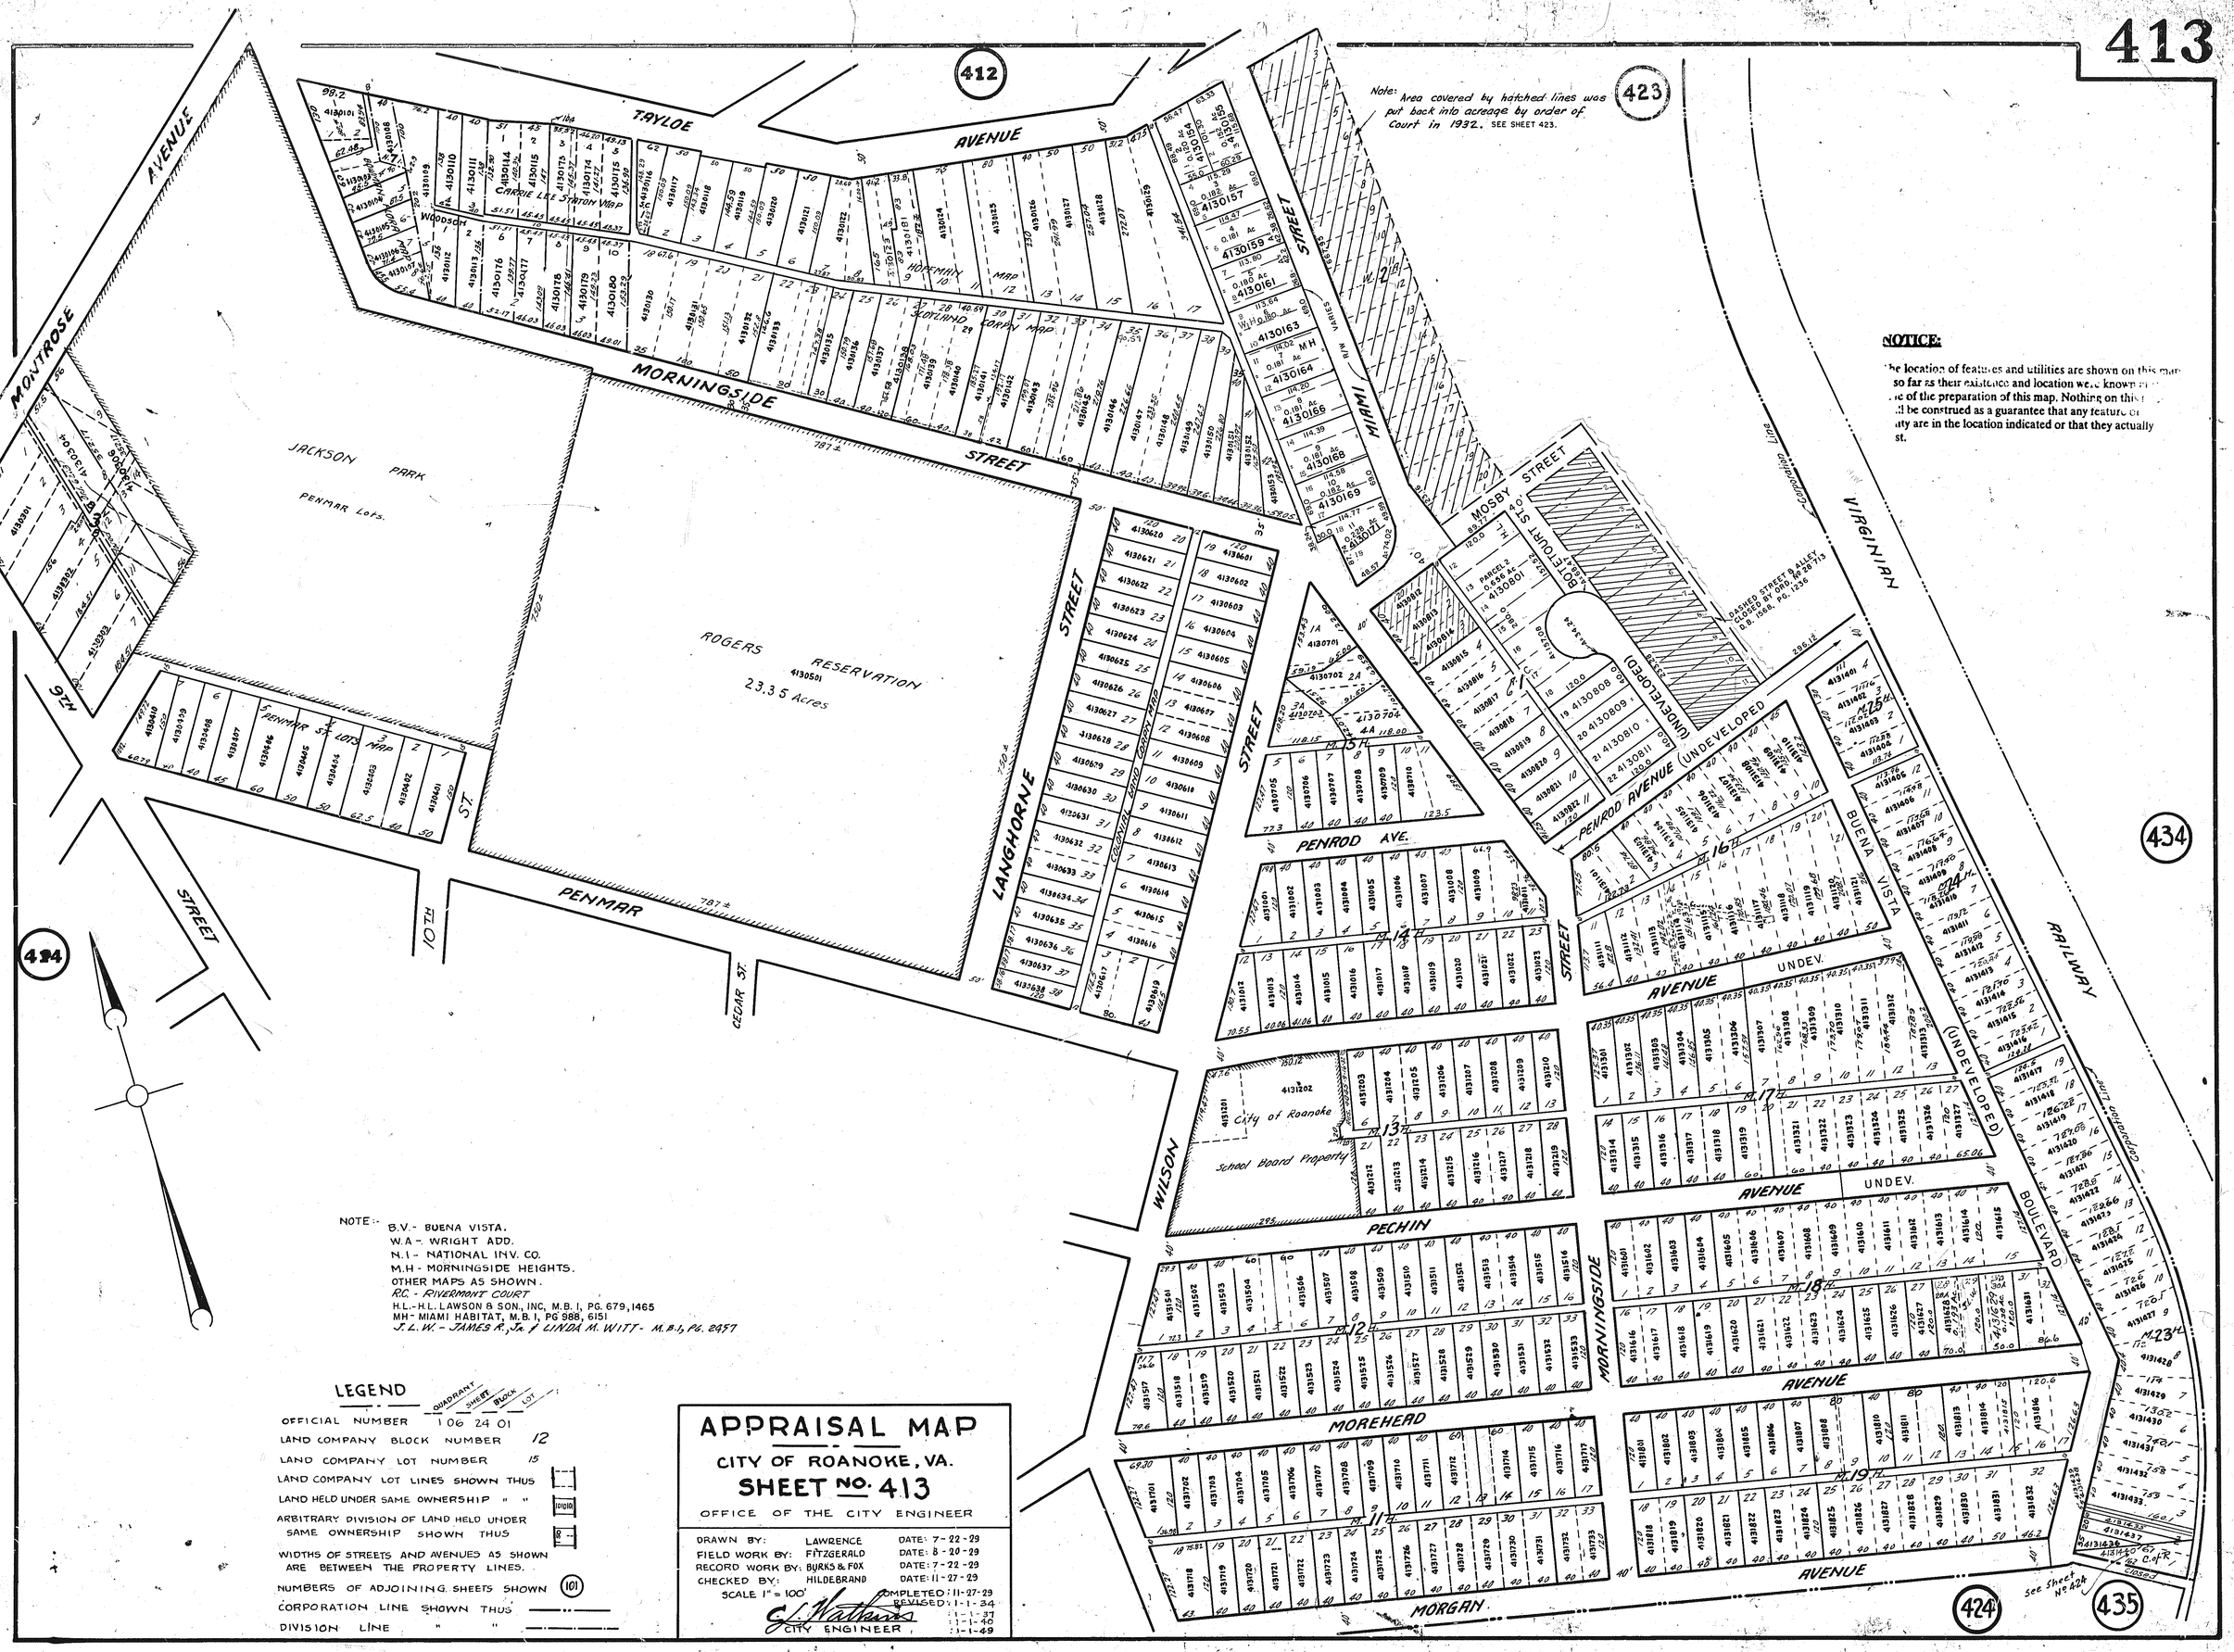

NOTICE:

The location of features and utilities are shown on this map so far as their existence and location were known at the time of the preparation of this map. Nothing on this map shall be construed as a guarantee that any features or utility are in the location indicated or that they actually exist.

NOTE:- B.V.- BUENA VISTA.
W.A.- WRIGHT ADD.
N.I.- NATIONAL INV. CO.
M.H.- MORNINGSIDE HEIGHTS.
OTHER MAPS AS SHOWN.
R.C.- RIVERMONT COURT
H.L.-H.L. LAWSON & SON, INC, M.B. I, PG. 679, 1465
MH- MIAMI HABITAT, M.B. I, PG 988, 6151
J.L.W.- JAMES R., Jr. & LINDA M. WITT- M.B.I, PG. 2457

LEGEND

OFFICIAL NUMBER (QUADRANT SHEET BLOCK LOT)	1 06 24 01
LAND COMPANY BLOCK NUMBER	12
LAND COMPANY LOT NUMBER	15
LAND COMPANY LOT LINES SHOWN THUS	
LAND HELD UNDER SAME OWNERSHIP " "	
ARBITRARY DIVISION OF LAND HELD UNDER SAME OWNERSHIP SHOWN THUS	
WIDTHS OF STREETS AND AVENUES AS SHOWN ARE BETWEEN THE PROPERTY LINES.	
NUMBERS OF ADJOINING SHEETS SHOWN	101
CORPORATION LINE SHOWN THUS	
DIVISION LINE " "	

APPRAISAL MAP

CITY OF ROANOKE, VA.

SHEET No. 413

OFFICE OF THE CITY ENGINEER

DRAWN BY:	LAWRENCE	DATE: 7-22-29
FIELD WORK BY:	FITZGERALD	DATE: 8-20-29
RECORD WORK BY:	BURKS & FOX	DATE: 7-22-29
CHECKED BY:	HILDEBRAND	DATE: 11-27-29

SCALE 1" = 100'

COMPLETED: 11-27-29
REVISED: 1-1-34
1-1-37
1-1-40
1-1-49

G. Wathen
CITY ENGINEER