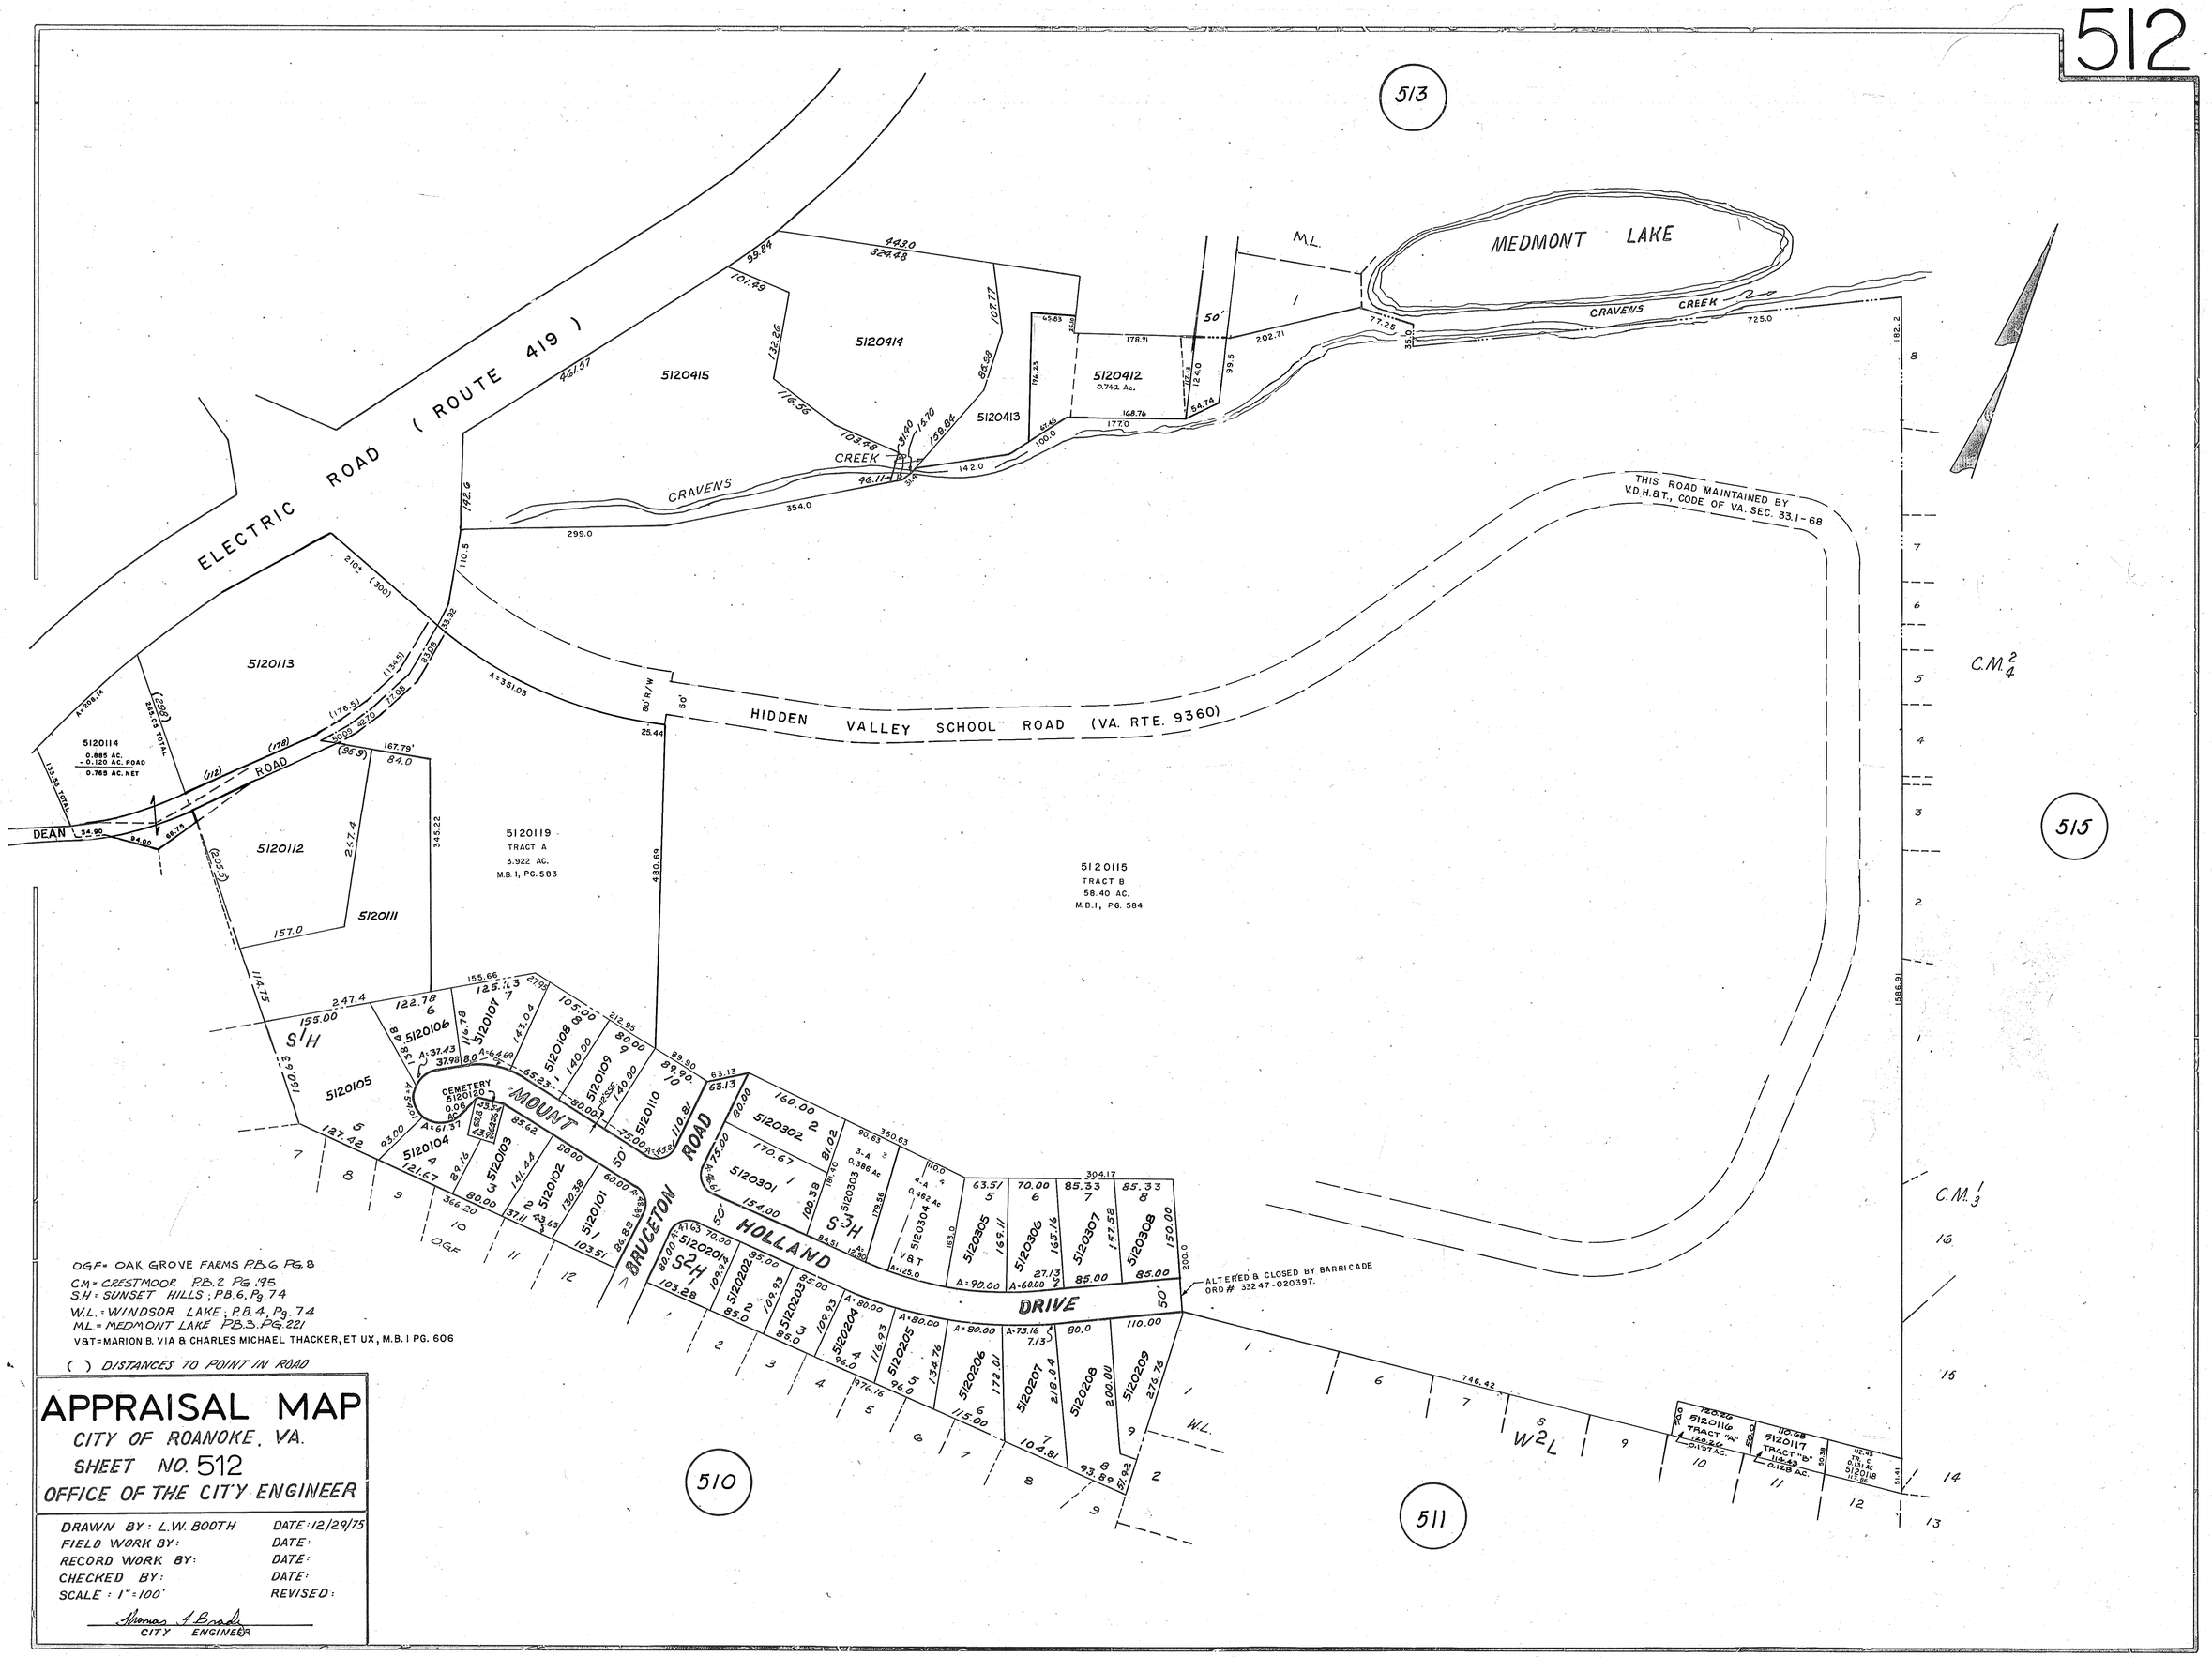

OGF= OAK GROVE FARMS P.B.6 PG.8
C.M= CRESTMOOR P.B.2 PG.95
S.H= SUNSET HILLS ; P.B.6, Pg.74
W.L.= WINDSOR LAKE ; P.B.4, Pg.74
ML.= MEDMONT LAKE P.B.3, PG.221
V&T= MARION B. VIA & CHARLES MICHAEL THACKER, ET UX, M.B. I PG. 606

( ) DISTANCES TO POINT IN ROAD

APPRAISAL MAP

CITY OF ROANOKE, VA.

SHEET NO. 512

OFFICE OF THE CITY ENGINEER

DRAWN BY: L.W. BOOTH	DATE: 12/29/75
FIELD WORK BY:	DATE:
RECORD WORK BY:	DATE:
CHECKED BY:	DATE:
SCALE: 1"=100'	REVISED:

Thomas A. Brock
CITY ENGINEER