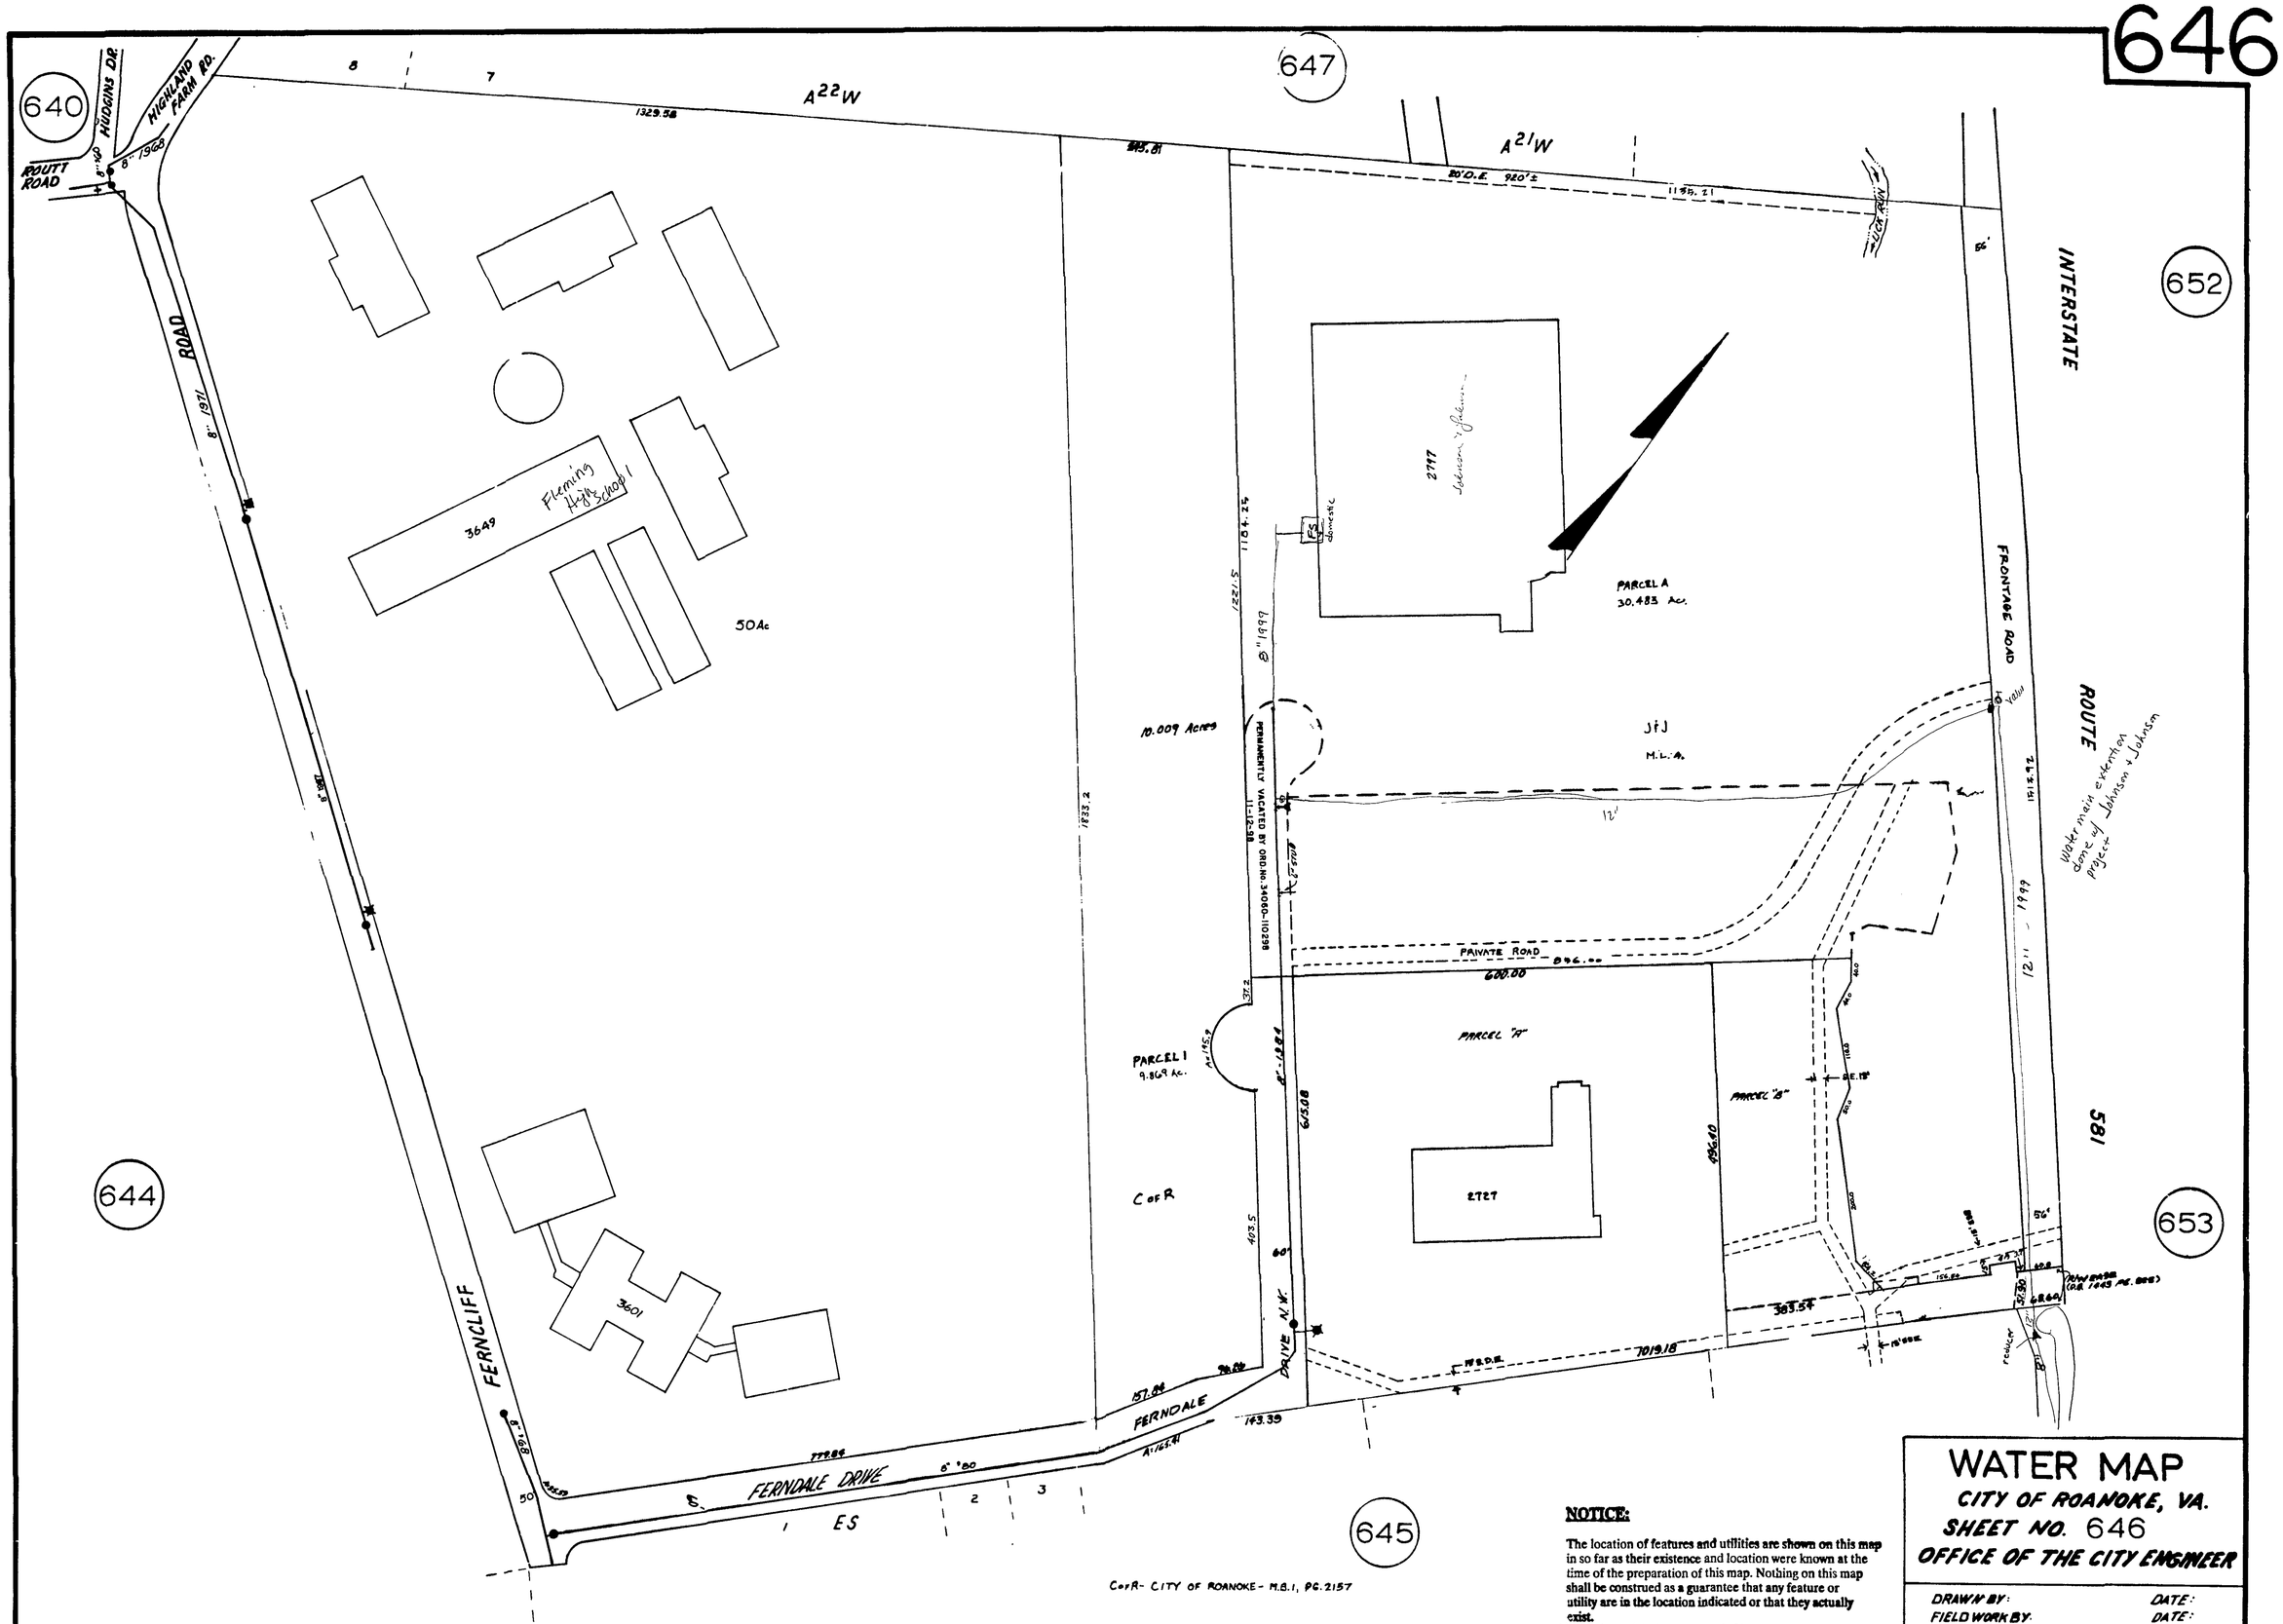

C of R- CITY OF ROANOKE - M.B.1, PG.2157

NOTICE:

The location of features and utilities are shown on this map in so far as their existence and location were known at the time of the preparation of this map. Nothing on this map shall be construed as a guarantee that any feature or utility are in the location indicated or that they actually exist.

J&J- JOHNSON & JOHNSON VISION PRODUCTS, INC.- M.B.1, PG. 2058-59
M.L.4- MAURY L. STRALLY, M.B.1, PG. 1912.
AW-ARROW WOOD P.B.6 Pg. 93
ES-ELIZA J. SOWDER ESTATE P.B.2 Pg. 93
( ) DISTANCE TO POINT IN ROAD

WATER MAP

CITY OF ROANOKE, VA.

SHEET NO. 646

OFFICE OF THE CITY ENGINEER

DRAWN BY:	DATE:
FIELD WORK BY:	DATE:
RECORD WORK BY:	DATE:
CHECKED BY:	DATE:
SCALE: 1"=100'	REVISED:

Thomas F. Brosnan
CITY ENGINEER

C-8