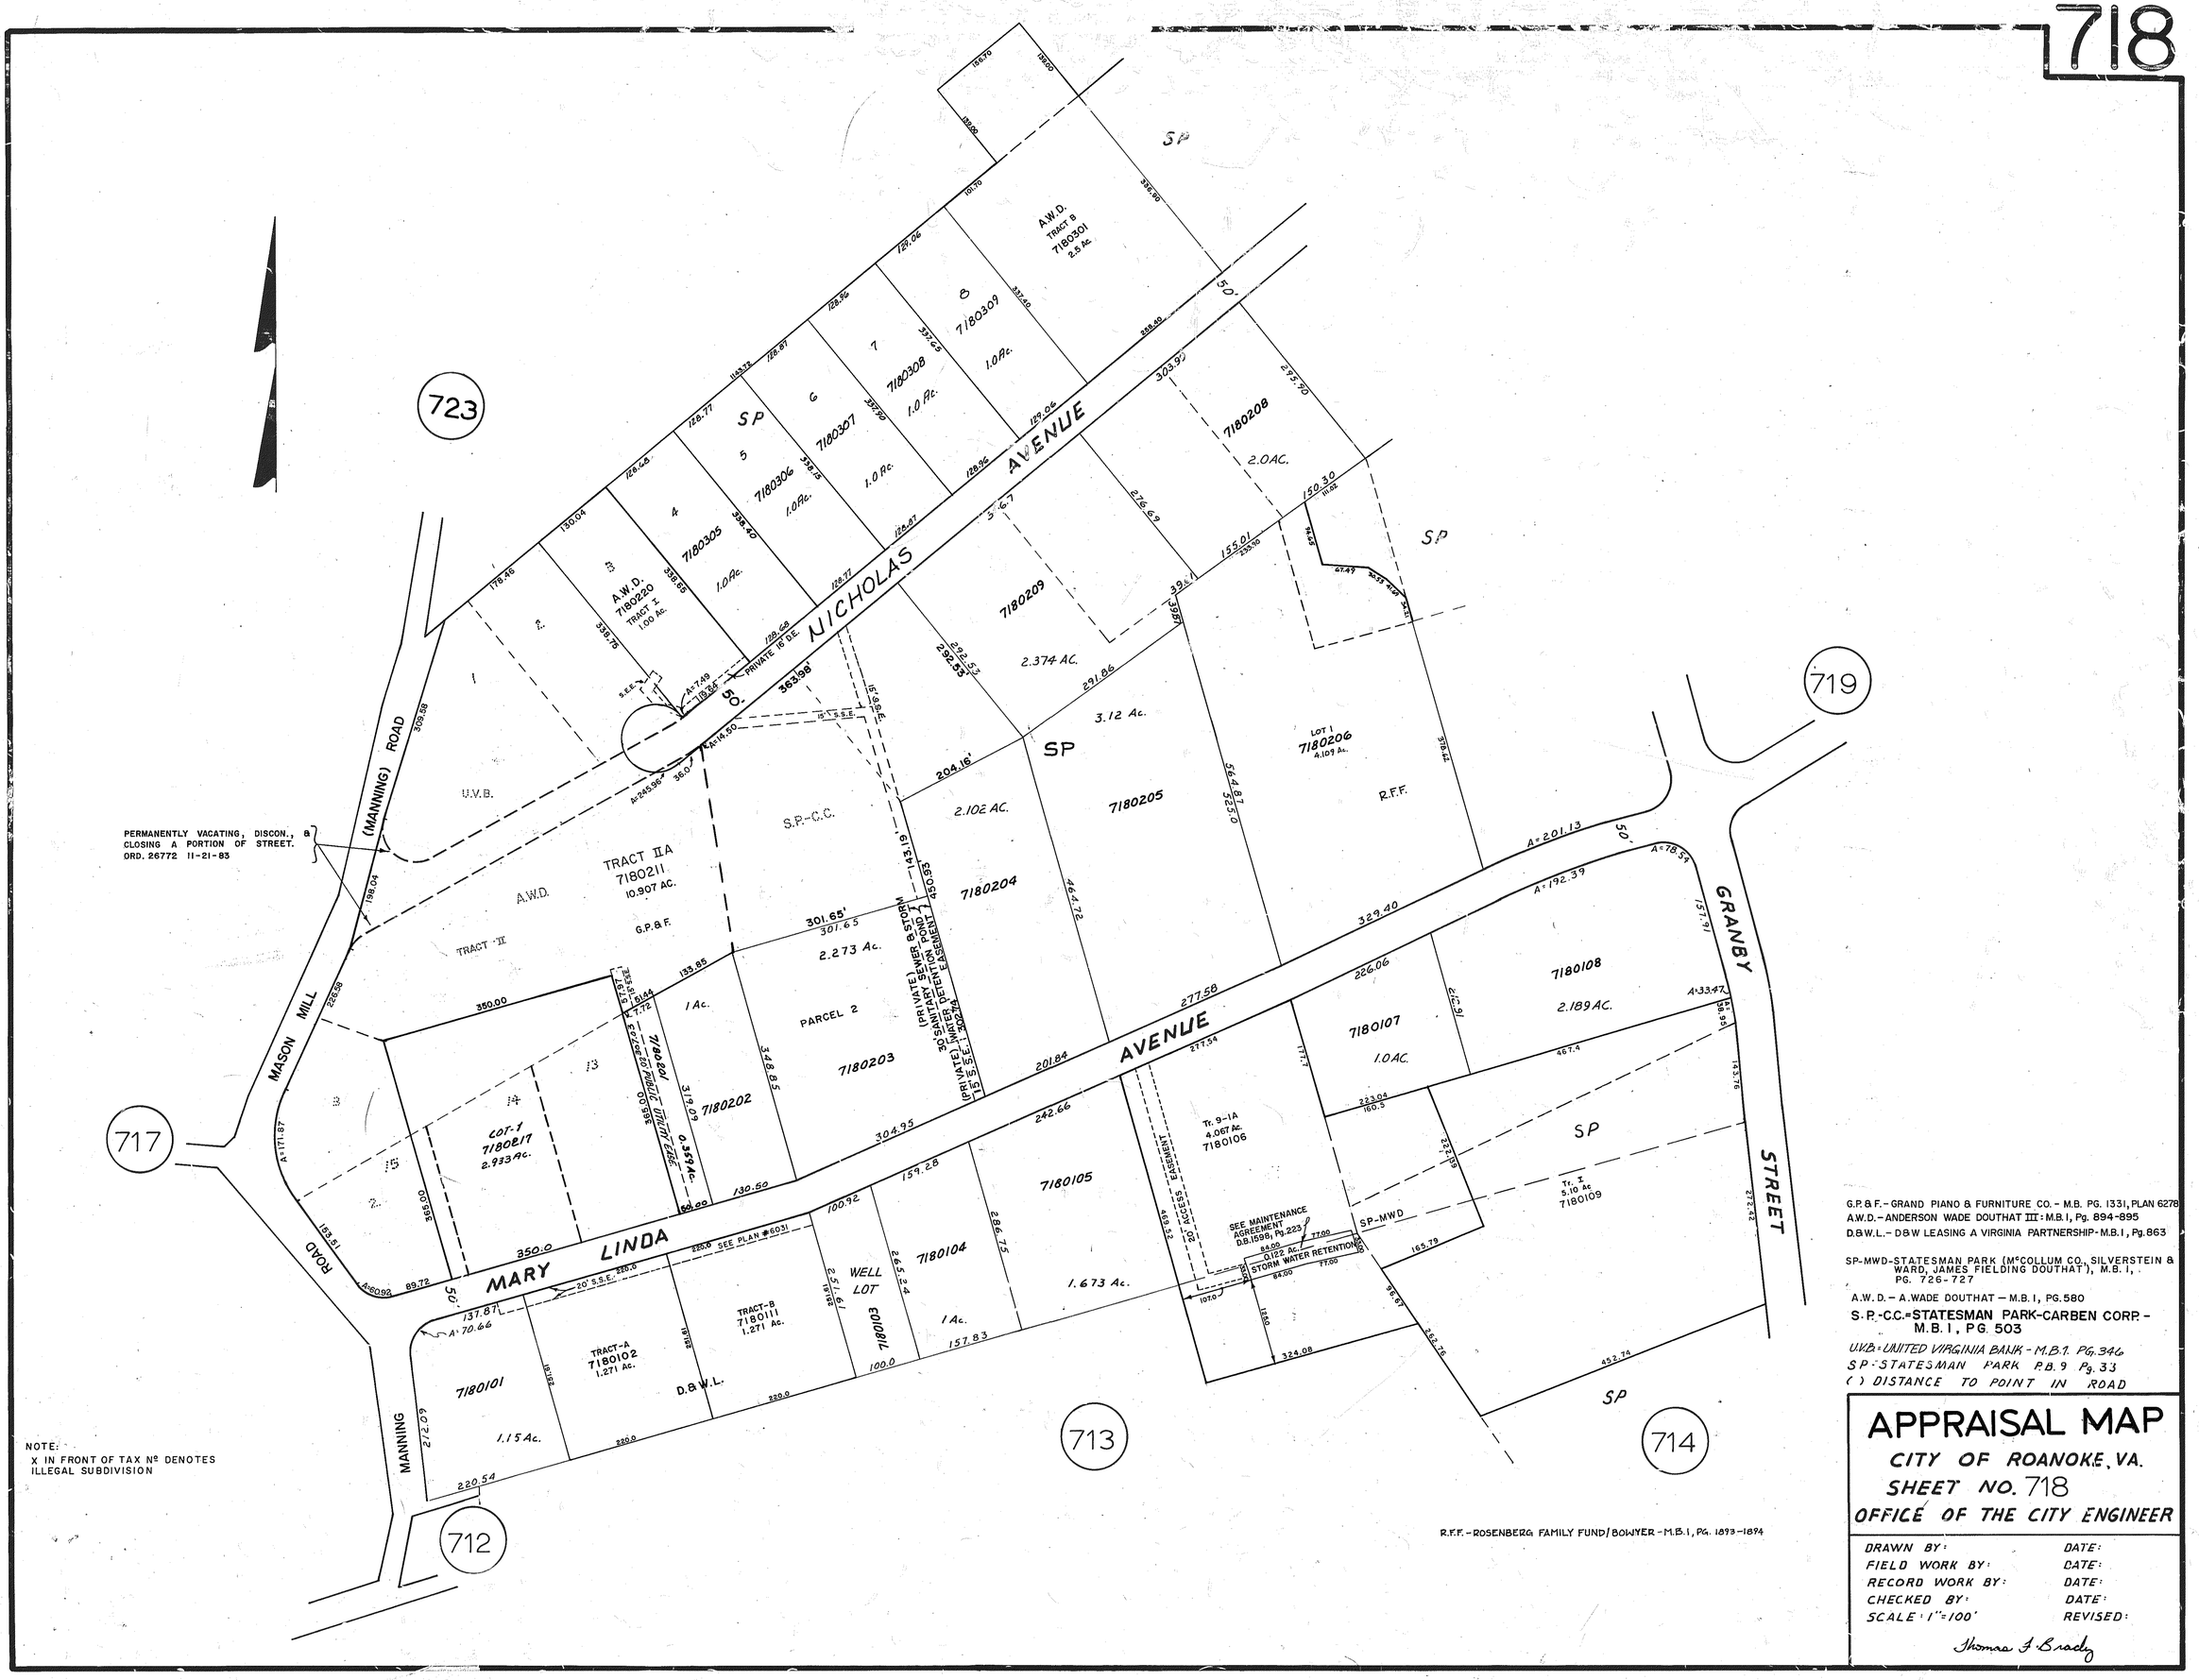

G.P.&F. - GRAND PIANO & FURNITURE CO. - M.B. PG. 1331, PLAN 6278
A.W.D. - ANDERSON WADE DOUTHAT III: M.B.1, Pg. 894-895
D.&W.L. - D&W LEASING A VIRGINIA PARTNERSHIP - M.B.1, Pg. 863

SP-MWD - STATESMAN PARK (McCOLLUM CO., SILVERSTEIN & WARD, JAMES FIELDING DOUTHAT), M.B.1, PG. 726-727

A.W.D. - A.WADE DOUTHAT - M.B.1, PG. 580

S.P.-C.C. = STATESMAN PARK-CARBEN CORP. - M.B.1, PG. 503

U.V.B. = UNITED VIRGINIA BANK - M.B.1. PG. 346
SP = STATESMAN PARK P.B. 9 Pg. 33
( ) DISTANCE TO POINT IN ROAD

APPRAISAL MAP

CITY OF ROANOKE, VA.

SHEET NO. 718

OFFICE OF THE CITY ENGINEER

DRAWN BY:	DATE:
FIELD WORK BY:	DATE:
RECORD WORK BY:	DATE:
CHECKED BY:	DATE:
SCALE: 1" = 100'	REVISED:

Thomas J. Brady

E-26