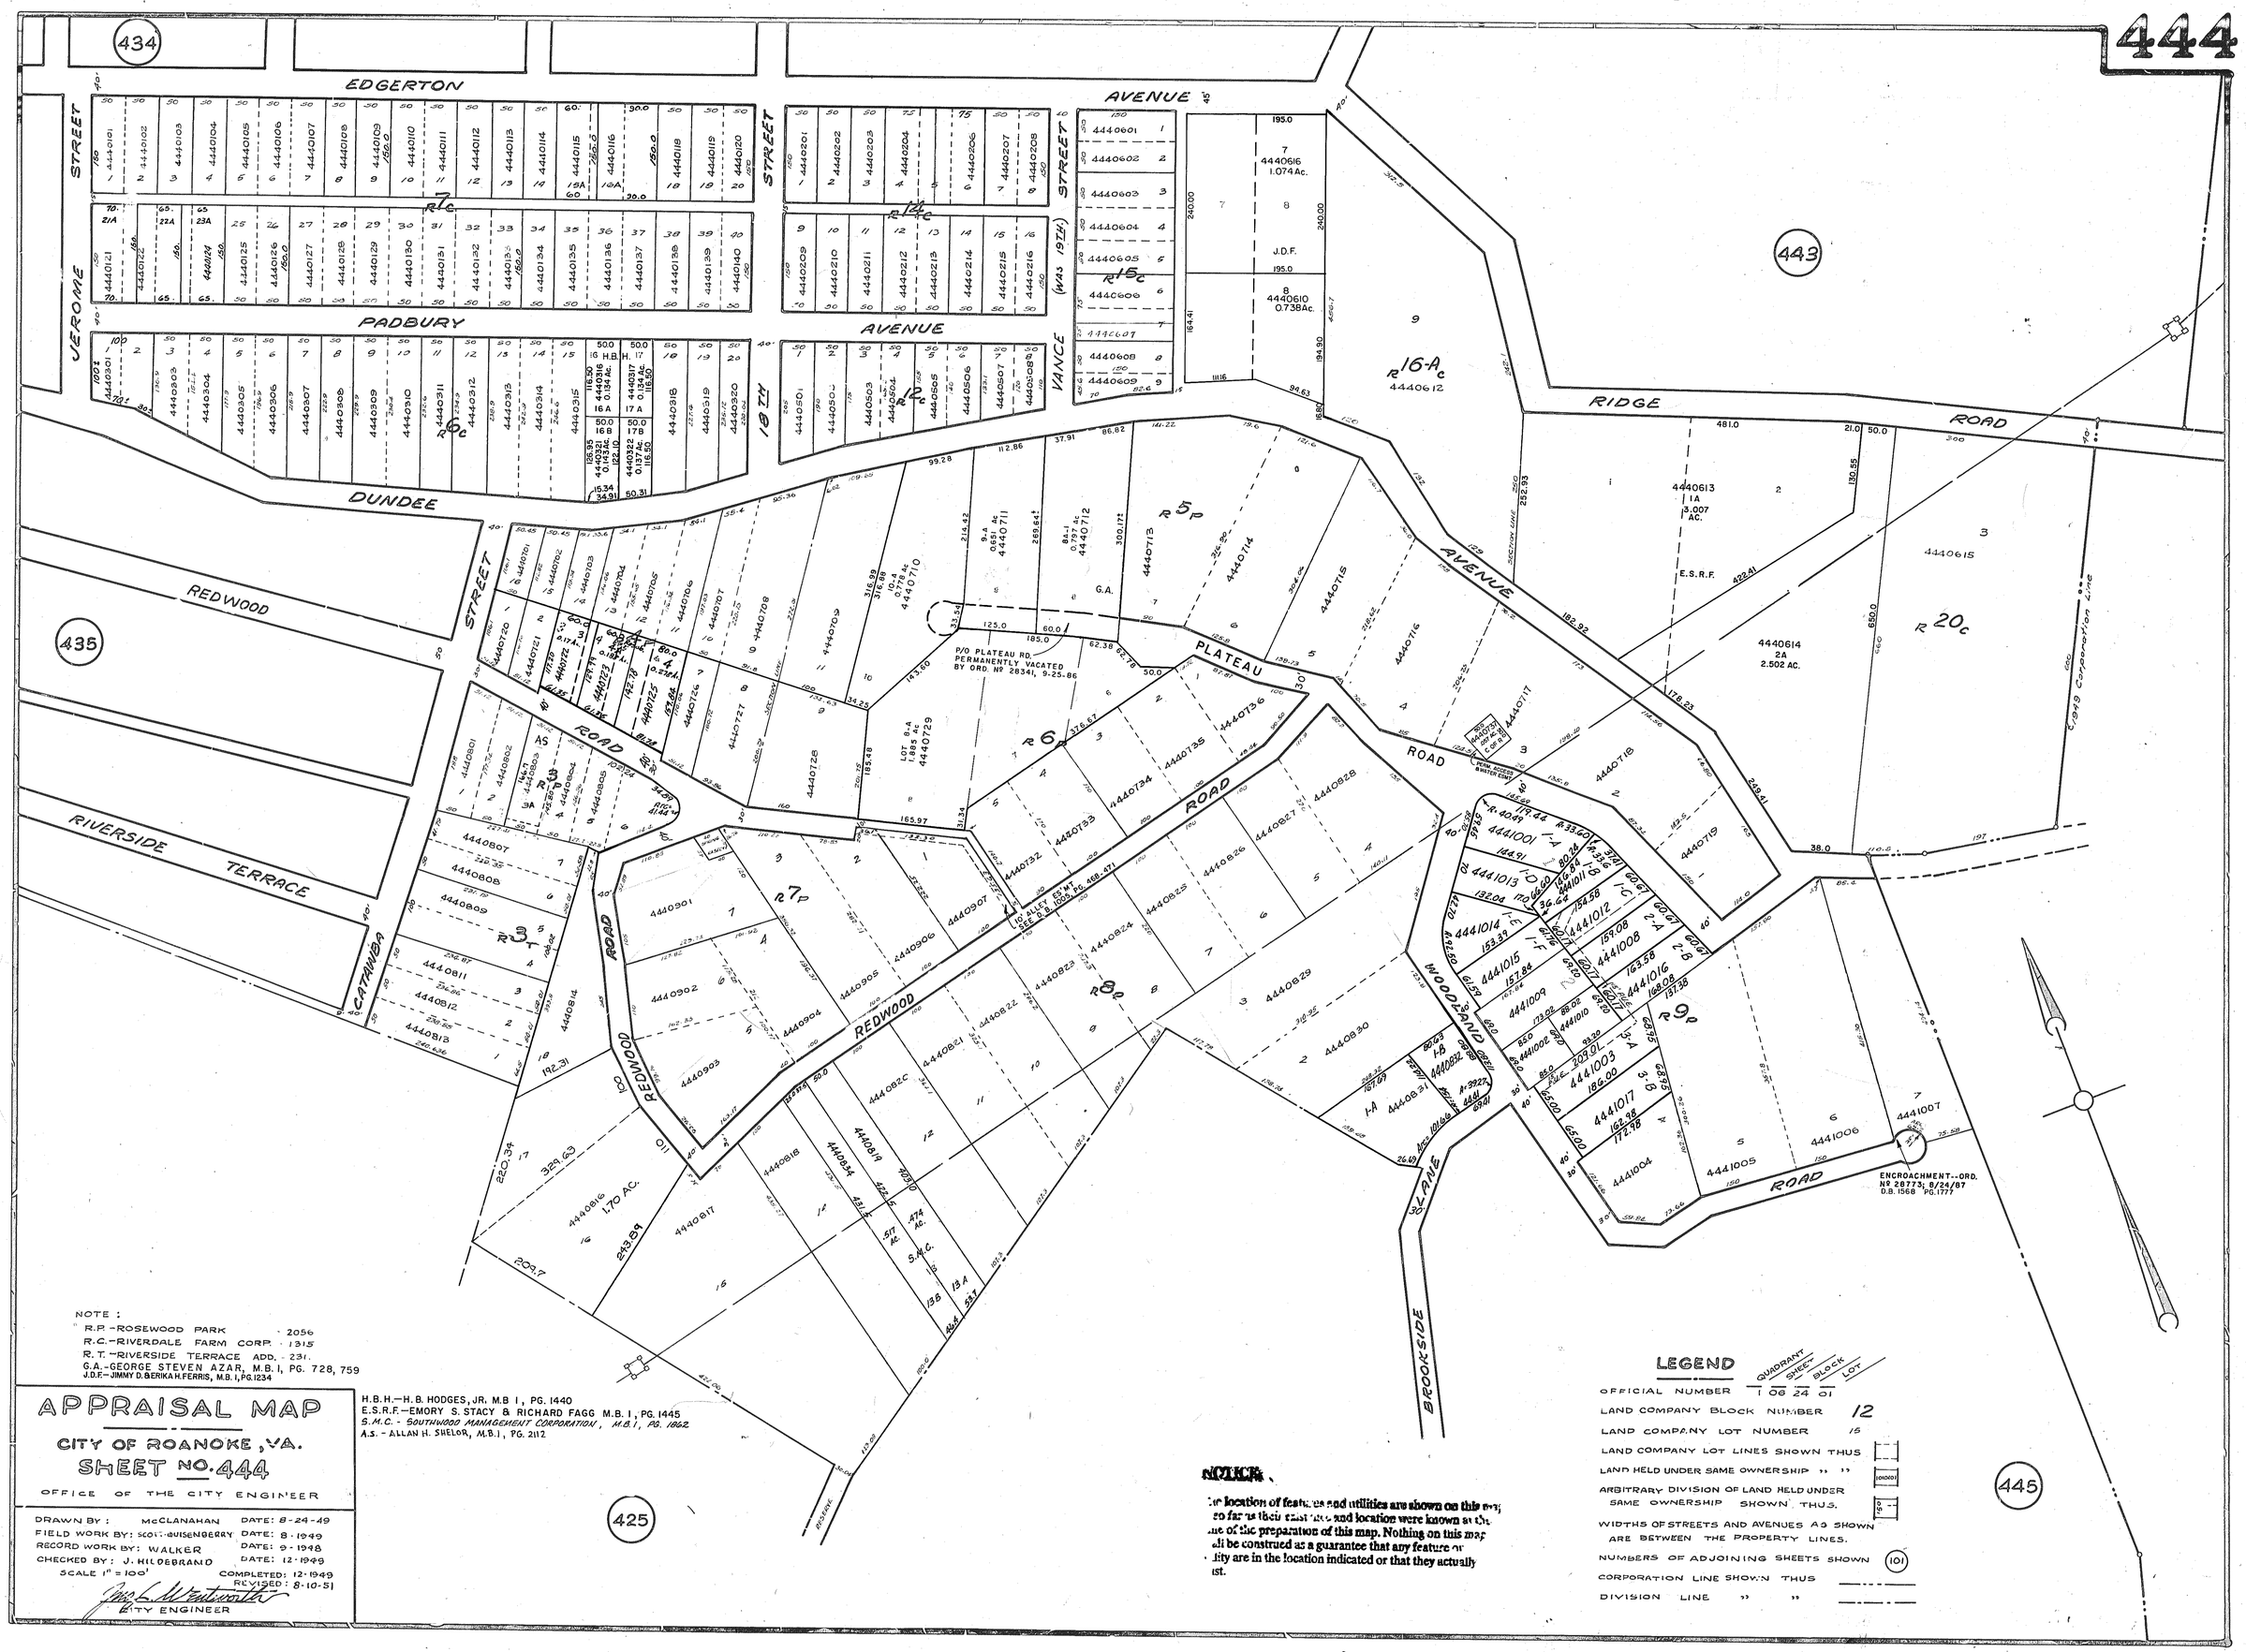

NOTE :
R.P.-ROSEWOOD PARK 2056
R.C.-RIVERDALE FARM CORP. 1315
R.T.-RIVERSIDE TERRACE ADD. 231.
G.A.-GEORGE STEVEN AZAR, M.B. I, PG. 728, 759
J.D.F.-JIMMY D. & ERIKA H. FERRIS, M.B. I, PG. 1234
H.B.H.-H. B. HODGES, JR. M.B. I, PG. 1440
E.S.R.F.-EMORY S. STACY & RICHARD FAGG M.B. I, PG. 1445
S.M.C. - SOUTHWOOD MANAGEMENT CORPORATION, M.B. I, PG. 1862
A.S. - ALLAN H. SHELOR, M.B. I, PG. 2112

APPRAISAL MAP

CITY OF ROANOKE, VA.

SHEET NO. 444

OFFICE OF THE CITY ENGINEER

DRAWN BY: McCLANAHAN DATE: 8-24-49
FIELD WORK BY: SCOTT-QUISENBERRY DATE: 8-1949
RECORD WORK BY: WALKER DATE: 9-1948
CHECKED BY: J. HILDEBRAND DATE: 12-1949
SCALE 1" = 100' COMPLETED: 12-1949
REVISED: 8-10-51

CITY ENGINEER

NOTICE

The location of features and utilities are shown on this map so far as their existence and location were known at the time of the preparation of this map. Nothing on this map shall be construed as a guarantee that any feature or utility are in the location indicated or that they actually exist.

LEGEND

	QUADRANT	SHEET	BLOCK	LOT
OFFICIAL NUMBER	1	06	24	01

LAND COMPANY BLOCK NUMBER 12
LAND COMPANY LOT NUMBER 15
LAND COMPANY LOT LINES SHOWN THUS
LAND HELD UNDER SAME OWNERSHIP " "
ARBITRARY DIVISION OF LAND HELD UNDER SAME OWNERSHIP SHOWN THUS.
WIDTHS OF STREETS AND AVENUES AS SHOWN ARE BETWEEN THE PROPERTY LINES.
NUMBERS OF ADJOINING SHEETS SHOWN (101)
CORPORATION LINE SHOWN THUS
DIVISION LINE " "