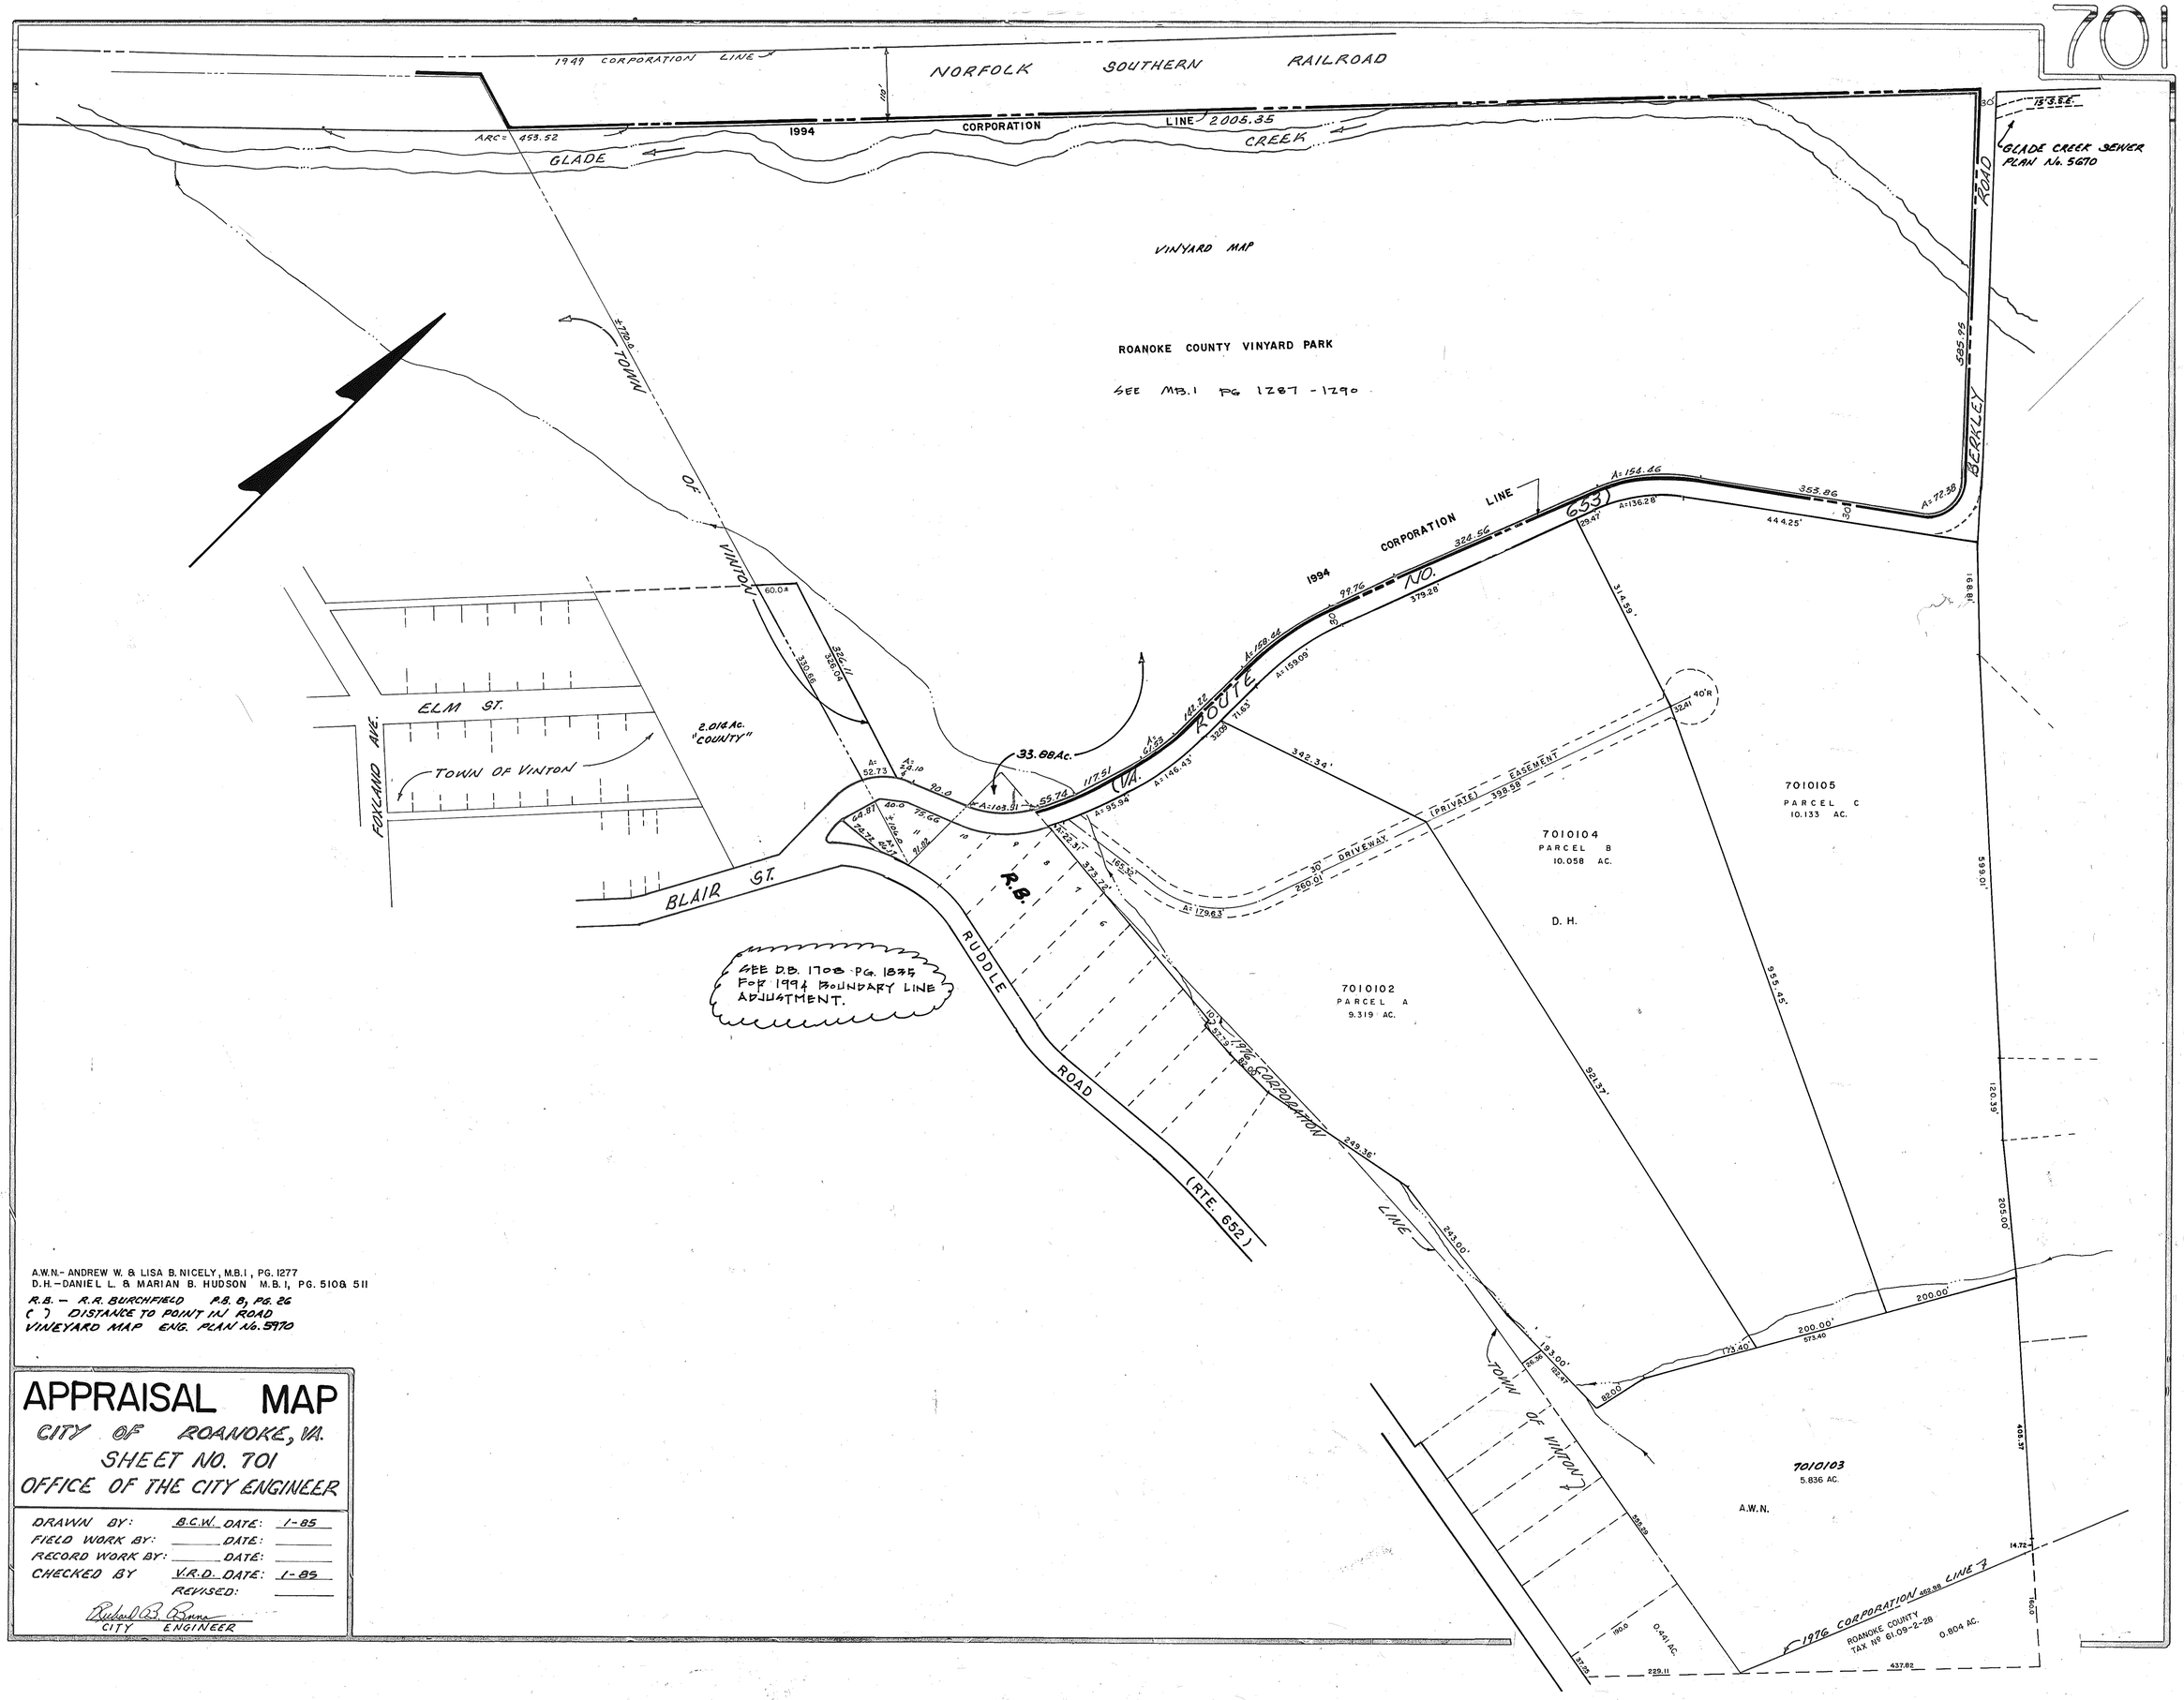

A.W.N.- ANDREW W. & LISA B. NICELY, M.B.1, PG. 1277
D.H.-DANIEL L. & MARIAN B. HUDSON M.B.1, PG. 510 & 511
R.B. - R.R. BURCHFIELD P.B. 8, PG. 26
( ) DISTANCE TO POINT IN ROAD
VINEYARD MAP ENG. PLAN No. 5970

APPRAISAL MAP

CITY OF ROANOKE, VA.

SHEET NO. 701

OFFICE OF THE CITY ENGINEER

DRAWN BY:	B.C.W.	DATE:	1-85
FIELD WORK BY:		DATE:	
RECORD WORK BY:		DATE:	
CHECKED BY	V.R.D.	DATE:	1-85
		REVISED:	

Richard B. Burna
CITY ENGINEER