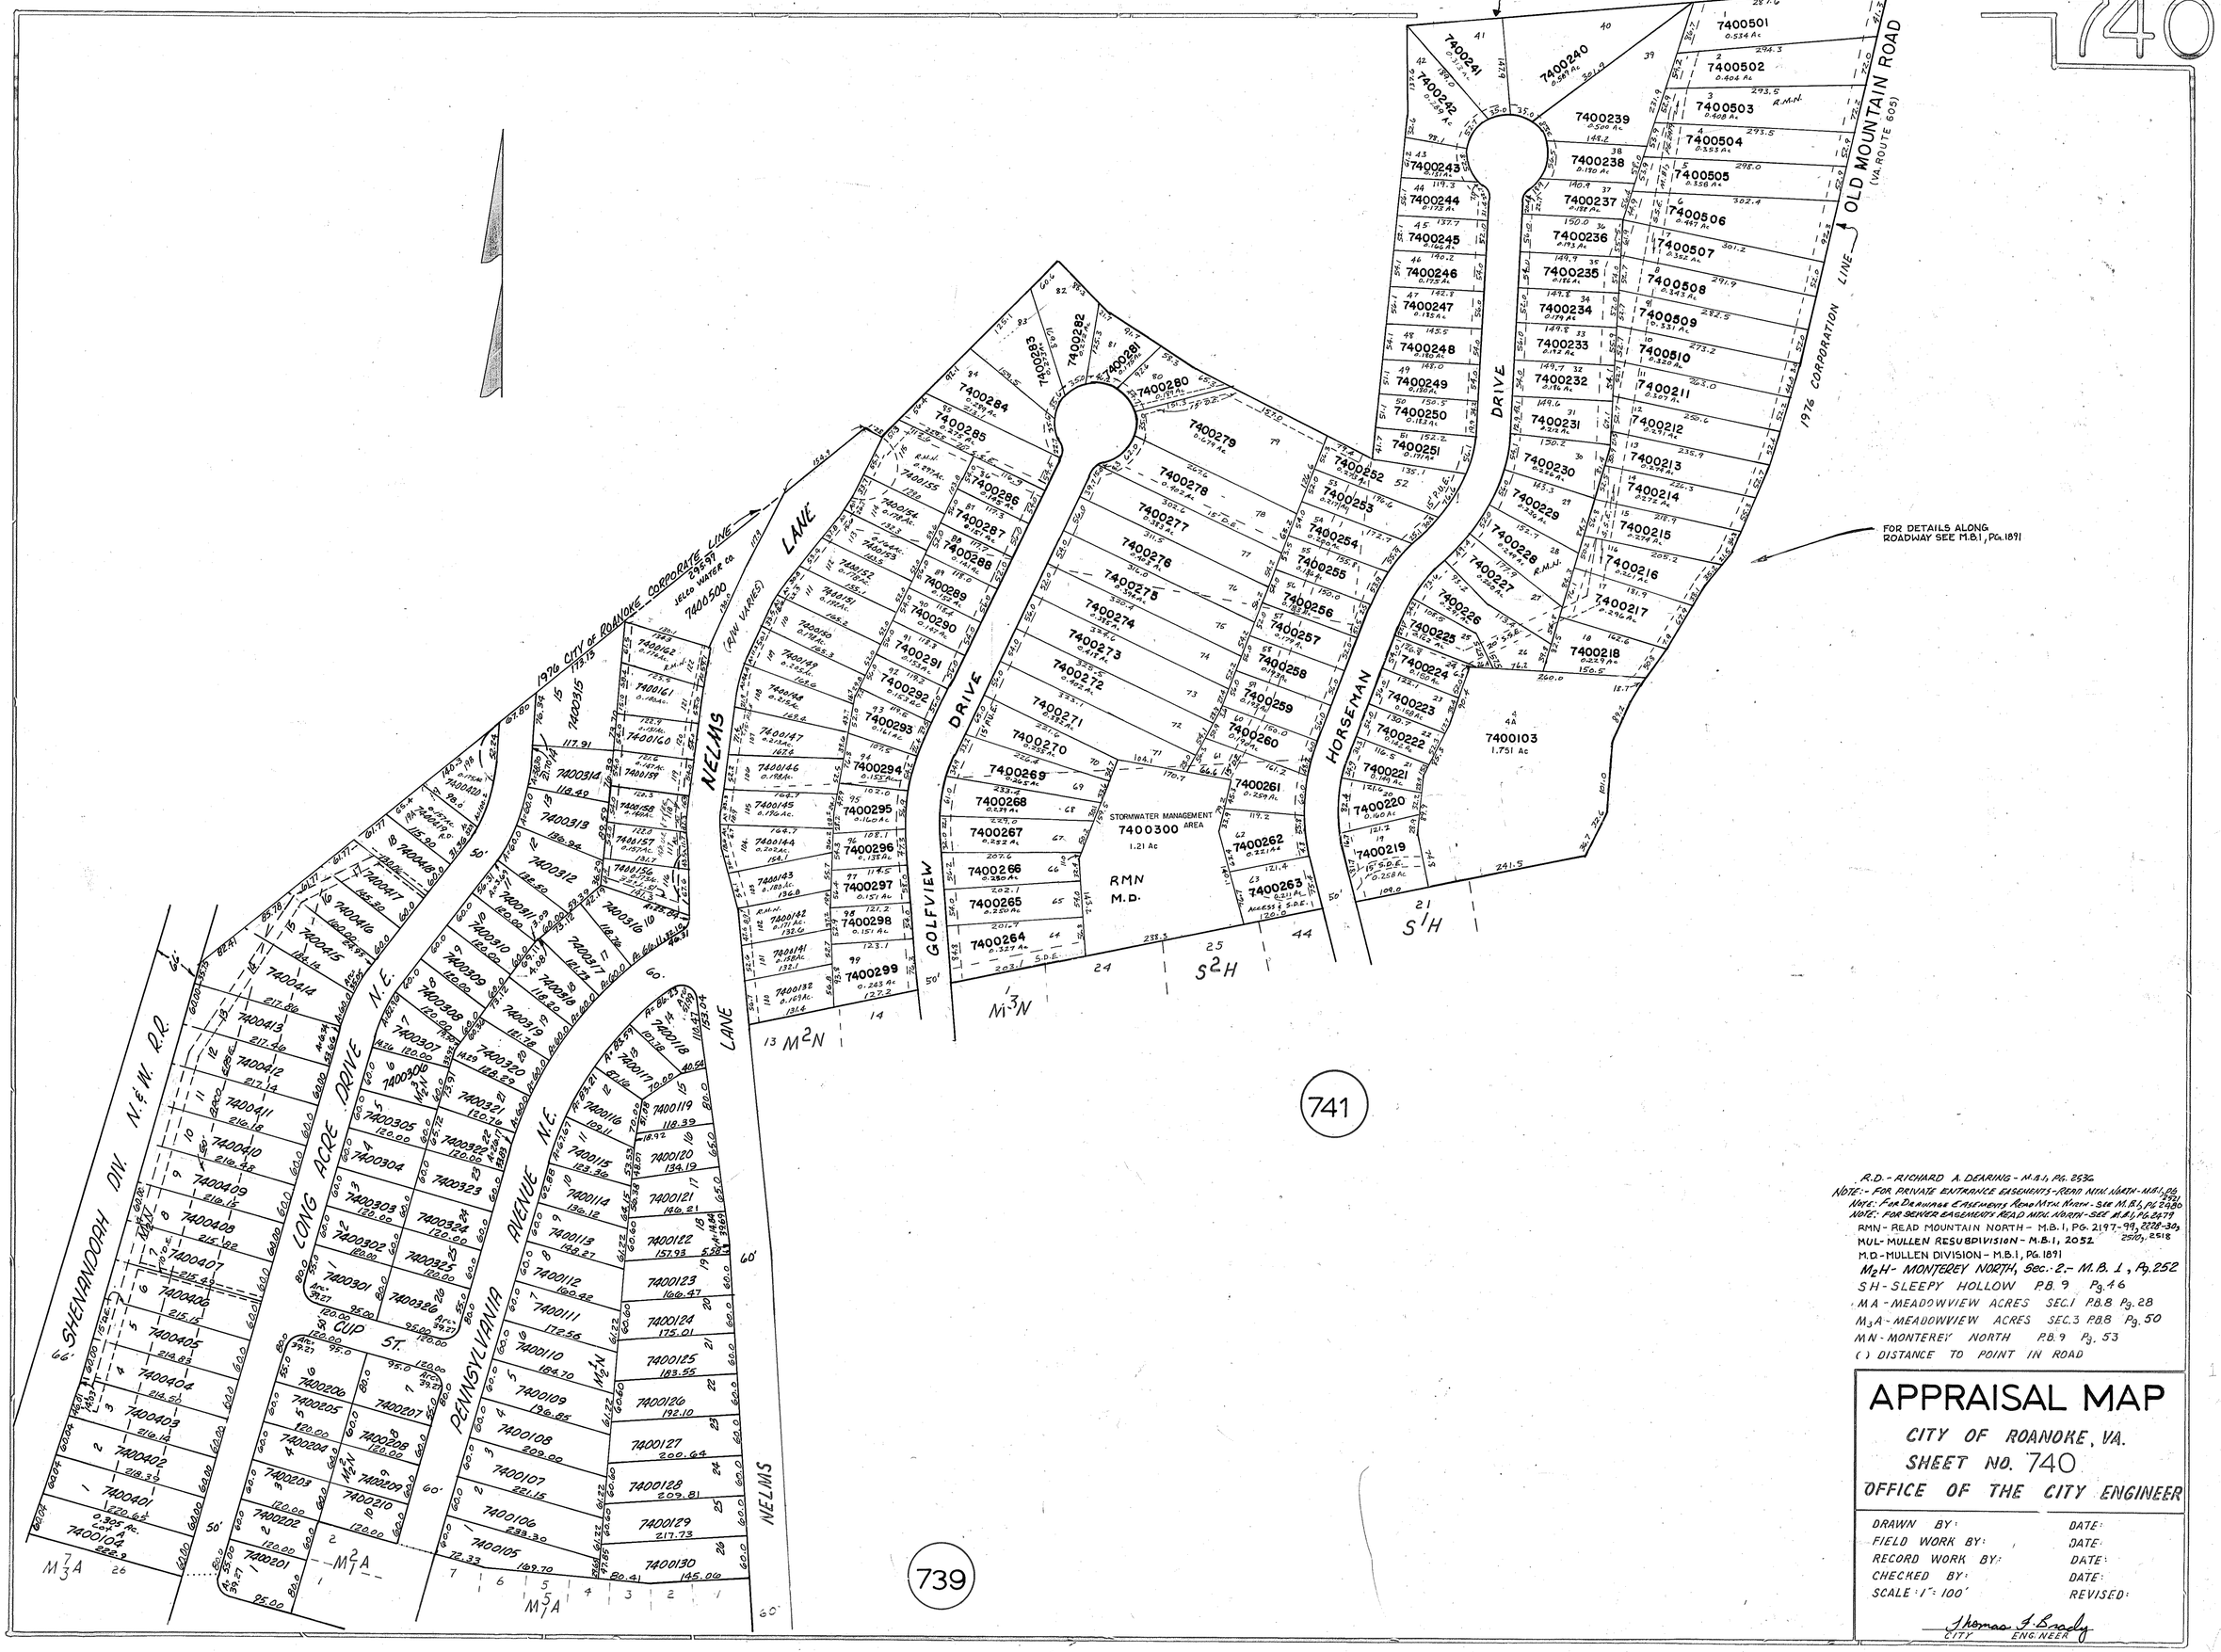

R.D. - RICHARD A. DEARING - M.B.1, Pg. 253a
NOTE: - FOR PRIVATE ENTRANCE EASEMENTS - READ MTN. NORTH - M.B.1, pg. 2821
NOTE: FOR DRAINAGE EASEMENTS READ MTN. NORTH - SEE M.B.1, PG. 2490
NOTE: FOR SEWER EASEMENTS READ MTN. NORTH - SEE M.B.1, PG. 2479
RMN - READ MOUNTAIN NORTH - M.B.1, PG. 2197-99, 2228-30, 2505, 2518
MUL - MULLEN RESUBDIVISION - M.B.1, 2052
M.D. - MULLEN DIVISION - M.B.1, PG. 1891
M_2H - MONTEREY NORTH, Sec.-2 - M.B. 1, Pg. 252
SH - SLEEPY HOLLOW P.B. 9 Pg. 46
MA - MEADOWVIEW ACRES SEC. 1 P.B. 8 Pg. 28
M_3A - MEADOWVIEW ACRES SEC. 3 P.B. 8 Pg. 50
MN - MONTEREY NORTH P.B. 9 Pg. 53
( ) DISTANCE TO POINT IN ROAD

APPRAISAL MAP

CITY OF ROANOKE, VA.

SHEET NO. 740

OFFICE OF THE CITY ENGINEER

DRAWN BY:	DATE:
FIELD WORK BY:	DATE:
RECORD WORK BY:	DATE:
CHECKED BY:	DATE:
SCALE: 1" = 100'	REVISED:

Thomas F. Brady
CITY ENGINEER

E-1