CITY OF ROANOKE

SEWER MAP

SCALE : 1" = 100'

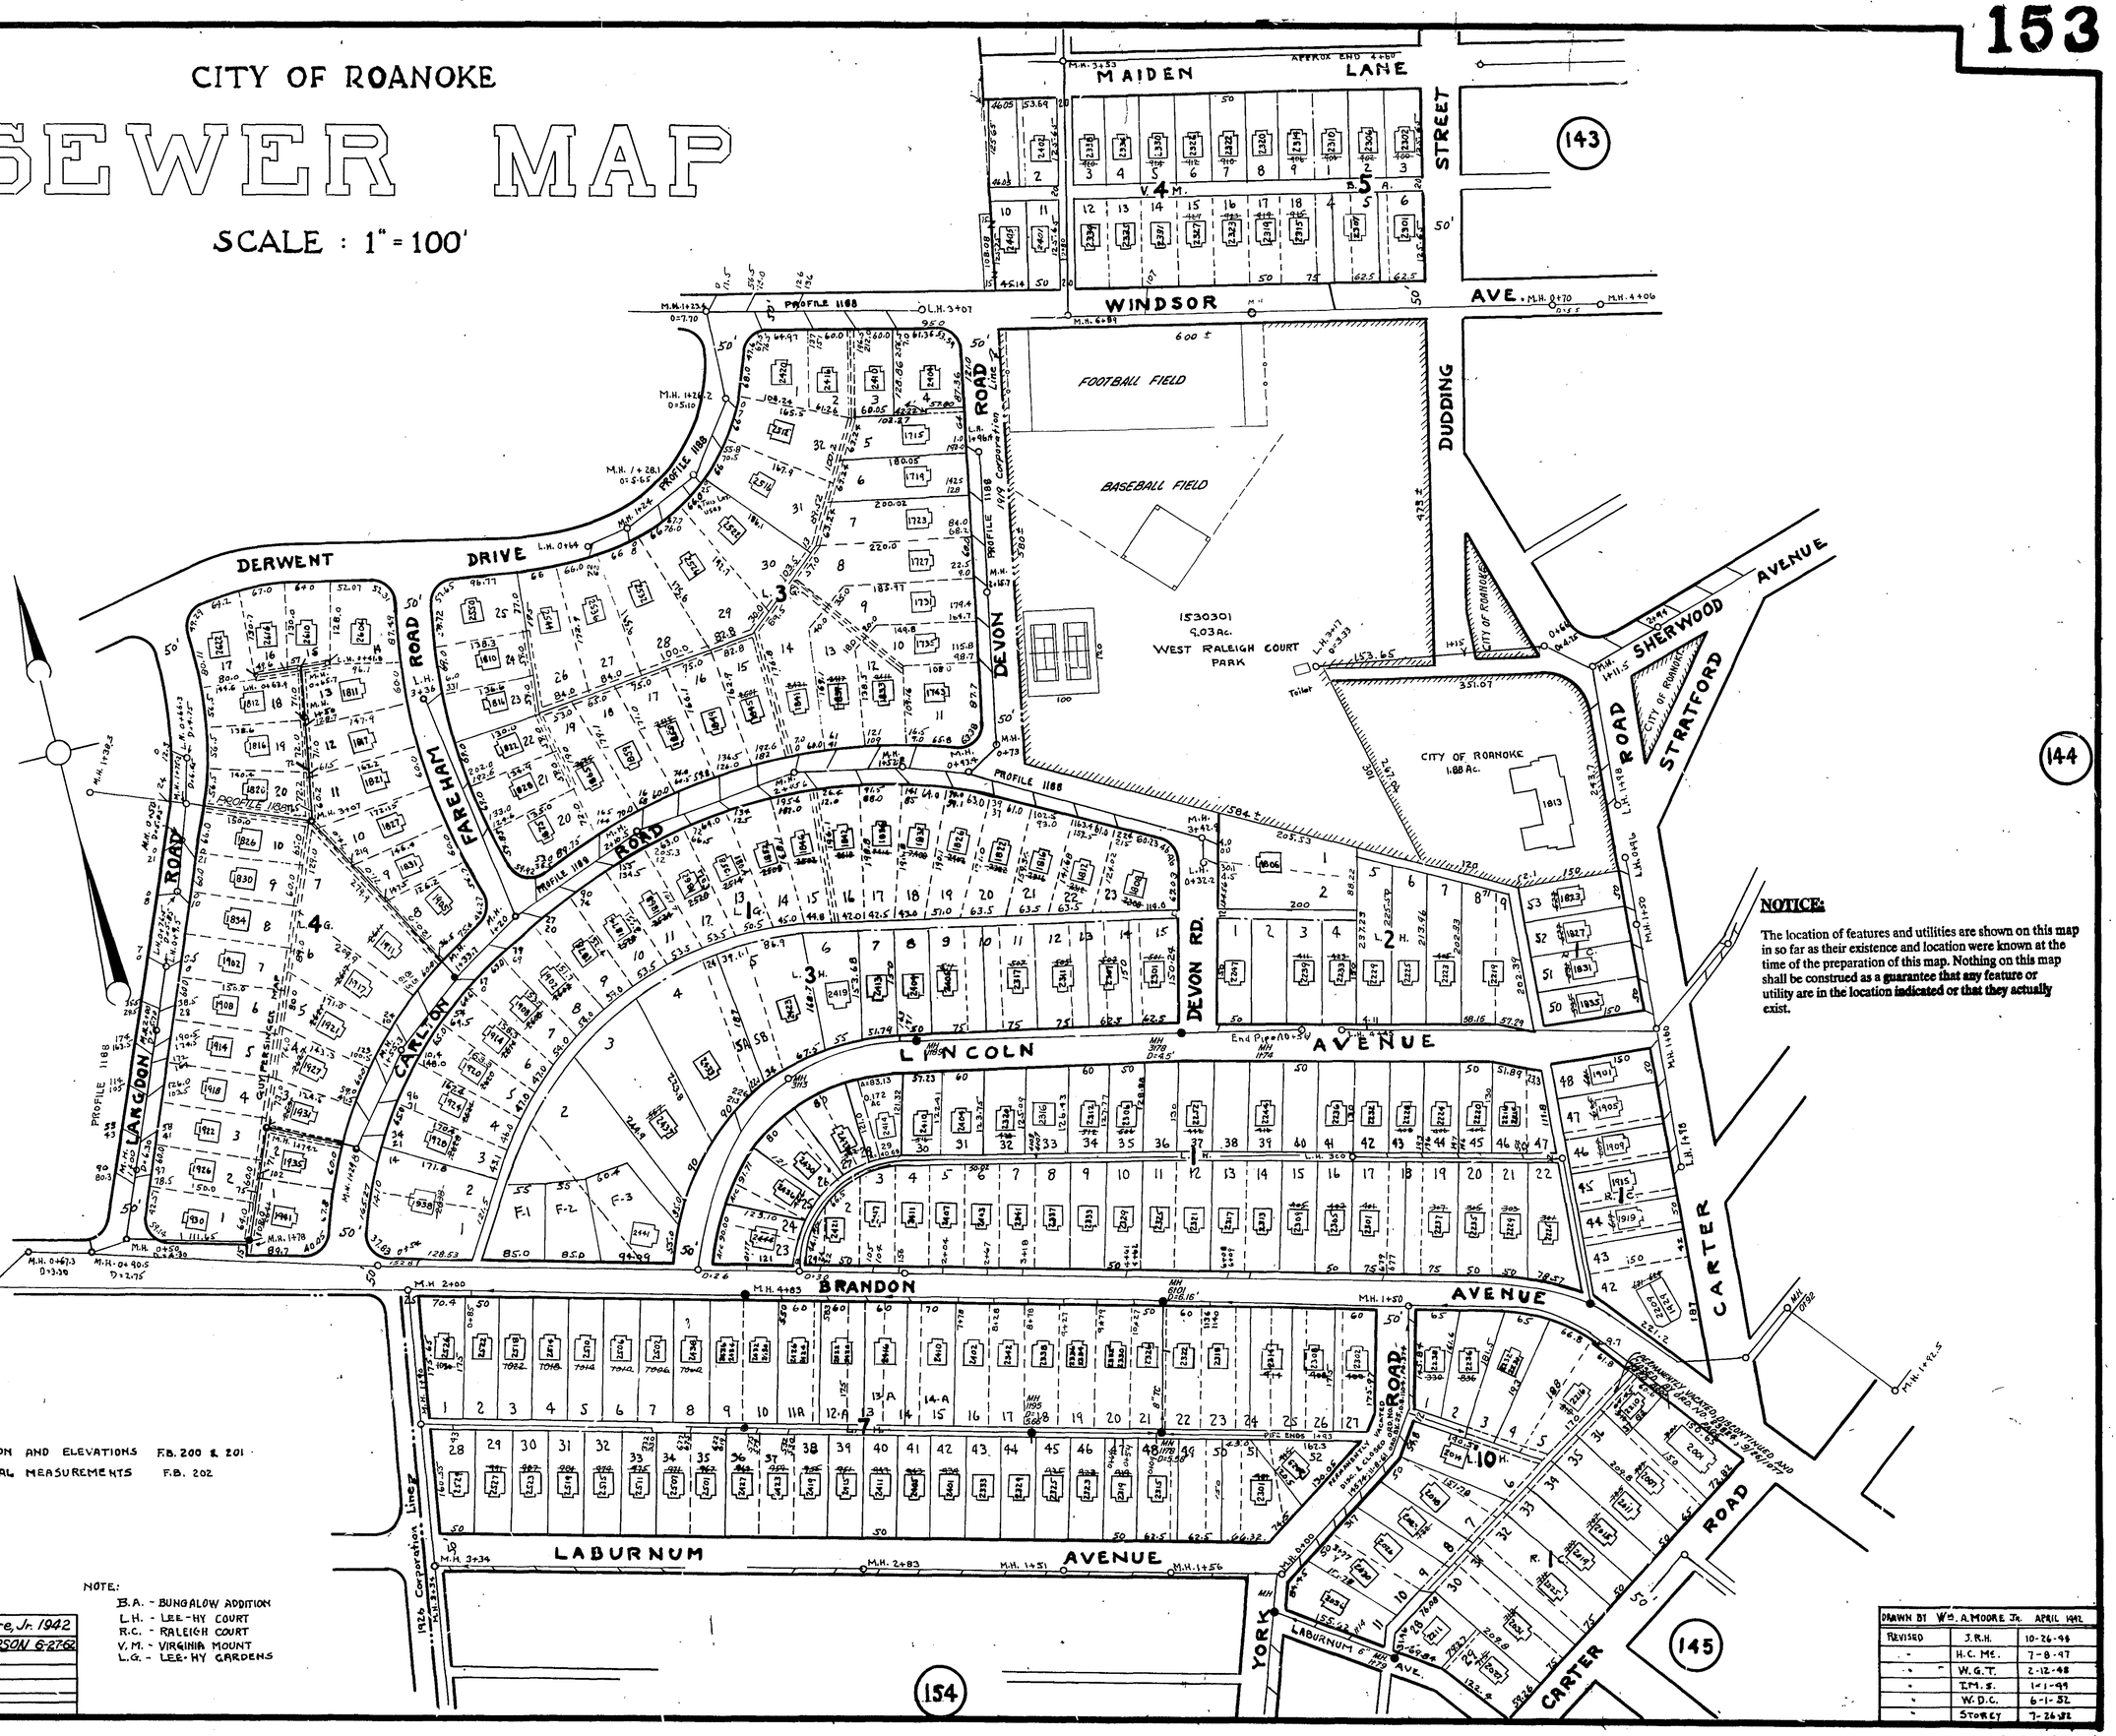

NOTICE:

The location of features and utilities are shown on this map in so far as their existence and location were known at the time of the preparation of this map. Nothing on this map shall be construed as a guarantee that any feature or utility are in the location indicated or that they actually exist.

SEWER LOCATION AND ELEVATIONS F.B. 200 & 201
SEWER LATERAL MEASUREMENTS F.B. 202

NOTE:
B.A. - BUNGALOW ADDITION
L.H. - LEE-HY COURT
R.C. - RALEIGH COURT
V.M. - VIRGINIA MOUNT
L.G. - LEE-HY GARDENS

Drawn by W.A.Moore, Jr. 1942	
Revised	AL THOMPSON 6-27-62

DRAWN BY	Wm. A. MOORE Jr.	APRIL 1942
REVISED	J.R.H.	10-26-46
"	H.C. Mc.	7-8-47
"	W.G.T.	2-12-48
"	T.M.S.	1-1-49
"	W.D.C.	6-1-52
"	STOREY	7-26-82

153