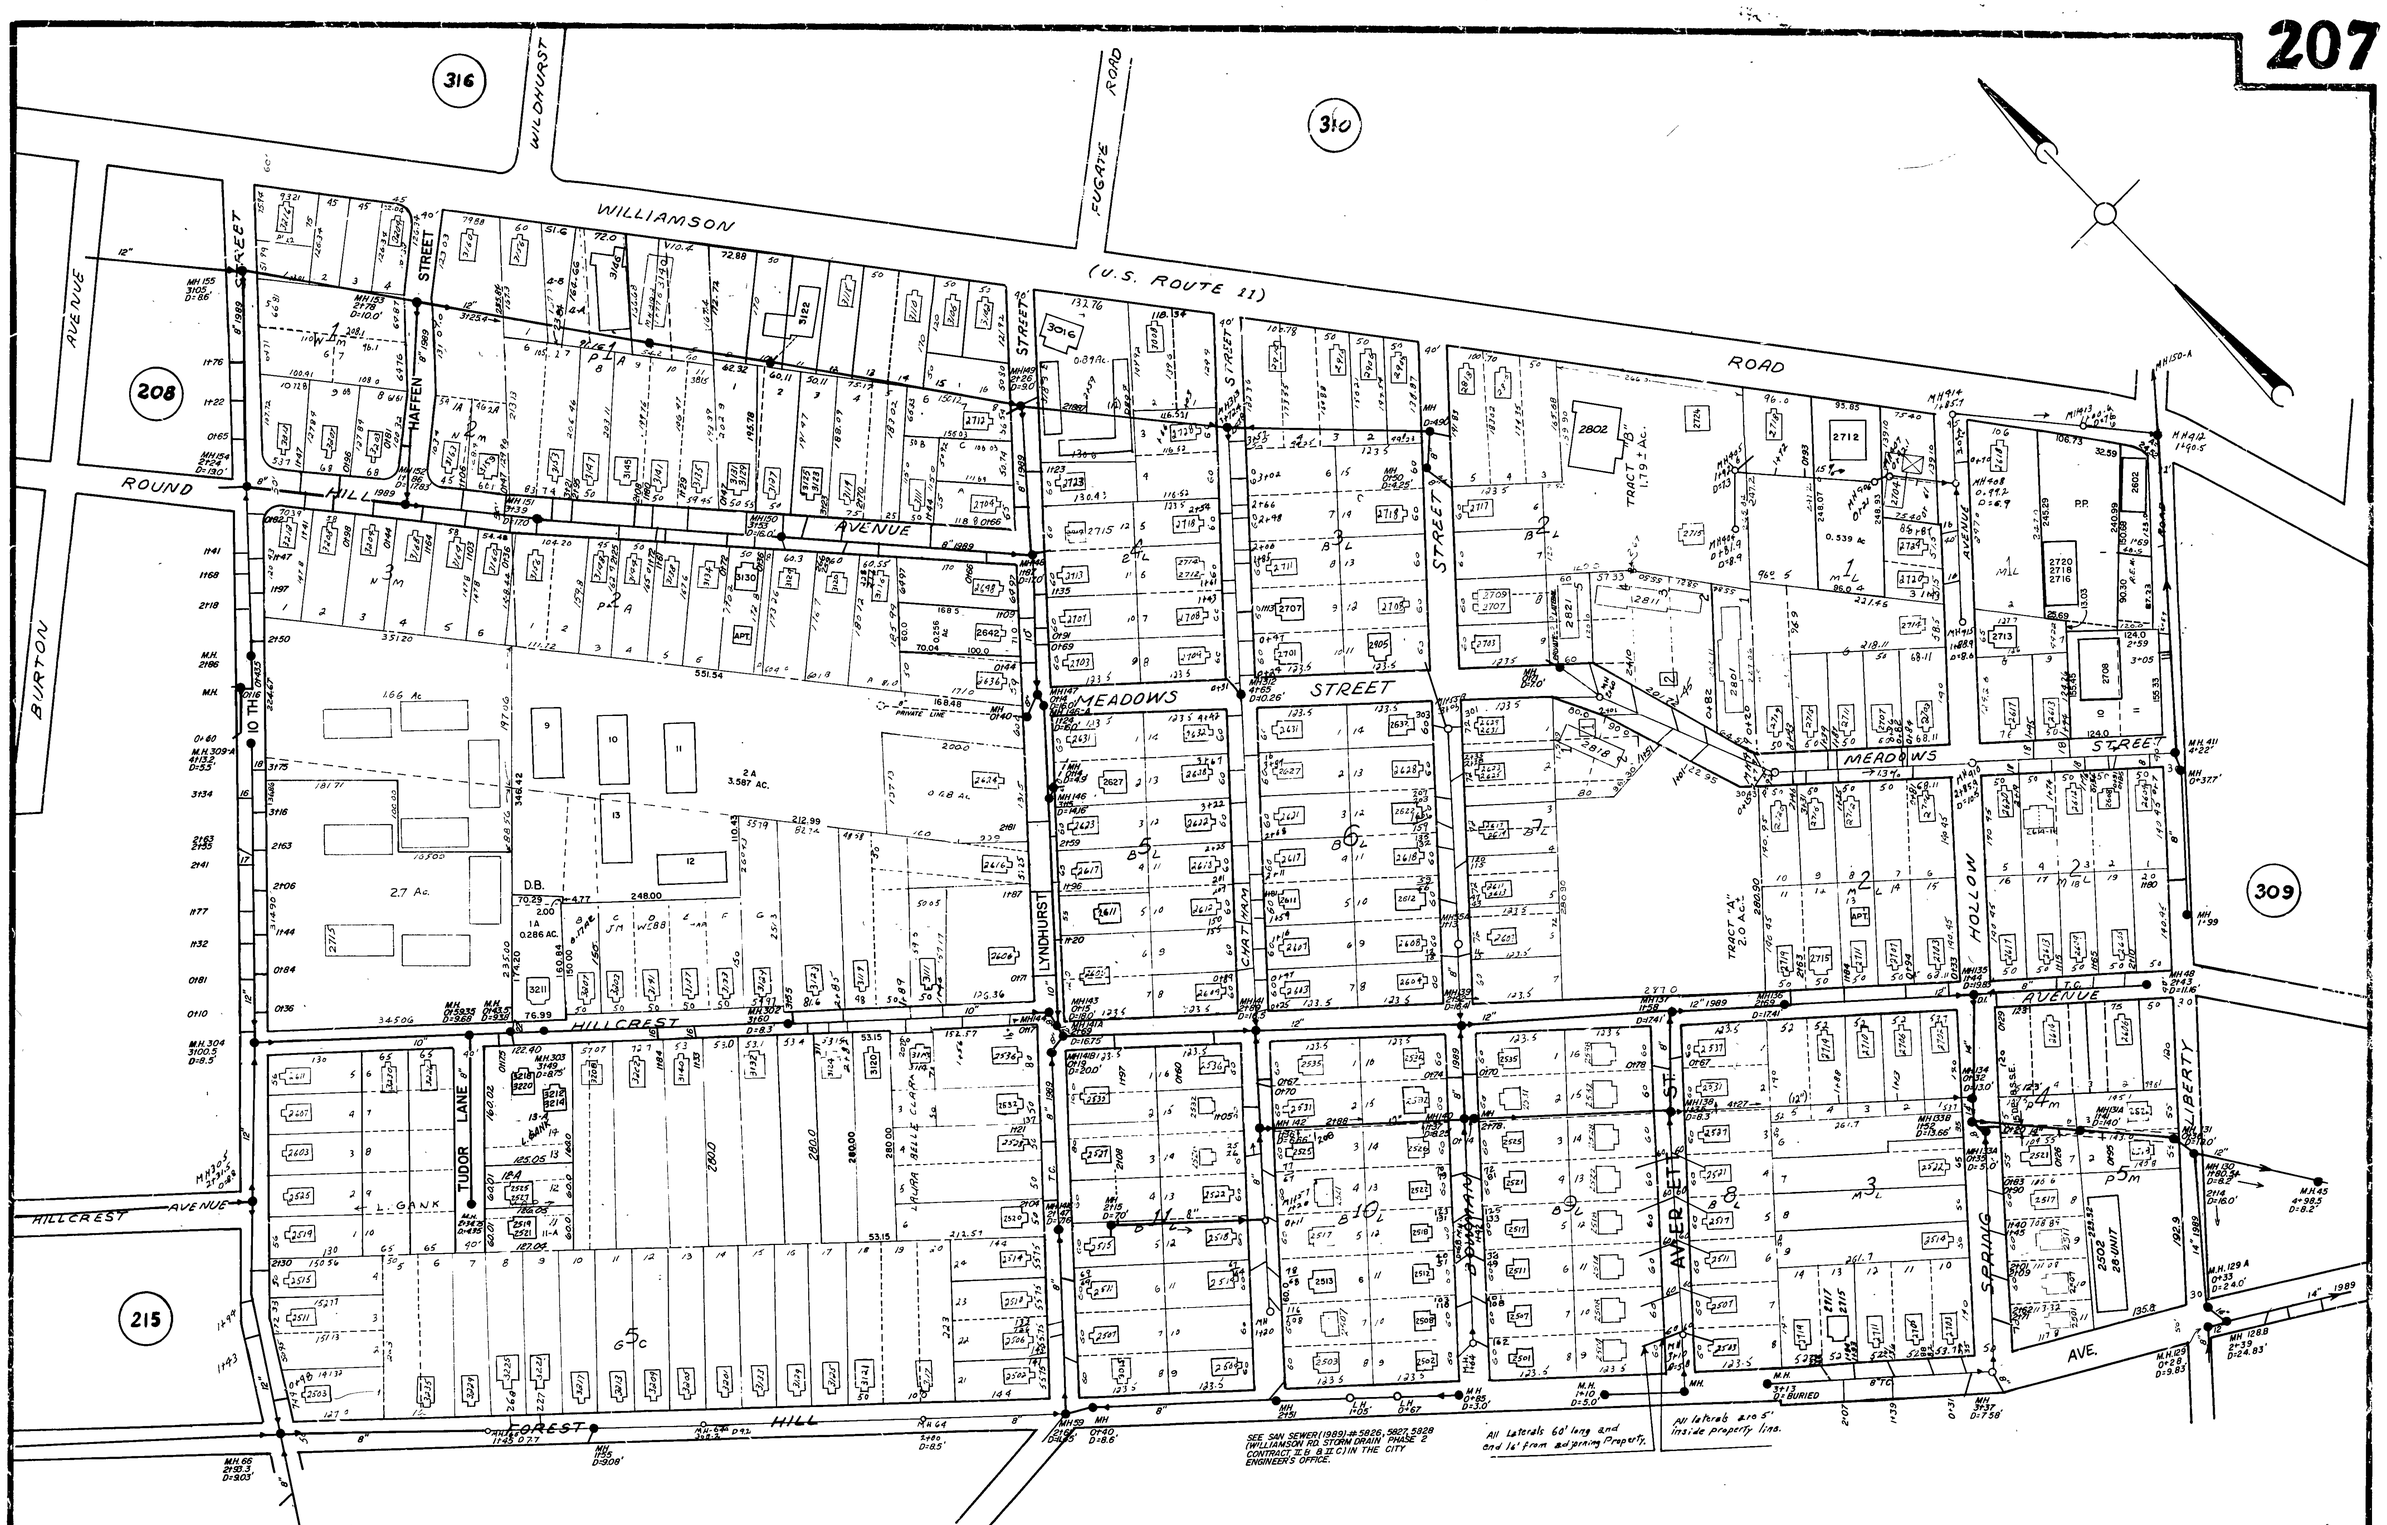

NOTE:
BL - BOWMAN LAWN - 2352
ML - MEADOW LAND - 2097
GC - GREENLAND COURT - 2330
NM - NEWCOMB MAP - 3687
PA - E.J. & C.F. POWERS ADD. - 3366
PM - PLASTERS MAP - 3395
D.B. - LORRAINE DENNISON & ROBERT W. BOWERS RESUBDIV - M.B. I, Pg. 932-933
P.P. — PLANNED PARENTHOOD OF THE BLUE RIDGE, INC. - M.B. I, PG. 1243
R.E.M. - ROANOKE EQUITY MANAGEMENT - M.B. I, PG. 2649

Revised	W.D.C.	6-1-52

NOTICE:

The location of features and utilities are shown on this map in so far as their existence and location were known at the time of the preparation of this map. Nothing on this map shall be construed as a guarantee that any feature or utility are in the location indicated or that they actually exist.

CITY OF ROANOKE

SEWER MAP

SCALE : 1" = 100'

207