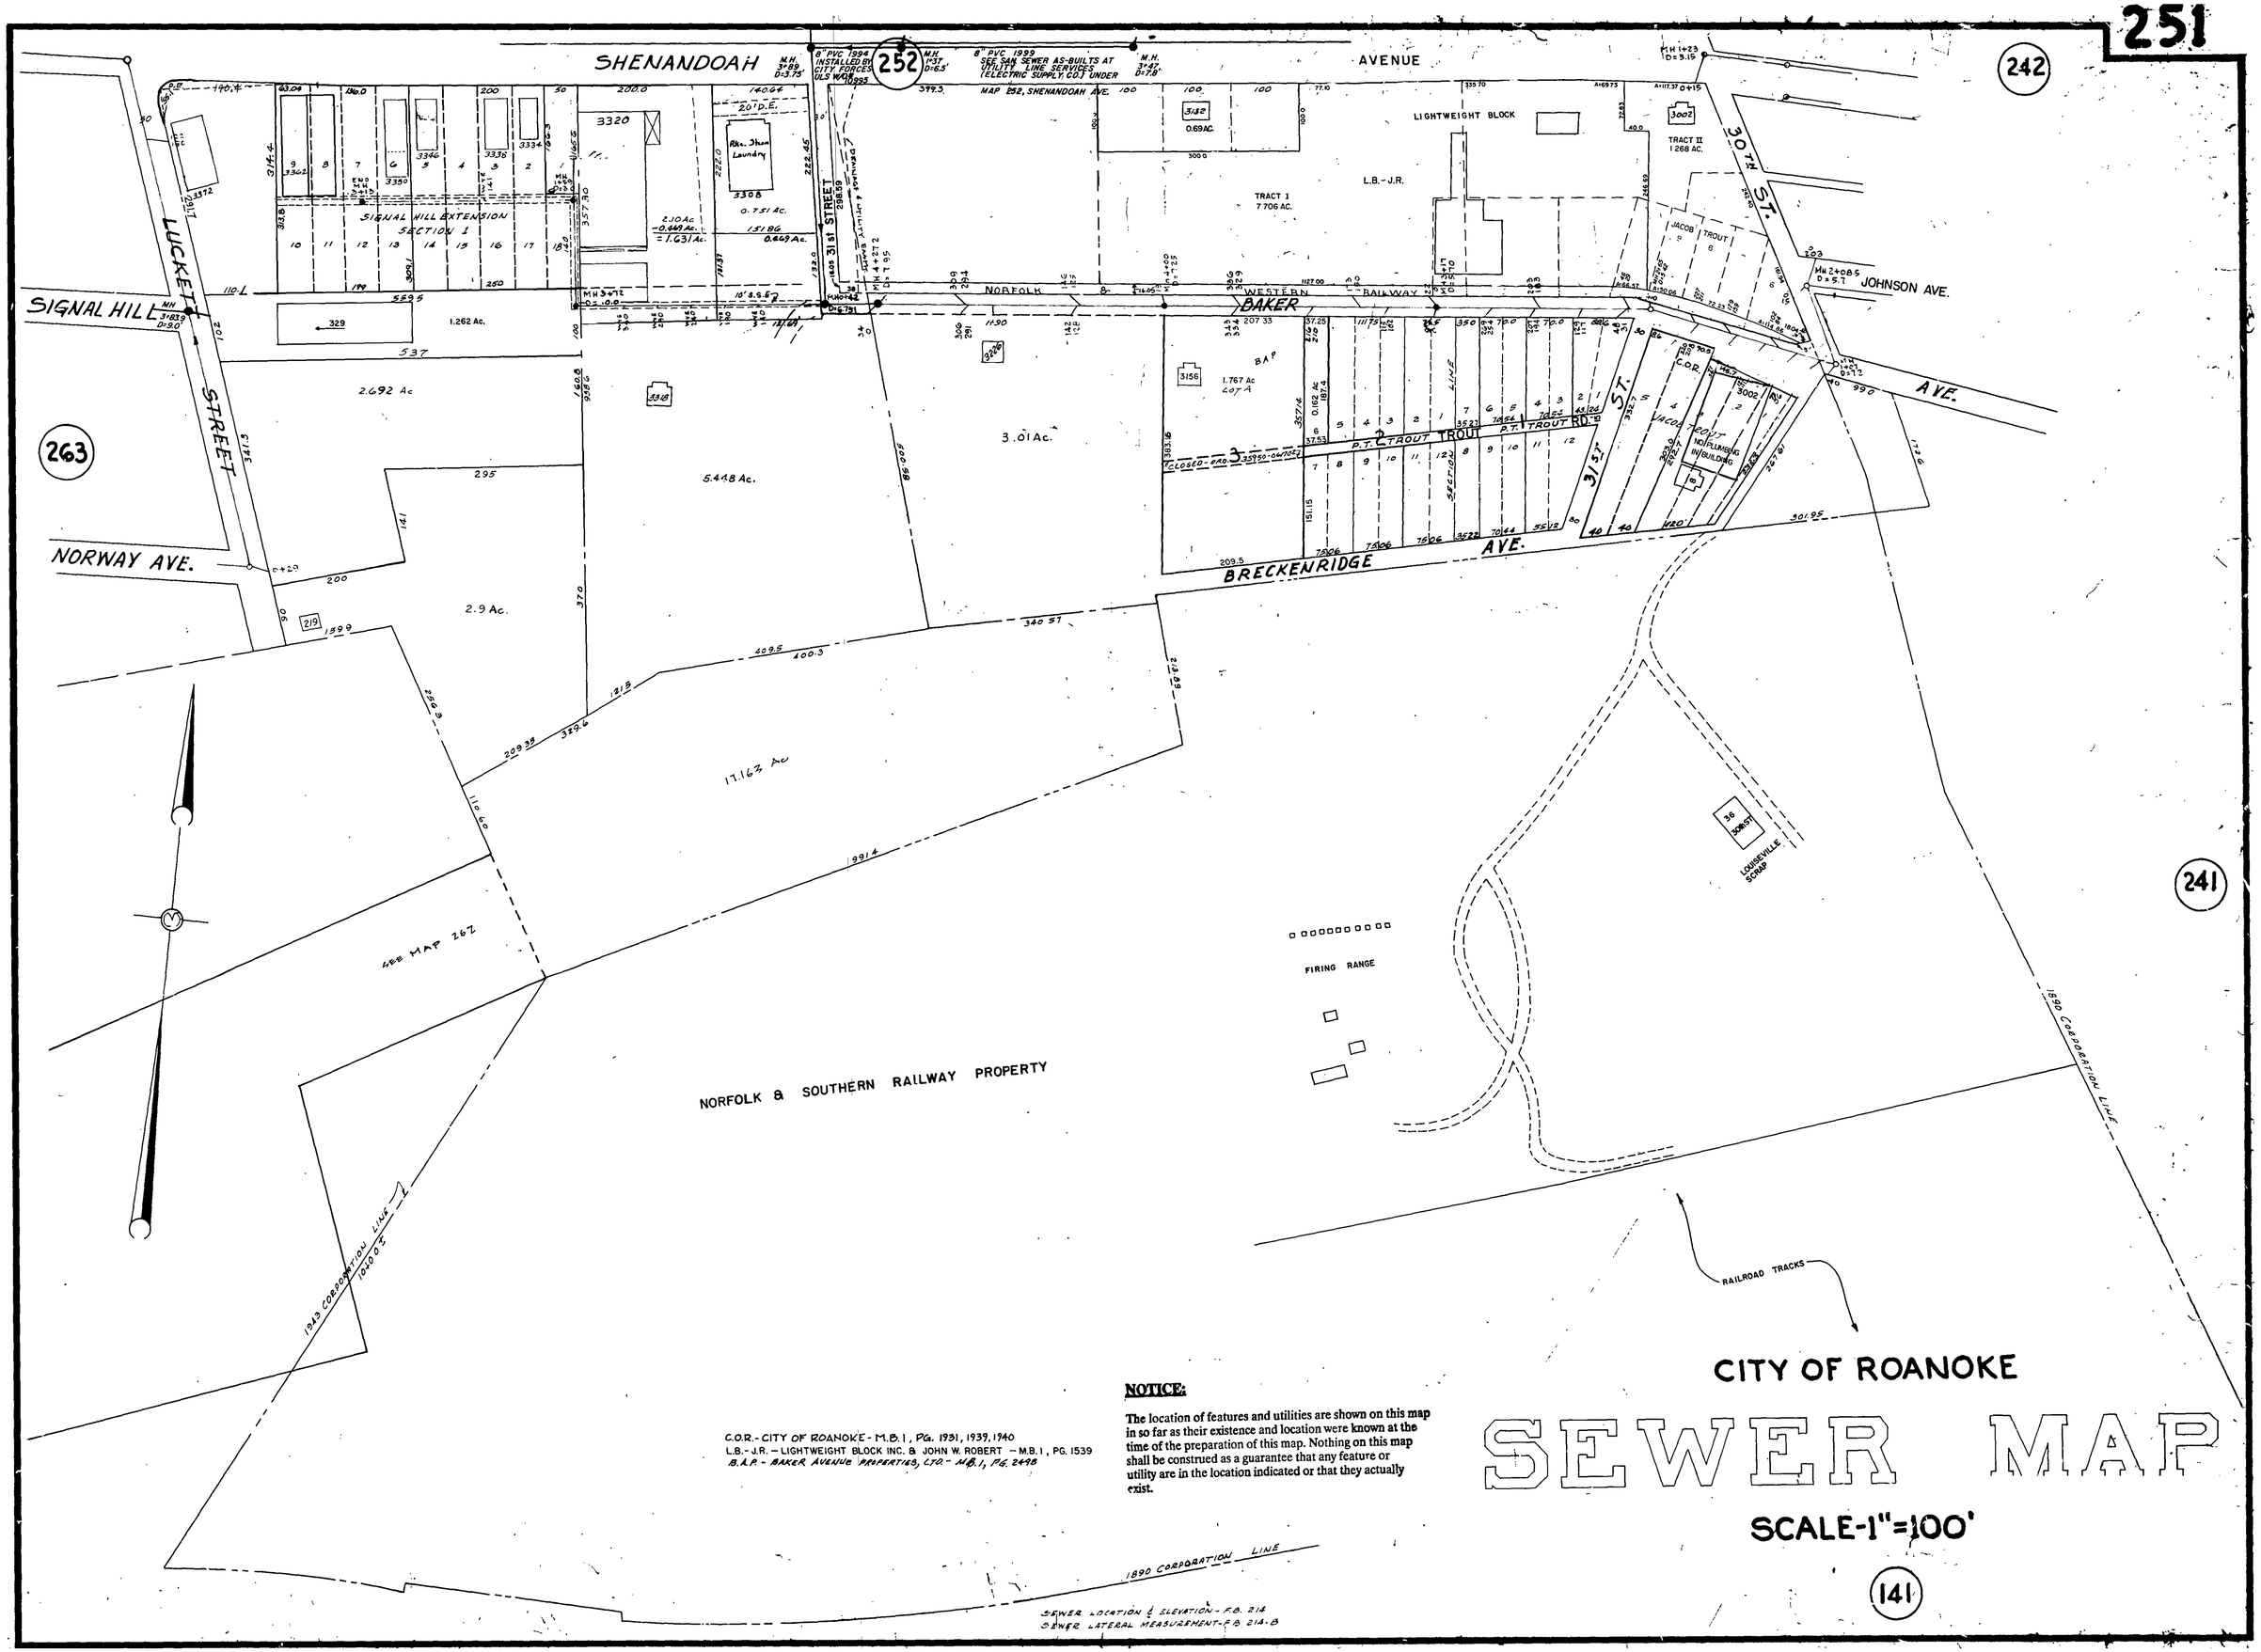

C.O.R. - CITY OF ROANOKE - M.B. 1, PG. 1931, 1939, 1940
L.B.-J.R. – LIGHTWEIGHT BLOCK INC. & JOHN W. ROBERT – M.B. 1, PG. 1539
B.A.P. - BAKER AVENUE PROPERTIES, LTD - M.B. 1, PG. 2498

NOTICE:

The location of features and utilities are shown on this map in so far as their existence and location were known at the time of the preparation of this map. Nothing on this map shall be construed as a guarantee that any feature or utility are in the location indicated or that they actually exist.

SEWER LOCATION & ELEVATION - F.B. 214
SEWER LATERAL MEASUREMENT - F.B. 214-B

CITY OF ROANOKE

SEWER MAP

SCALE-1"=100'