CITY OF ROANOKE

SEWER MAP

SCALE : 1" = 100'

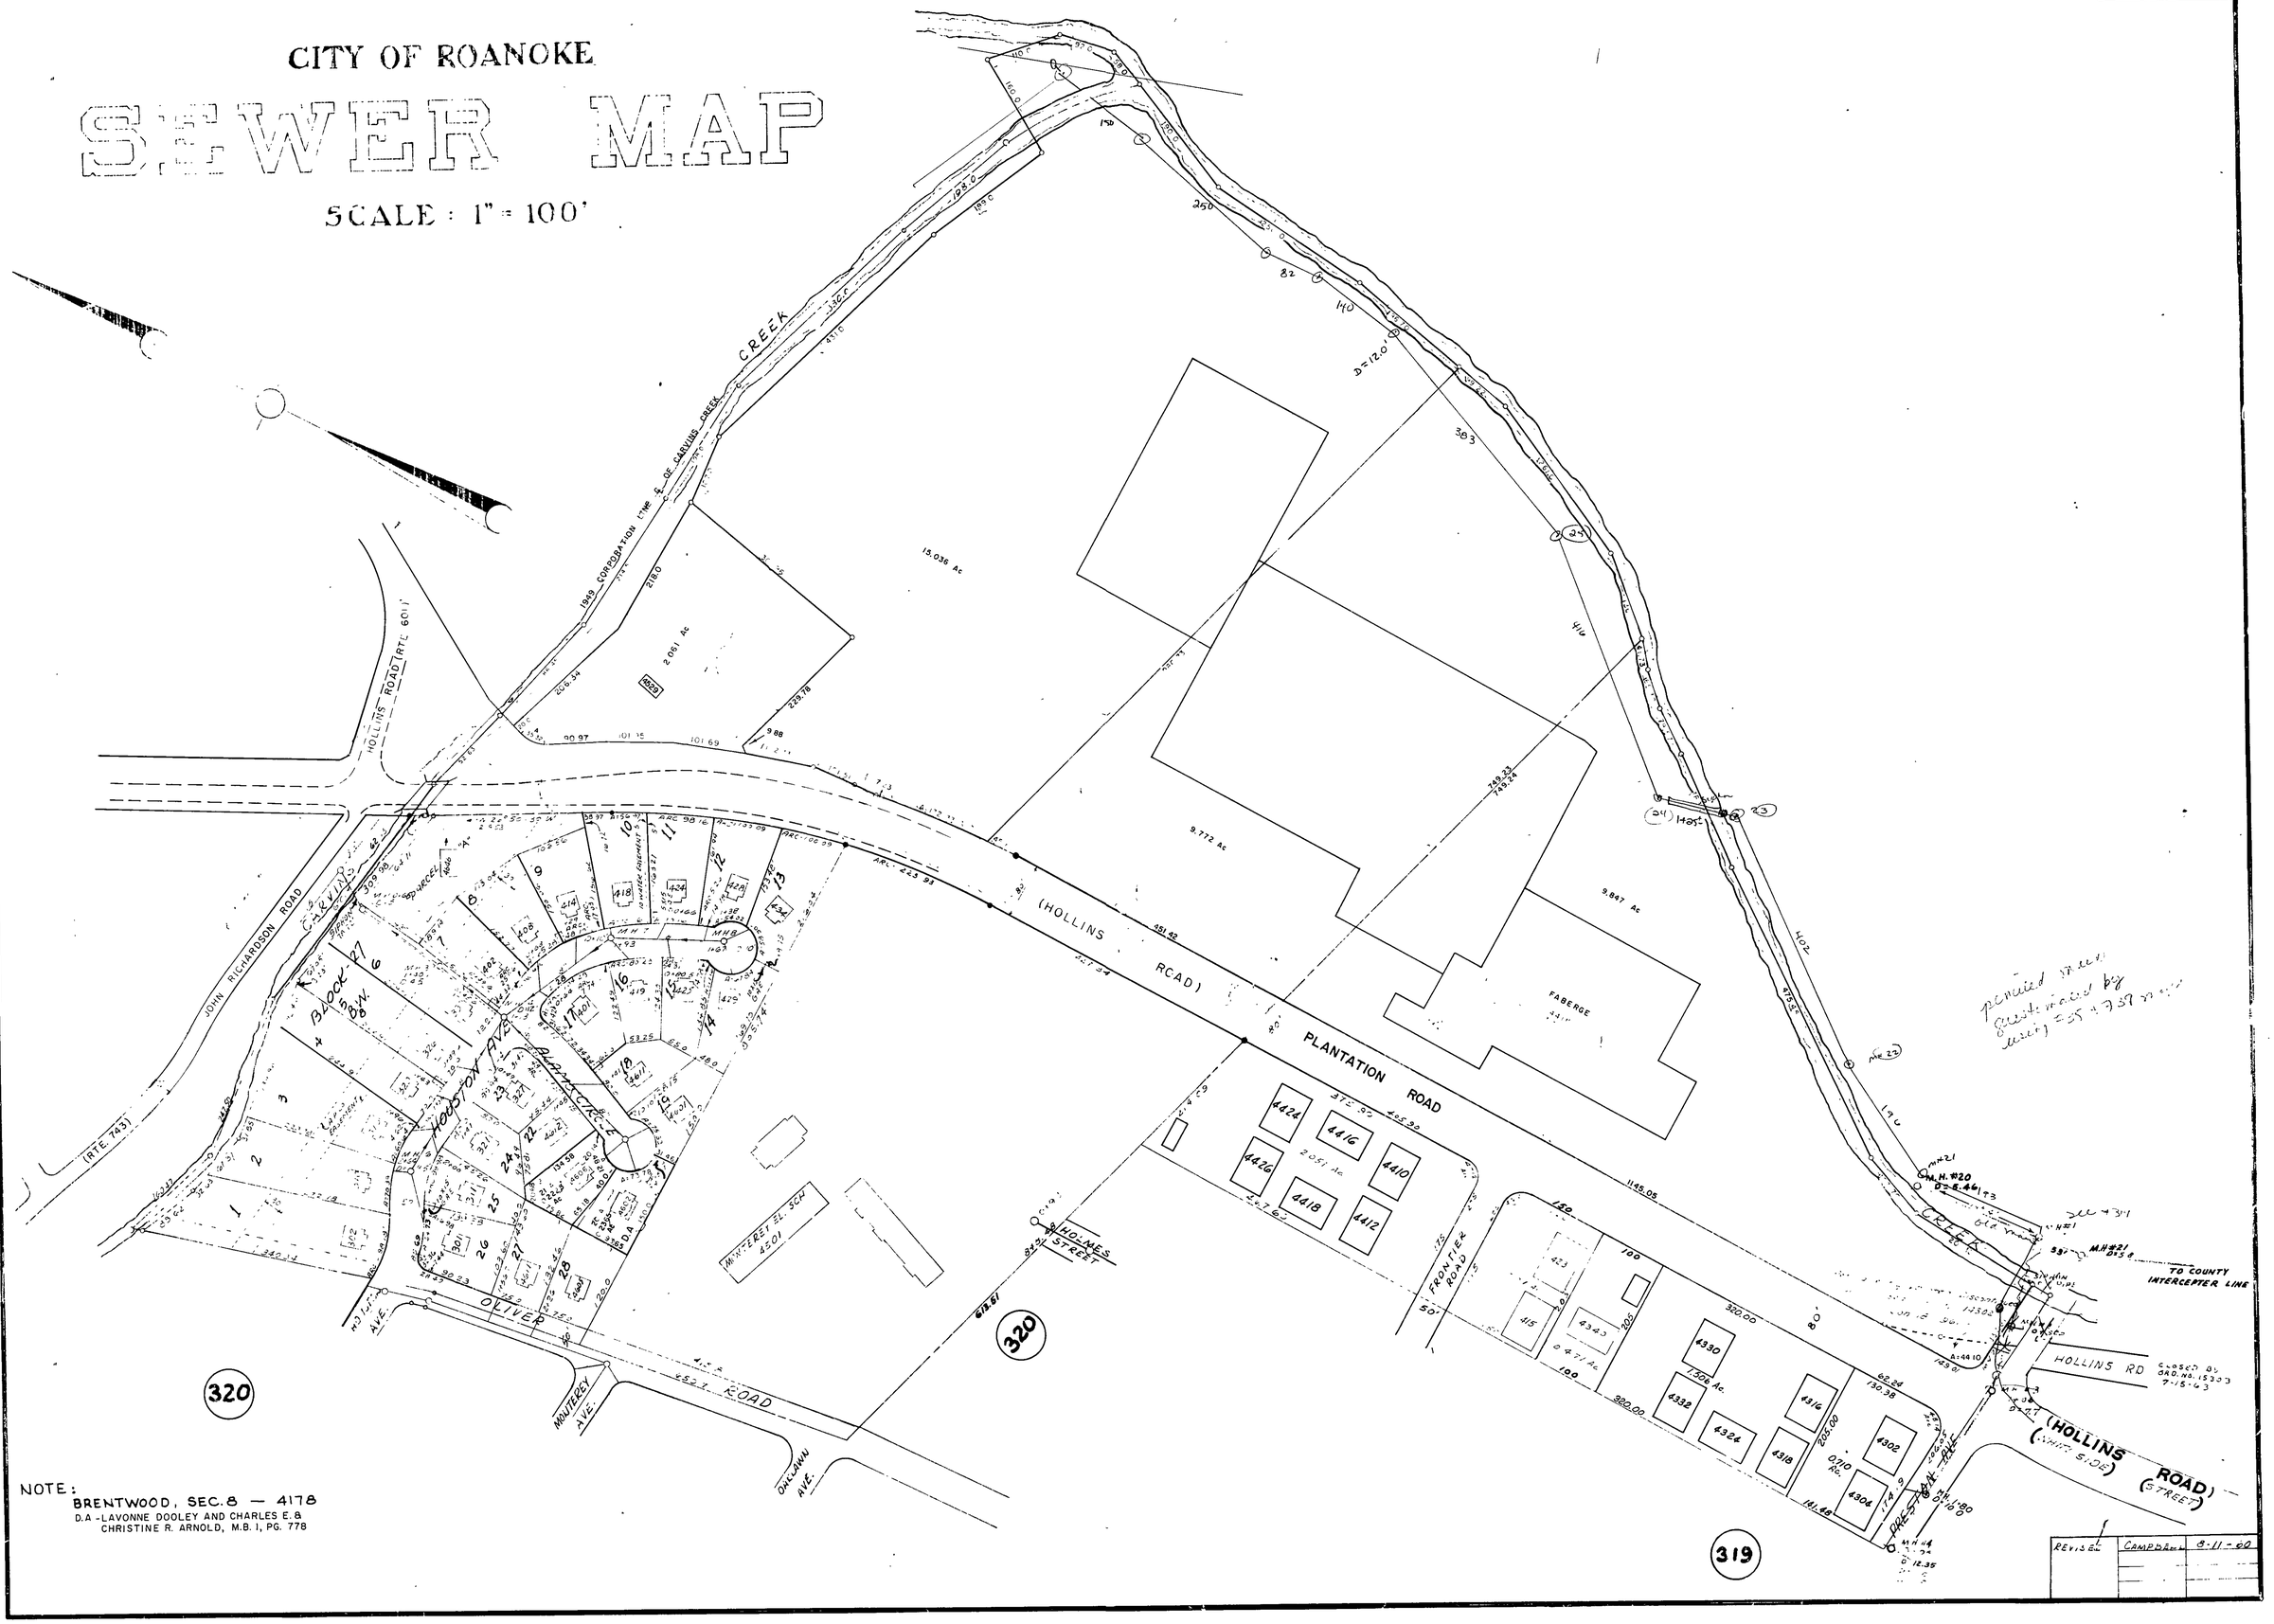

NOTE:
BRENTWOOD, SEC. 8 — 4178
D.A.-LAVONNE DOOLEY AND CHARLES E. & CHRISTINE R. ARNOLD, M.B. 1, PG. 778

REVISED	CAMPBELL	8-11-60