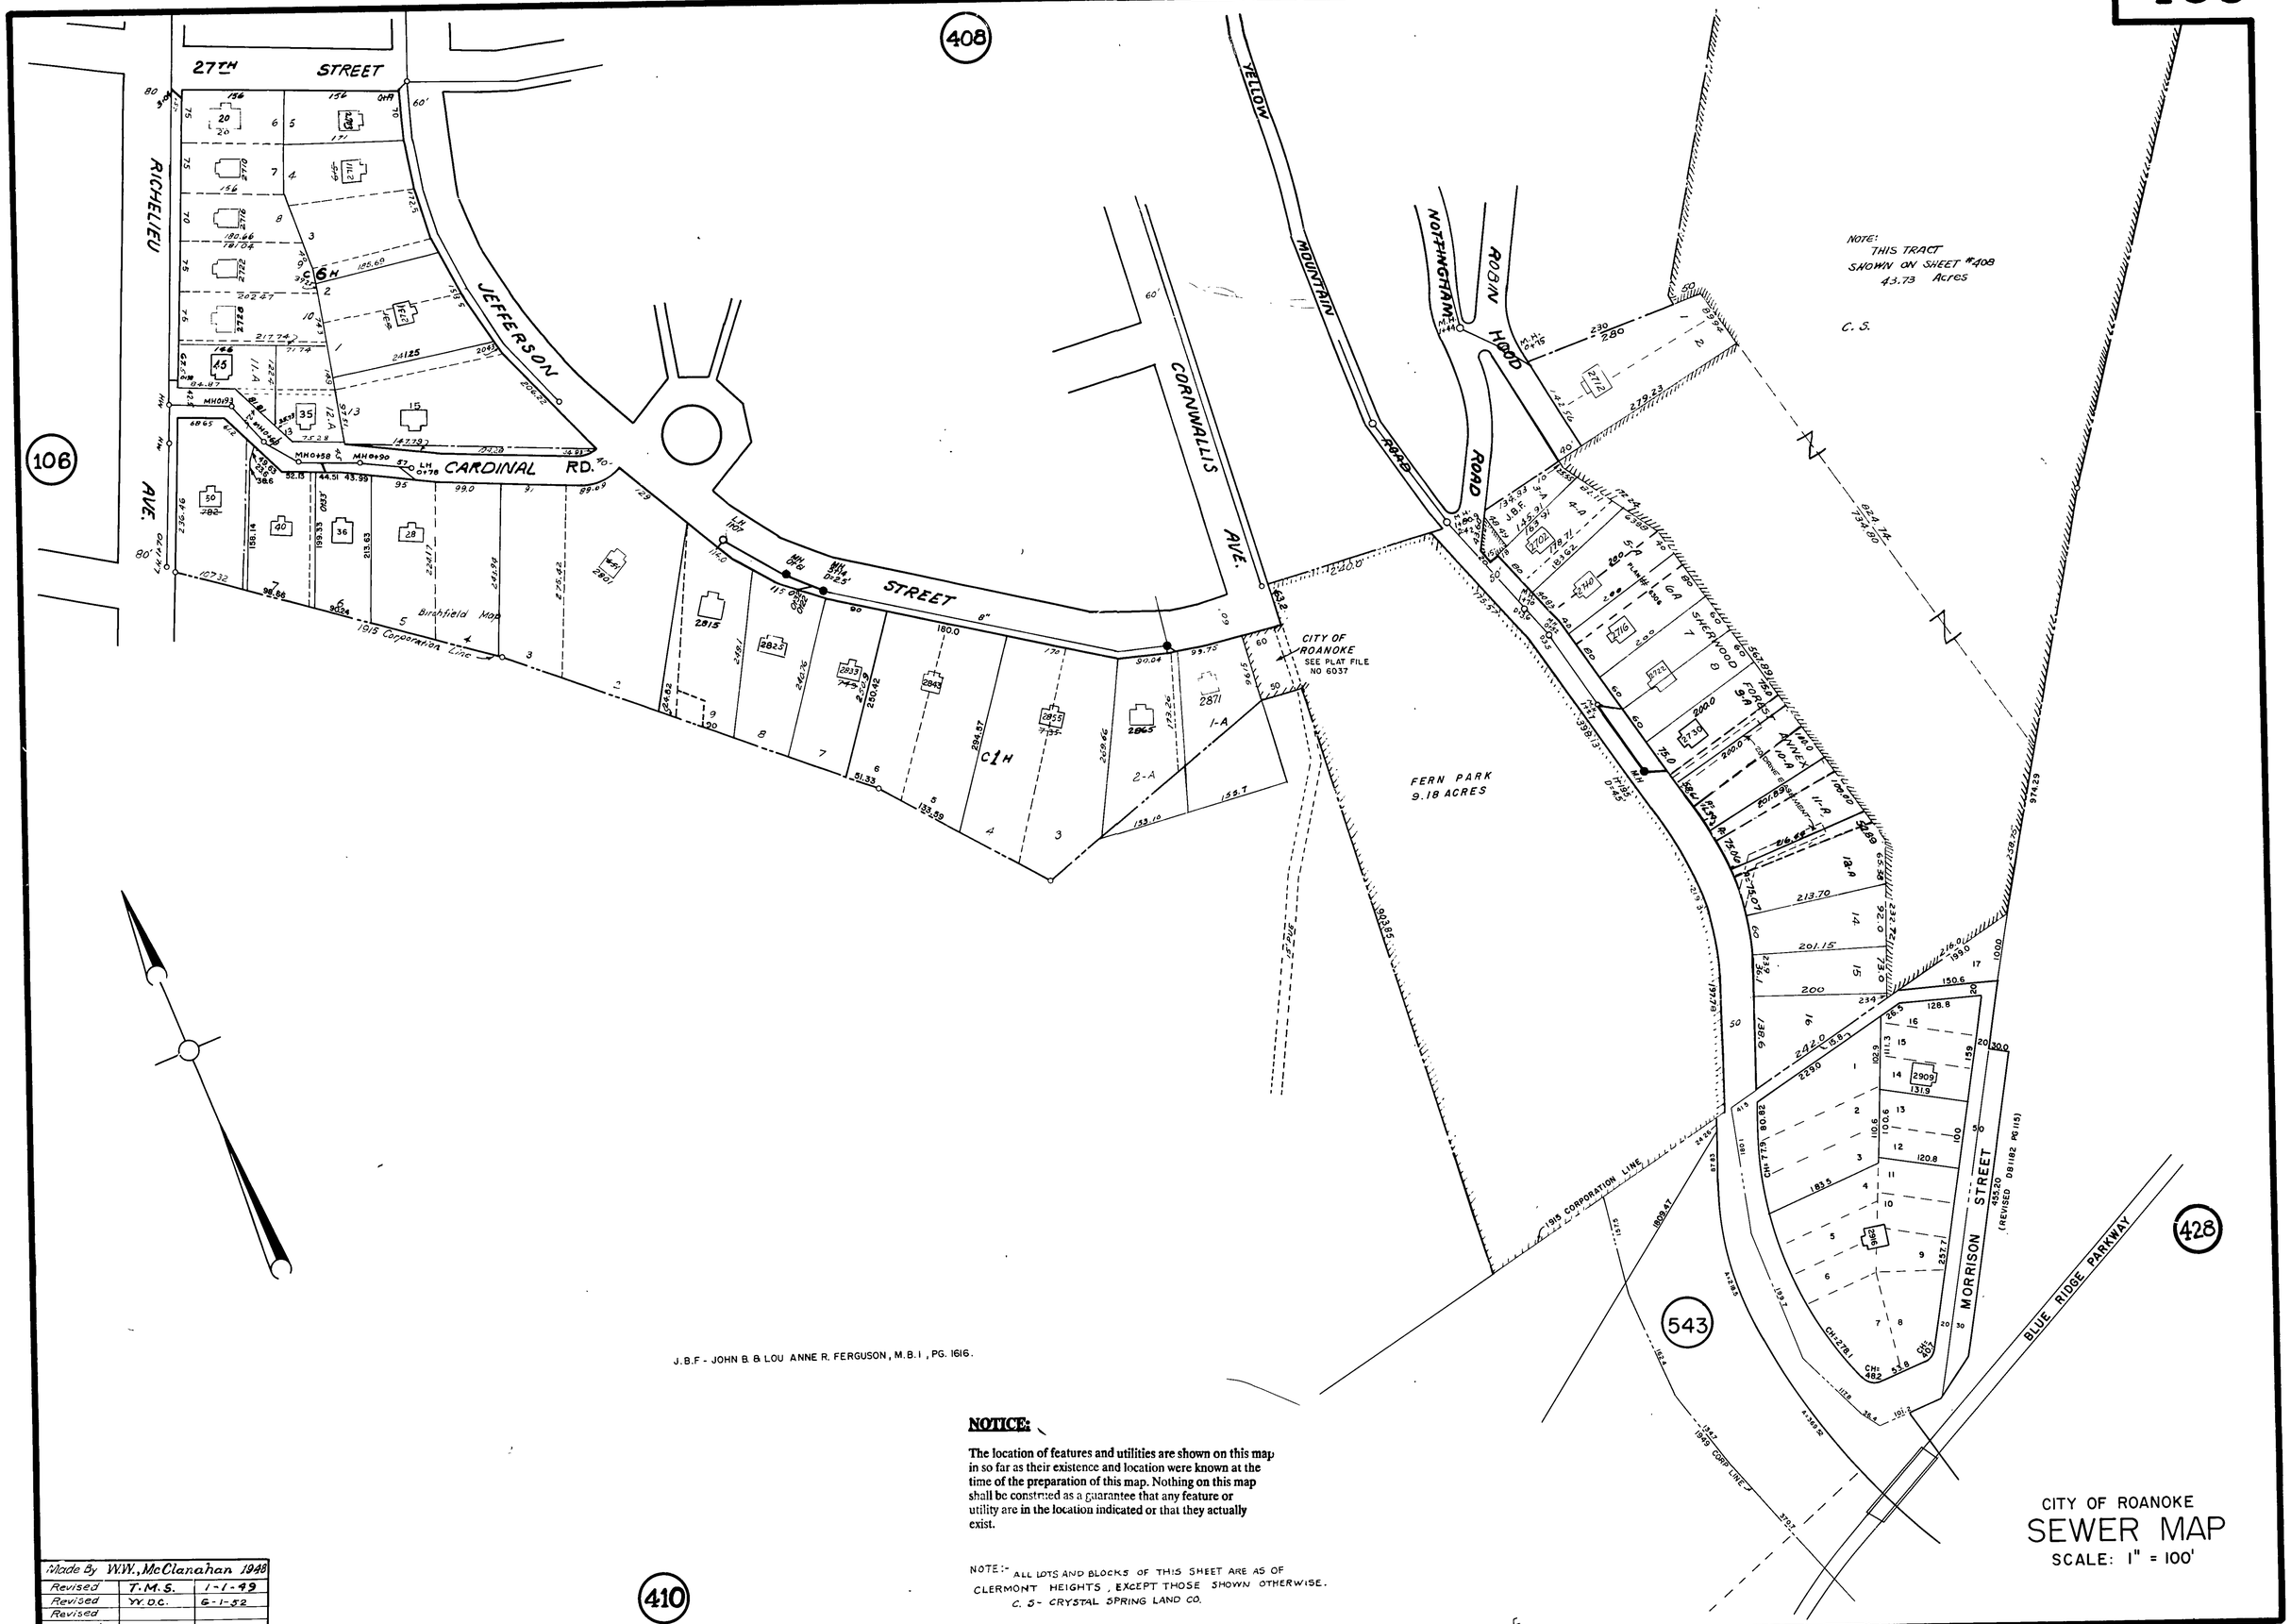

NOTICE:

The location of features and utilities are shown on this map in so far as their existence and location were known at the time of the preparation of this map. Nothing on this map shall be construed as a guarantee that any feature or utility are in the location indicated or that they actually exist.

NOTE:- ALL LOTS AND BLOCKS OF THIS SHEET ARE AS OF CLERMONT HEIGHTS, EXCEPT THOSE SHOWN OTHERWISE.
C. S- CRYSTAL SPRING LAND CO.

CITY OF ROANOKE
SEWER MAP
SCALE: 1" = 100'

Made By W.W., McClanahan 1948		
Revised	T.M.S.	1-1-49
Revised	W.D.C.	6-1-52
Revised		
Revised		