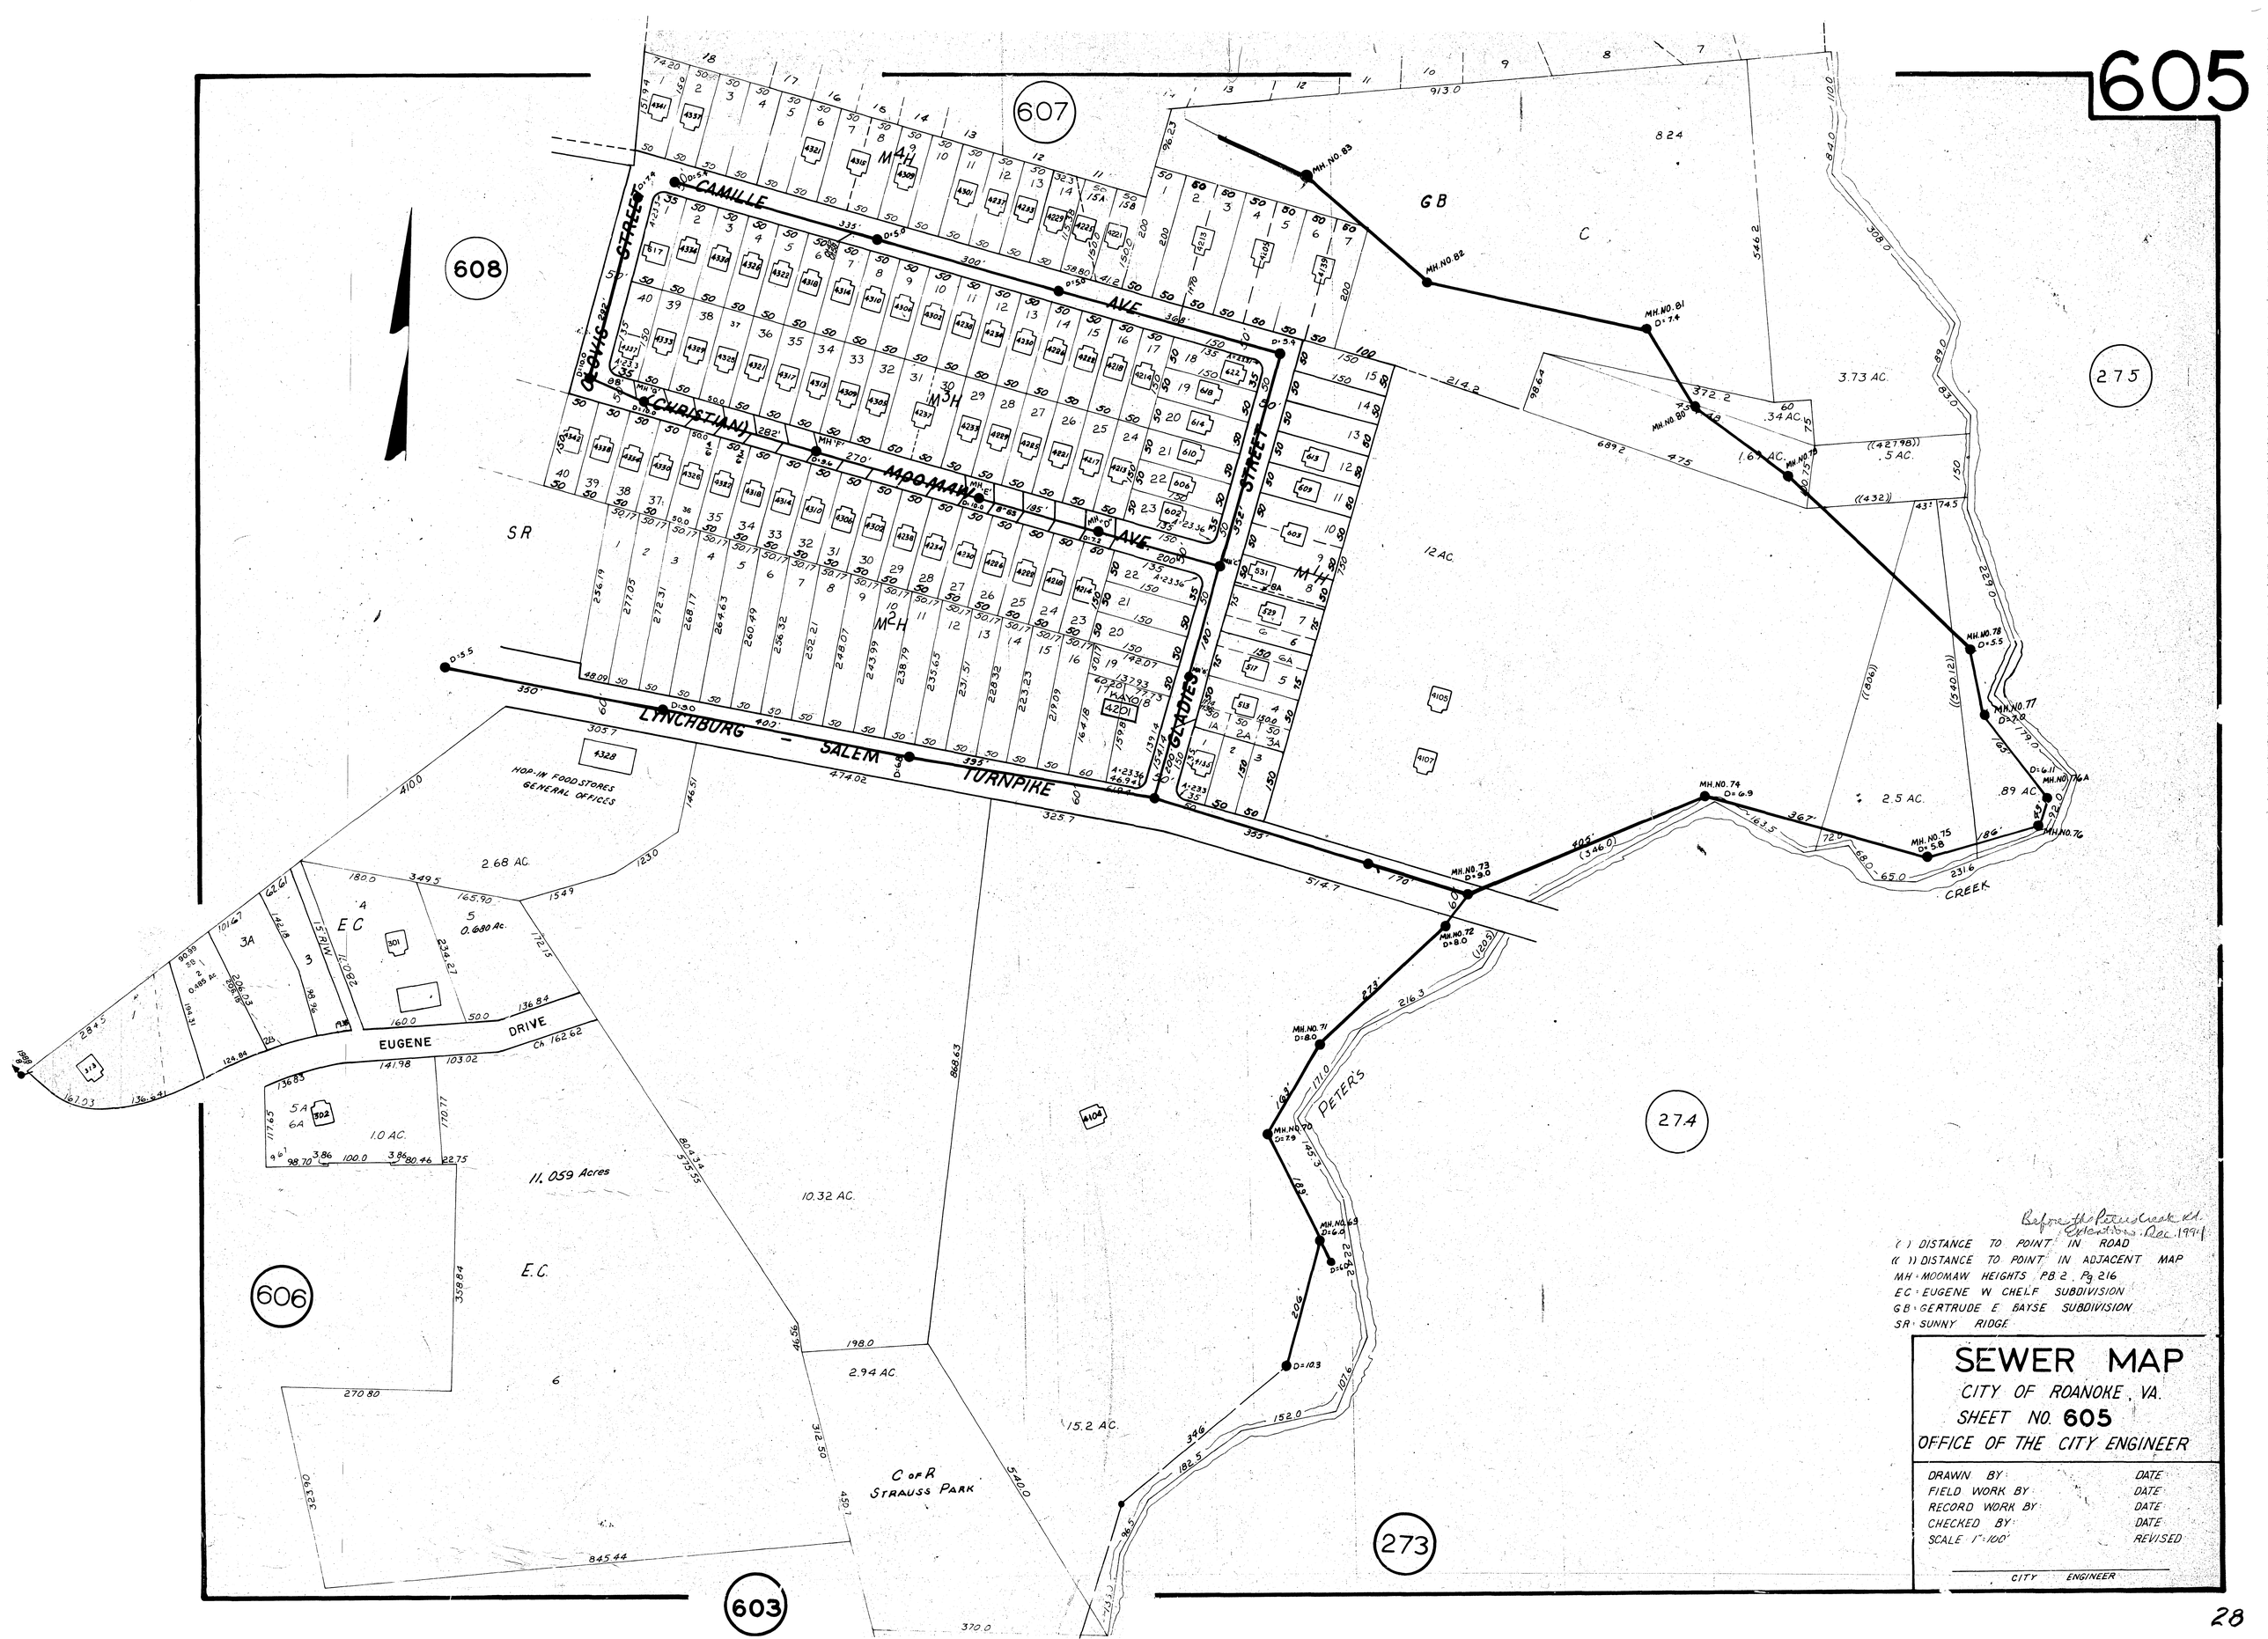

Before the Peters Creek Rd. Extension, Dec. 1991

( ) DISTANCE TO POINT IN ROAD
(( )) DISTANCE TO POINT IN ADJACENT MAP
MH - MOOMAW HEIGHTS PB 2, Pg 216
EC - EUGENE W CHELF SUBDIVISION
GB - GERTRUDE E BAYSE SUBDIVISION
SR - SUNNY RIDGE

SEWER MAP

CITY OF ROANOKE, VA.

SHEET NO. 605

OFFICE OF THE CITY ENGINEER

DRAWN BY	DATE
FIELD WORK BY	DATE
RECORD WORK BY	DATE
CHECKED BY	DATE
SCALE 1"=100'	REVISED

CITY ENGINEER