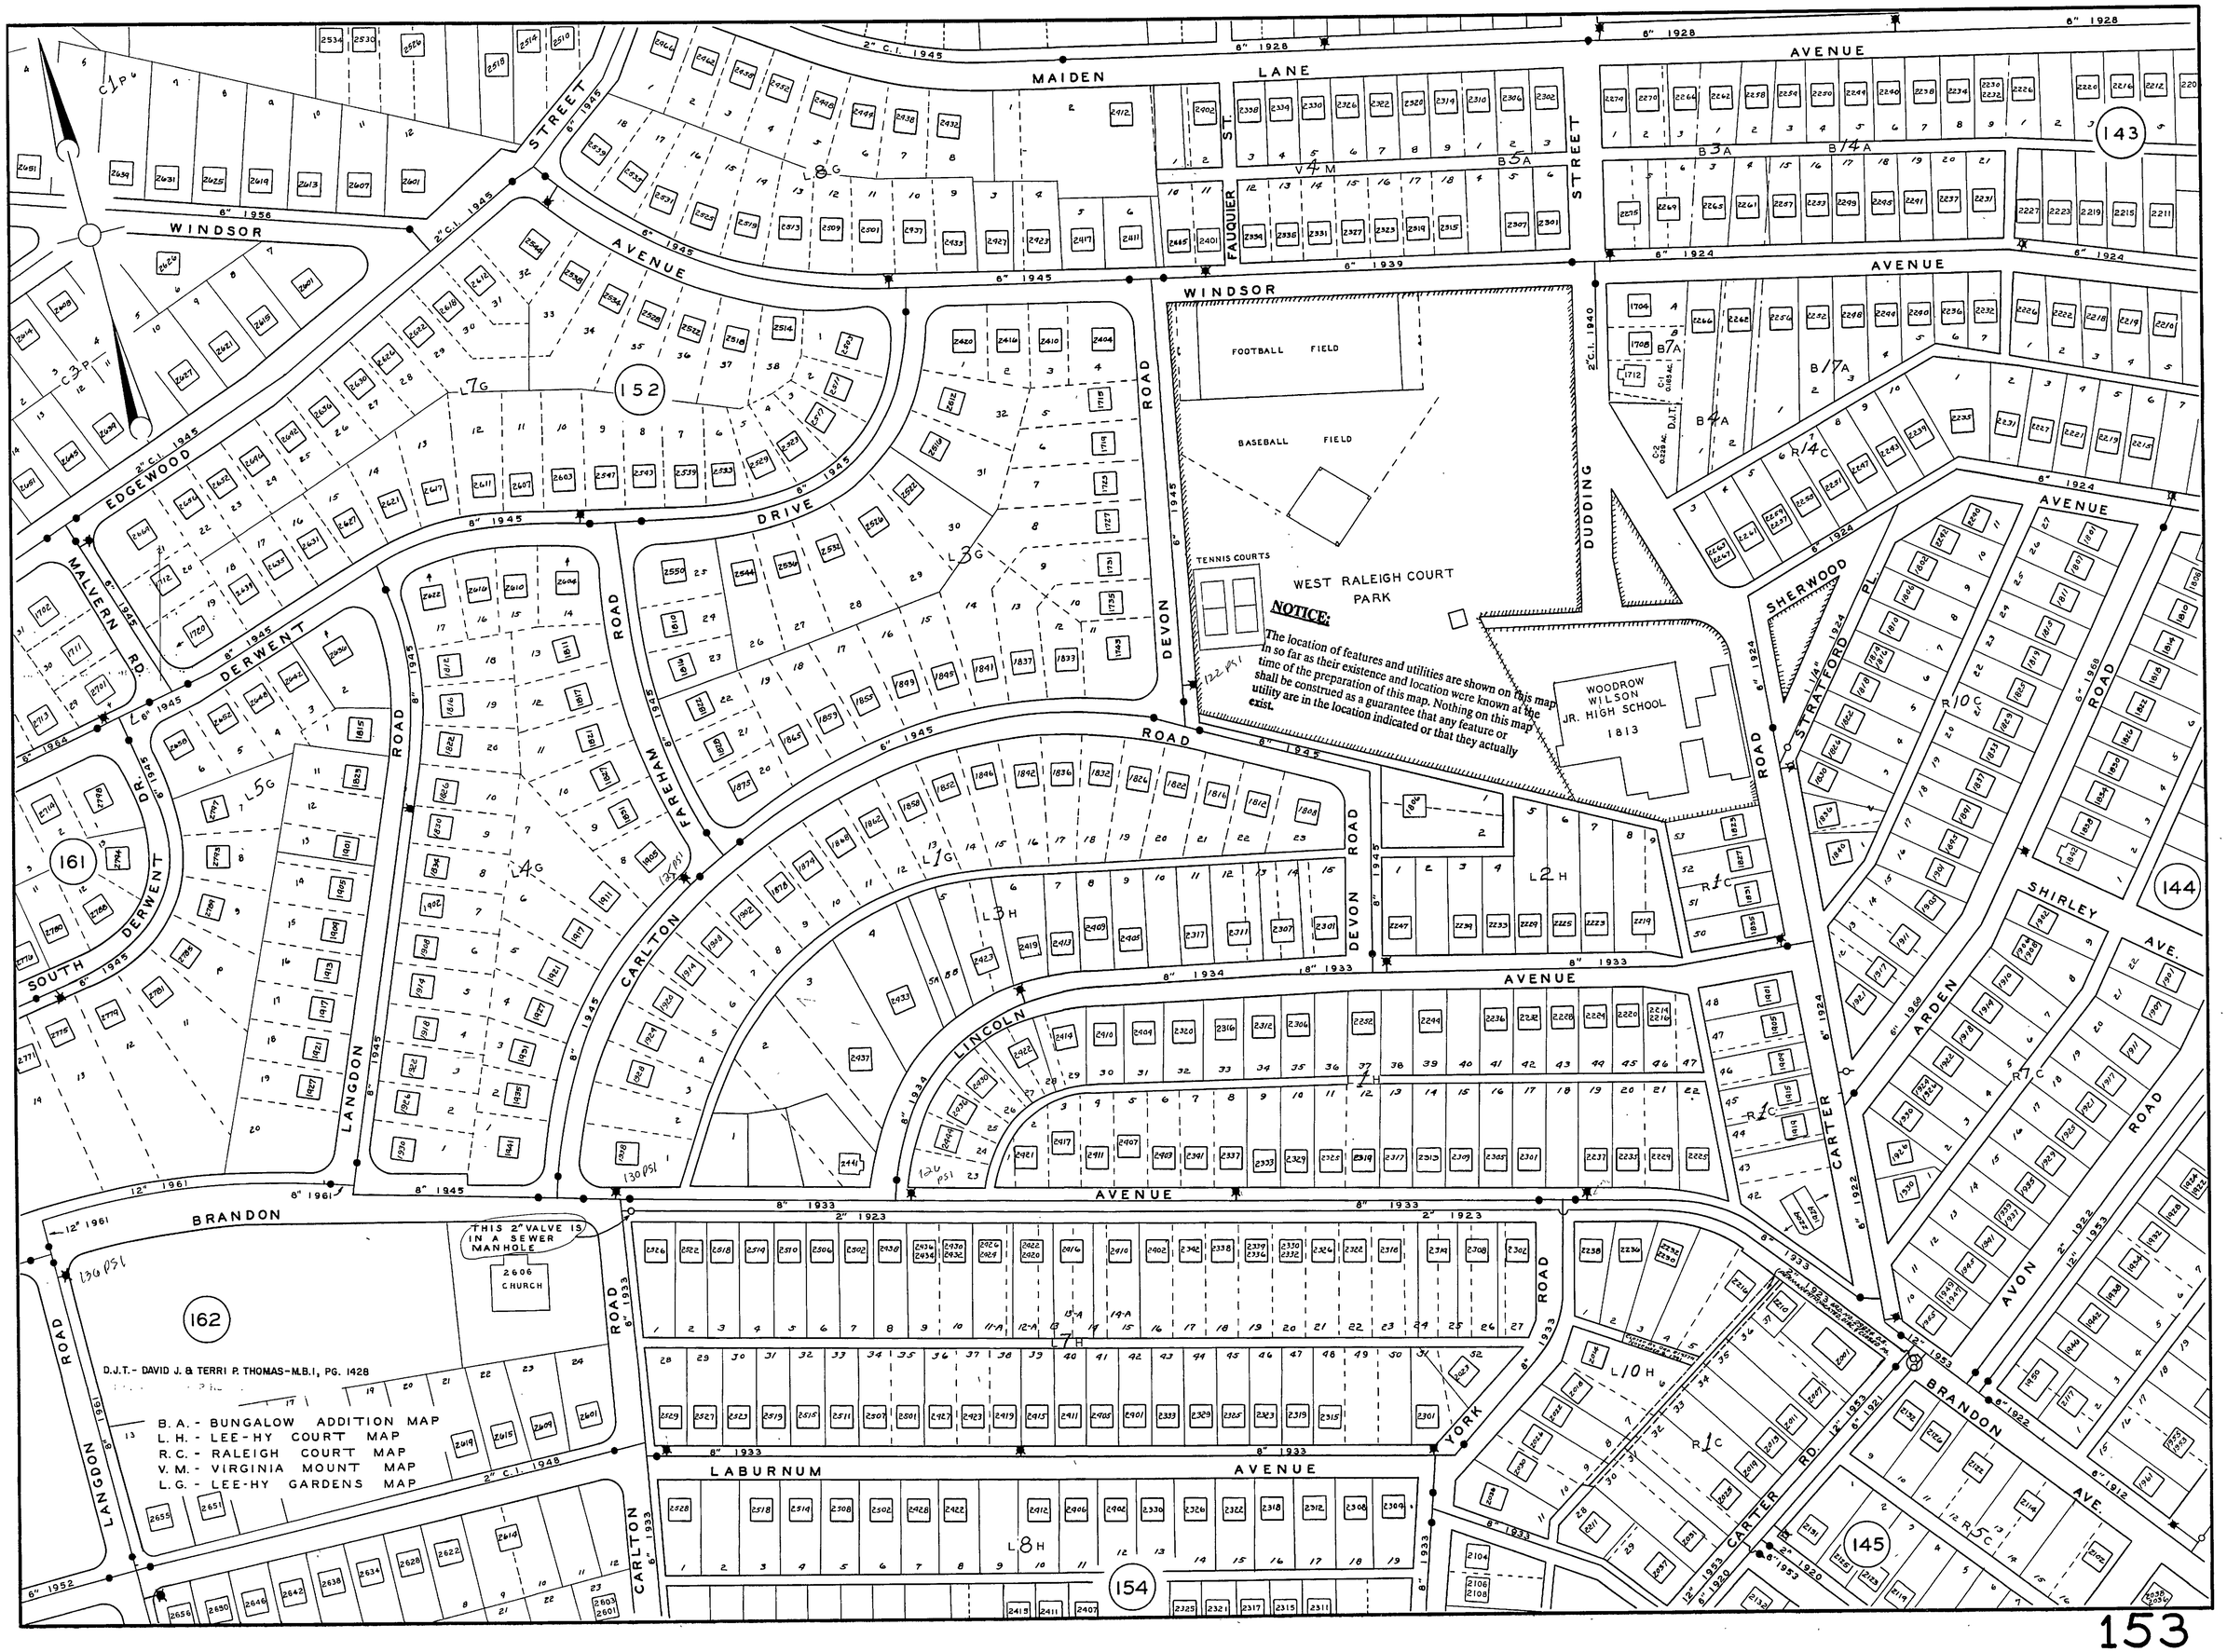
MAIDEN LANE
WINDSOR AVENUE
EDGEWOOD DRIVE
MALVERN RD.
DERWENT ROAD
SOUTH DERWENT RD.
LANGDON ROAD
CARLTON ROAD
FAREHAM ROAD
DEVON ROAD
FAUQUIER ST.
STREET
DUDDING ROAD
SHERWOOD PL.
STRATFORD RD.
CARTER ROAD
ARDEN ROAD
SHIRLEY AVE.
AVON ROAD
BRANDON AVE.
LINCOLN AVENUE
YORK ROAD
LABURNUM AVENUE
FOOTBALL FIELD
BASEBALL FIELD
TENNIS COURTS
WEST RALEIGH COURT PARK
WOODROW WILSON JR. HIGH SCHOOL 1813
NOTICE:
The location of features and utilities are shown on this map in so far as their existence and location were known at the time of the preparation of this map. Nothing on this map shall be construed as a guarantee that any feature or utility are in the location indicated or that they actually exist.
THIS 2" VALVE IS IN A SEWER MANHOLE
2606 CHURCH
D.J.T. - DAVID J. & TERRI P. THOMAS - M.B.1, PG. 1428
B.A. - BUNGALOW ADDITION MAP
L.H. - LEE-HY COURT MAP
R.C. - RALEIGH COURT MAP
V.M. - VIRGINIA MOUNT MAP
L.G. - LEE-HY GARDENS MAP
143
144
145
152
153
154
161
162