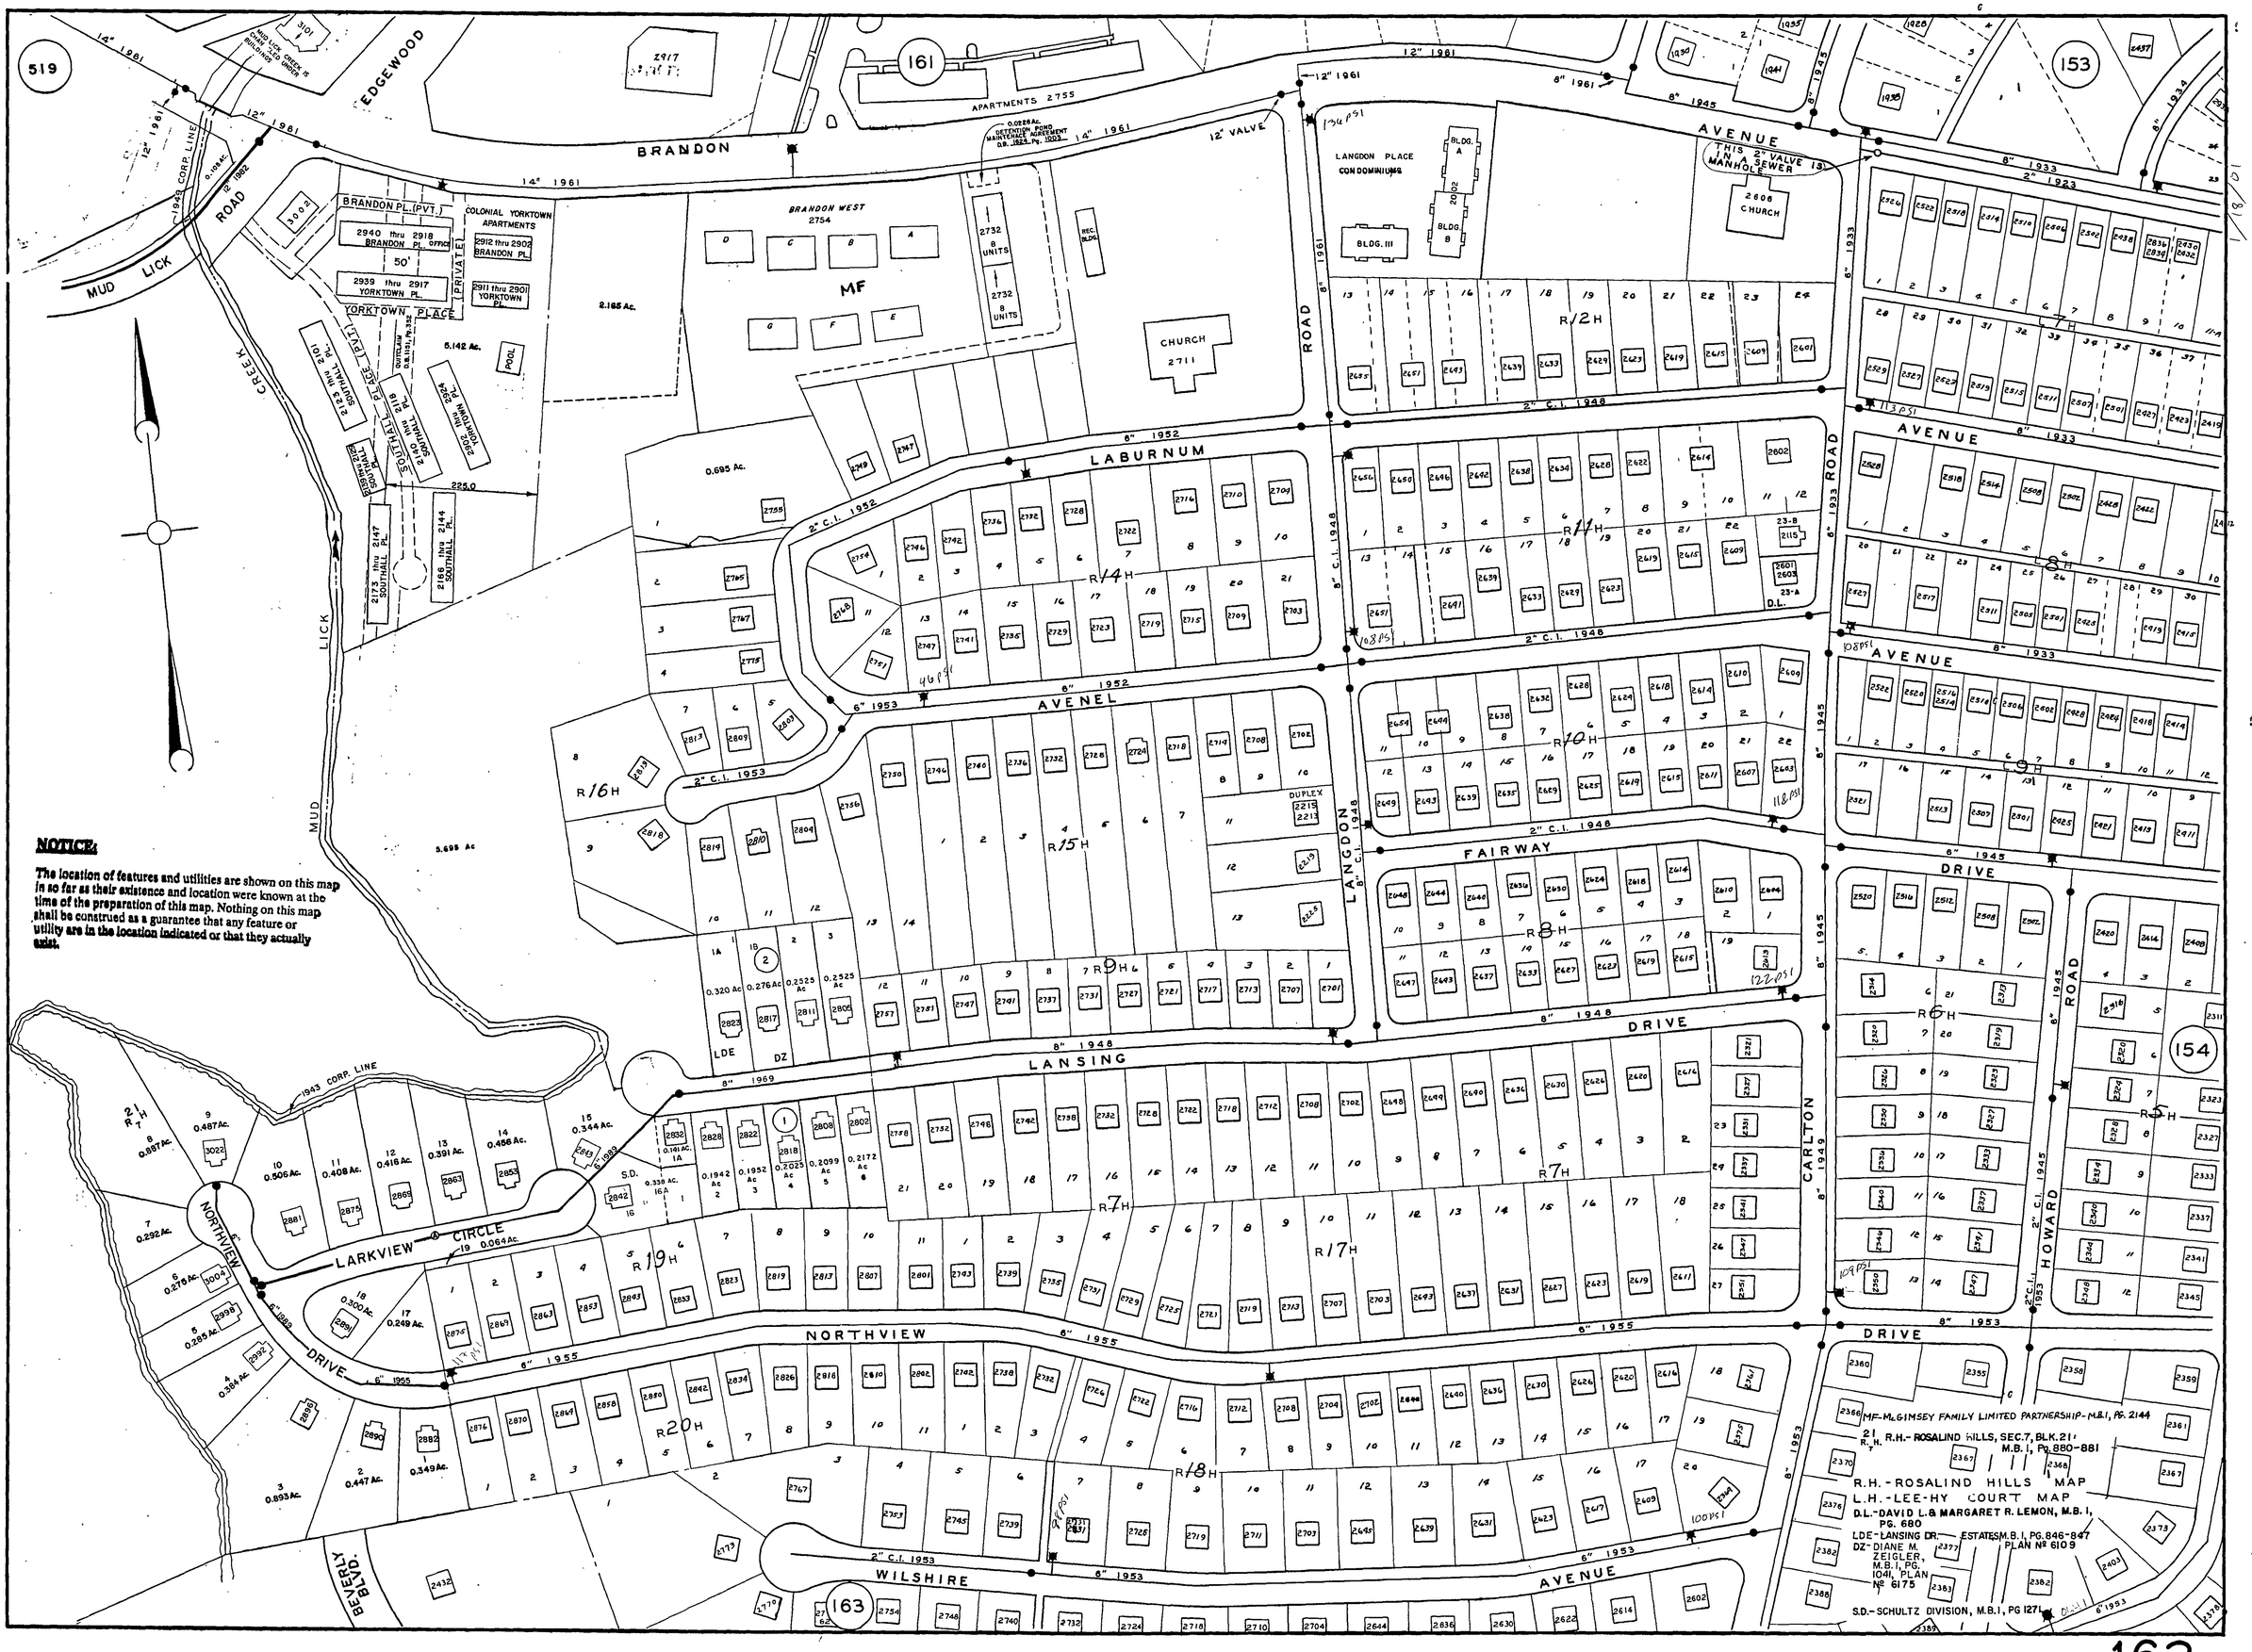
NOTICE:
The location of features and utilities are shown on this map in so far as their existence and location were known at the time of the preparation of this map. Nothing on this map shall be construed as a guarantee that any feature or utility are in the location indicated or that they actually exist.
BRANDON
EDGEWOOD
MUD LICK ROAD
MUD LICK CREEK
BRANDON PL. (PVT.)
COLONIAL YORKTOWN APARTMENTS
YORKTOWN PLACE
SOUTHHALL PL.
BRANDON WEST
MF
CHURCH
APARTMENTS
LANGDON PLACE CONDOMINIUMS
AVENUE
LABURNUM
AVENEL
LANGDON ROAD
FAIRWAY
DRIVE
LANSING
CARLTON
HOWARD ROAD
NORTHVIEW
LARKVIEW CIRCLE
WILSHIRE
BEVERLY
1943 CORP. LINE
MF-McGIMSEY FAMILY LIMITED PARTNERSHIP-M.B.I, PG. 2144
21 R.H.-ROSALIND HILLS, SEC.7, BLK.21
M.B.I, PG. 880-881
R.H.-ROSALIND HILLS MAP
L.H.-LEE-HY COURT MAP
D.L.-DAVID L.& MARGARET R. LEMON, M.B.I, PG. 680
LDE-LANSING DR. ESTATES M.B.I, PG. 846-847
DZ-DIANE M. ZEIGLER, M.B.I, PG. 1041, PLAN Nº 6175
PLAN Nº 6109
S.D.-SCHULTZ DIVISION, M.B.I, PG 1271