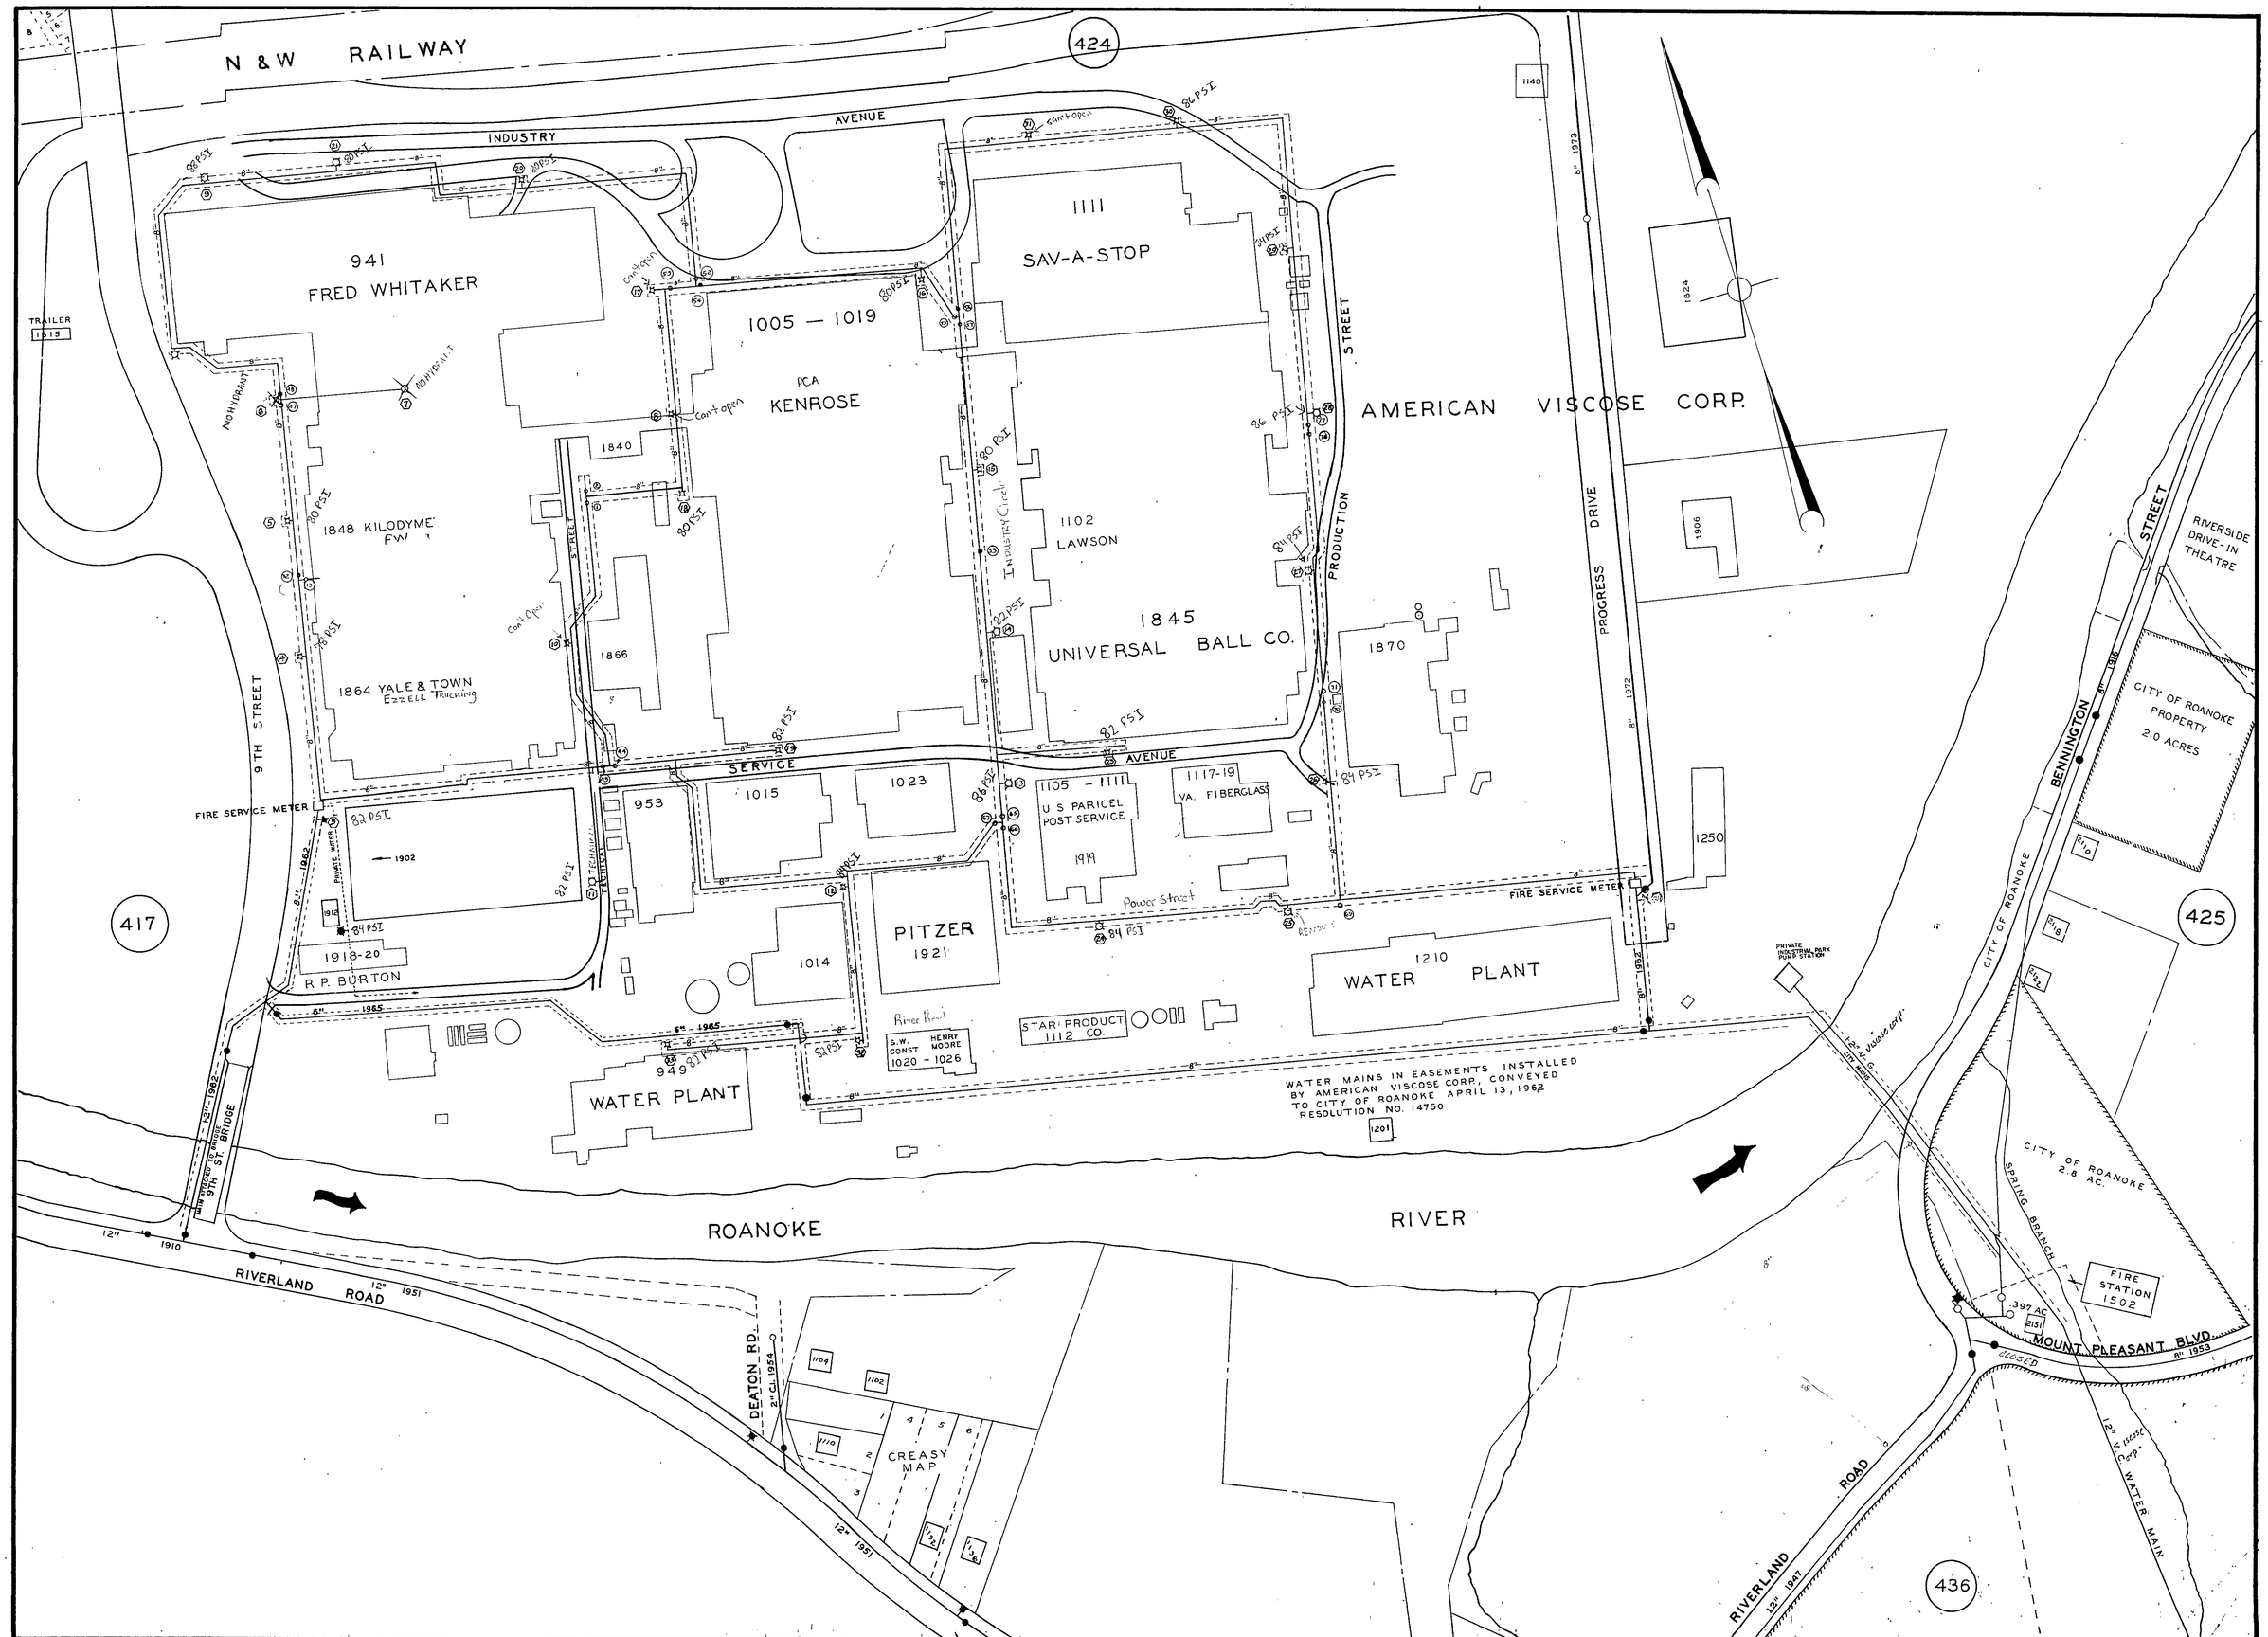
N & W RAILWAY
424
INDUSTRY AVENUE
941
FRED WHITAKER
TRAILER 1315
1005 — 1019
PCA
KENROSE
1111
SAV-A-STOP
AMERICAN VISCOSE CORP.
PRODUCTION STREET
PROGRESS DRIVE
1840
1848 KILODYME
1864 YALE & TOWN
EZZELL TRUCKING
1866
1102
LAWSON
1845
UNIVERSAL BALL CO.
1870
1824
1906
1140
1250
9TH STREET
FIRE SERVICE METER
SERVICE AVENUE
953
1015
1023
1105 — 1111
U S PARICEL POST SERVICE
1919
1117-19
VA. FIBERGLASS
1902
1918-20
R. P. BURTON
1014
PITZER
1921
Power Street
1210
WATER PLANT
STAR PRODUCT 1112 CO.
S.W. CONST 1020 - 1026
HENRY MOORE
949
WATER PLANT
WATER MAINS IN EASEMENTS INSTALLED BY AMERICAN VISCOSE CORP., CONVEYED TO CITY OF ROANOKE APRIL 13, 1962 RESOLUTION NO. 14750
1201
417
425
436
ROANOKE RIVER
RIVERLAND ROAD
DEATON RD.
CREASY MAP
BENNINGTON STREET
RIVERSIDE DRIVE-IN THEATRE
CITY OF ROANOKE PROPERTY 2.0 ACRES
CITY OF ROANOKE
CITY OF ROANOKE 2.8 AC.
SPRING BRANCH
FIRE STATION 1502
MOUNT PLEASANT BLVD.
12" V. Visose Corp. WATER MAIN

417-A