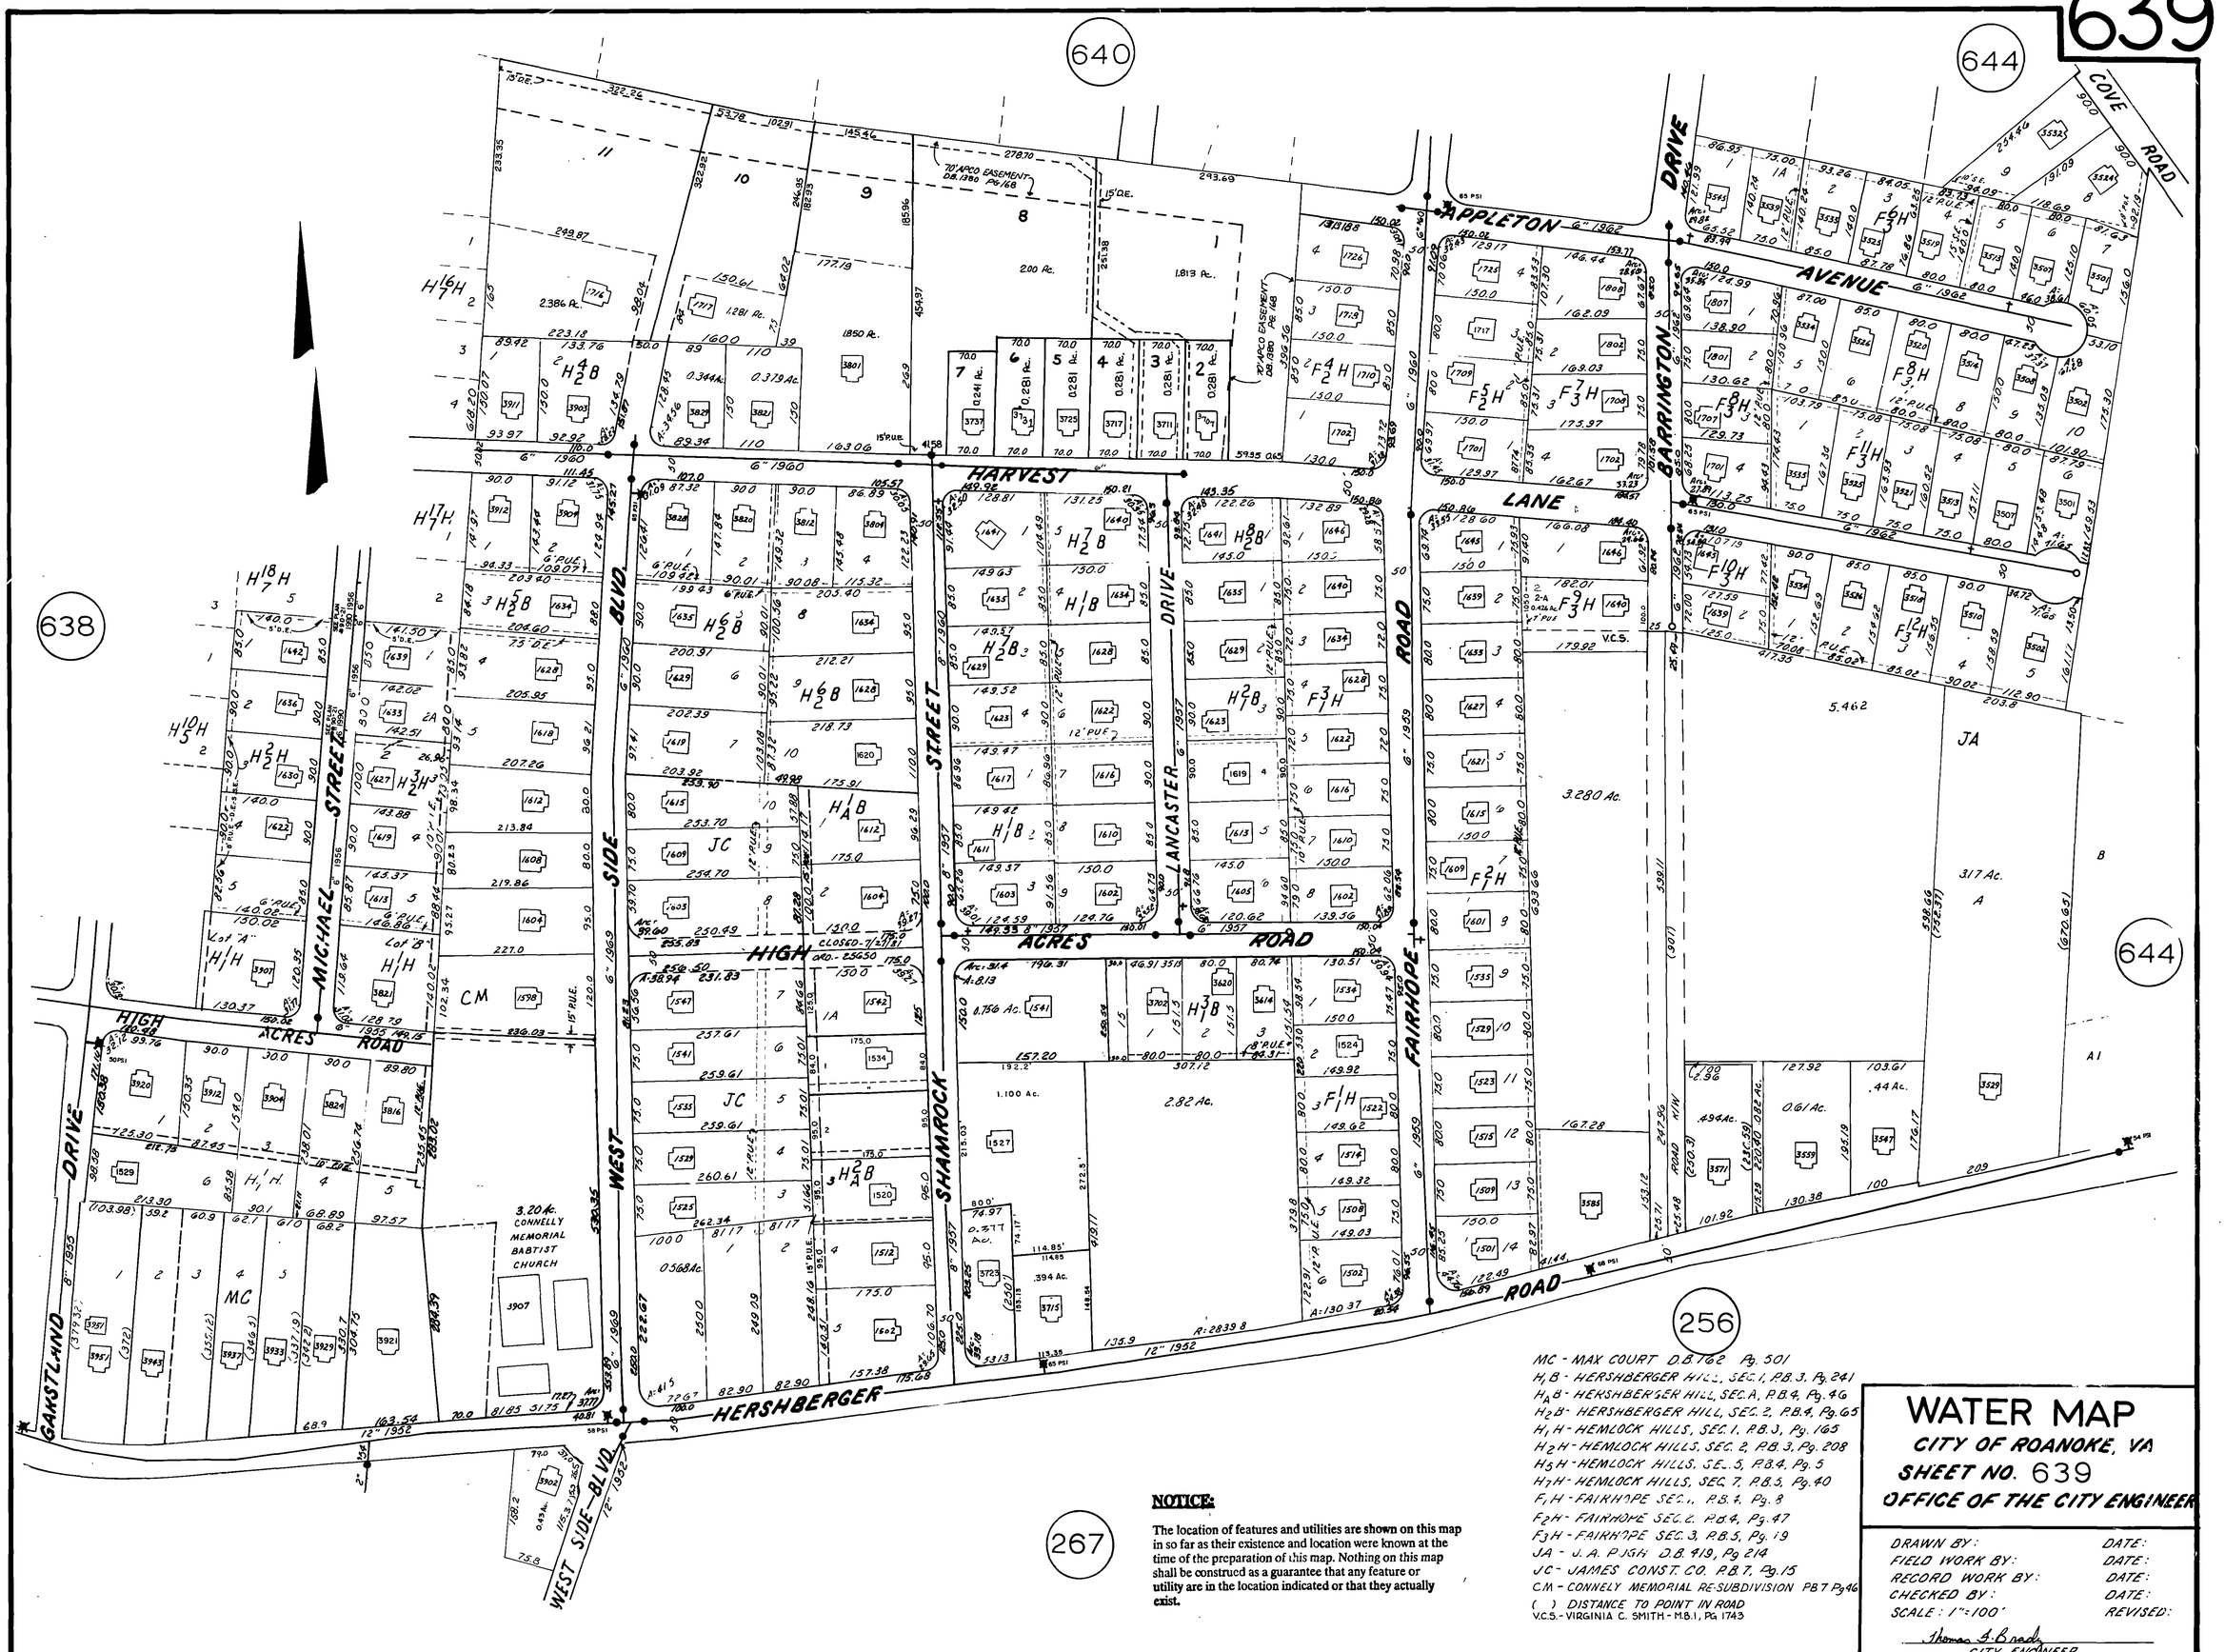

MC - MAX COURT D.B.762 Pg. 501
H_1B - HERSHBERGER HILLS, SEC. 1, P.B. 3, Pg. 241
H_AB - HERSHBERGER HILL, SEC. A, P.B. 4, Pg. 46
H_2B - HERSHBERGER HILL, SEC. 2, P.B. 4, Pg. 65
H_1H - HEMLOCK HILLS, SEC. 1, P.B. 3, Pg. 165
H_2H - HEMLOCK HILLS, SEC. 2, P.B. 3, Pg. 208
H_3H - HEMLOCK HILLS, SEC. 5, P.B. 4, Pg. 5
H_7H - HEMLOCK HILLS, SEC. 7, P.B. 5, Pg. 40
F_1H - FAIRHOPE SEC. 1, P.B. 4, Pg. 8
F_2H - FAIRHOPE SEC. 2, P.B. 4, Pg. 47
F_3H - FAIRHOPE SEC. 3, P.B. 5, Pg. 19
JA - J. A. PUGH D.B. 419, Pg 214
JC - JAMES CONST. CO. P.B. 7, Pg. 15
CM - CONNELY MEMORIAL RE-SUBDIVISION PB 7 Pg 46
( ) DISTANCE TO POINT IN ROAD
V.C.S. - VIRGINIA C. SMITH - M.B. 1, Pg 1743

NOTICE:

The location of features and utilities are shown on this map in so far as their existence and location were known at the time of the preparation of this map. Nothing on this map shall be construed as a guarantee that any feature or utility are in the location indicated or that they actually exist.

WATER MAP

CITY OF ROANOKE, VA

SHEET NO. 639

OFFICE OF THE CITY ENGINEER

DRAWN BY:	DATE:
FIELD WORK BY:	DATE:
RECORD WORK BY:	DATE:
CHECKED BY:	DATE:
SCALE: 1"=100'	REVISED:

Thomas L. Brady
CITY ENGINEER

C-11