NOTICE:

The location of features and utilities are shown on this map in so far as their existence and location were known at the time of the preparation of this map. Nothing on this map shall be construed as a guarantee that any feature or utility are in the location indicated or that they actually exist.

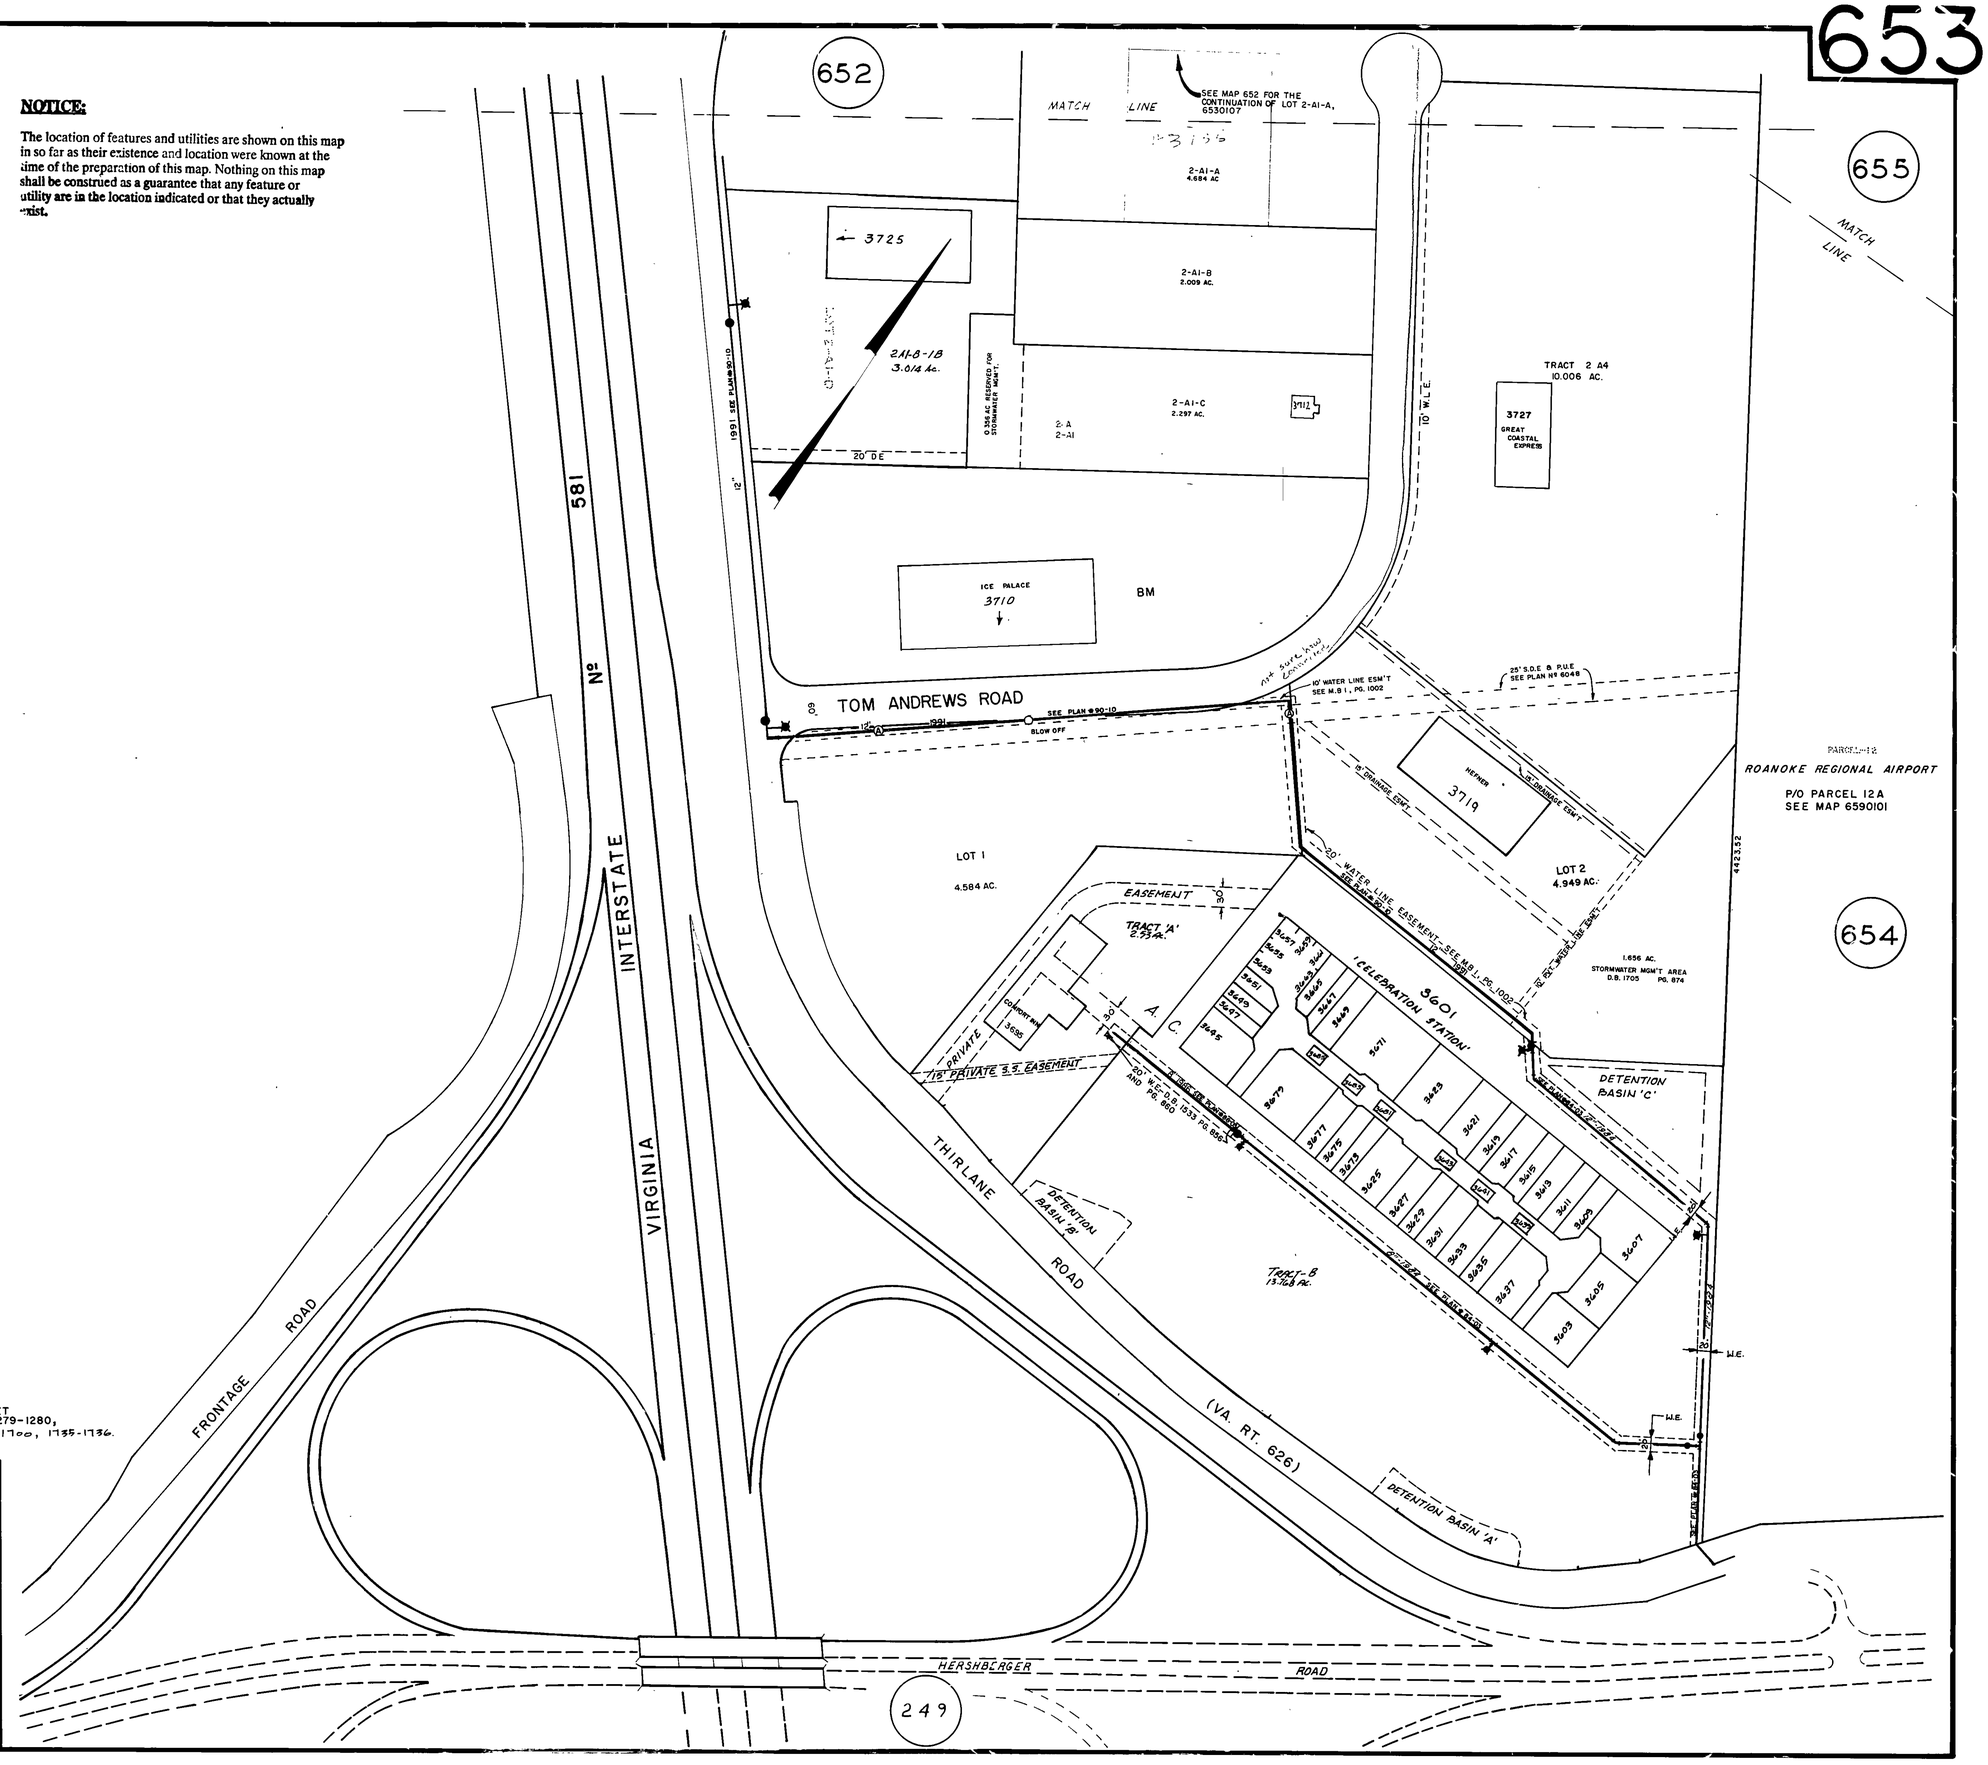

BM-MATILDA H. BRADSHAW, TRUSTEE, ET AL & MARGARET J. MORRIS ET ALS. M.B. I, PG. 878-879 & M.B. I, PG. 1279-1280, 1501-1502, PLAN NO. 6327, M.B.I, PG. 1527-1528, 1699-1700, 1735-1736.
A.C.-AREA CORPORATION - M.B. I PG. 385

WATER MAP

CITY OF ROANOKE, VA.

SHEET NO. 653

OFFICE OF THE CITY ENGINEER

DRAWN BY:	DATE:
FIELD WORK BY:	DATE:
RECORD WORK BY:	DATE:
CHECKED BY:	DATE:
SCALE: 1"=100'	REVISED:

CITY ENGINEER