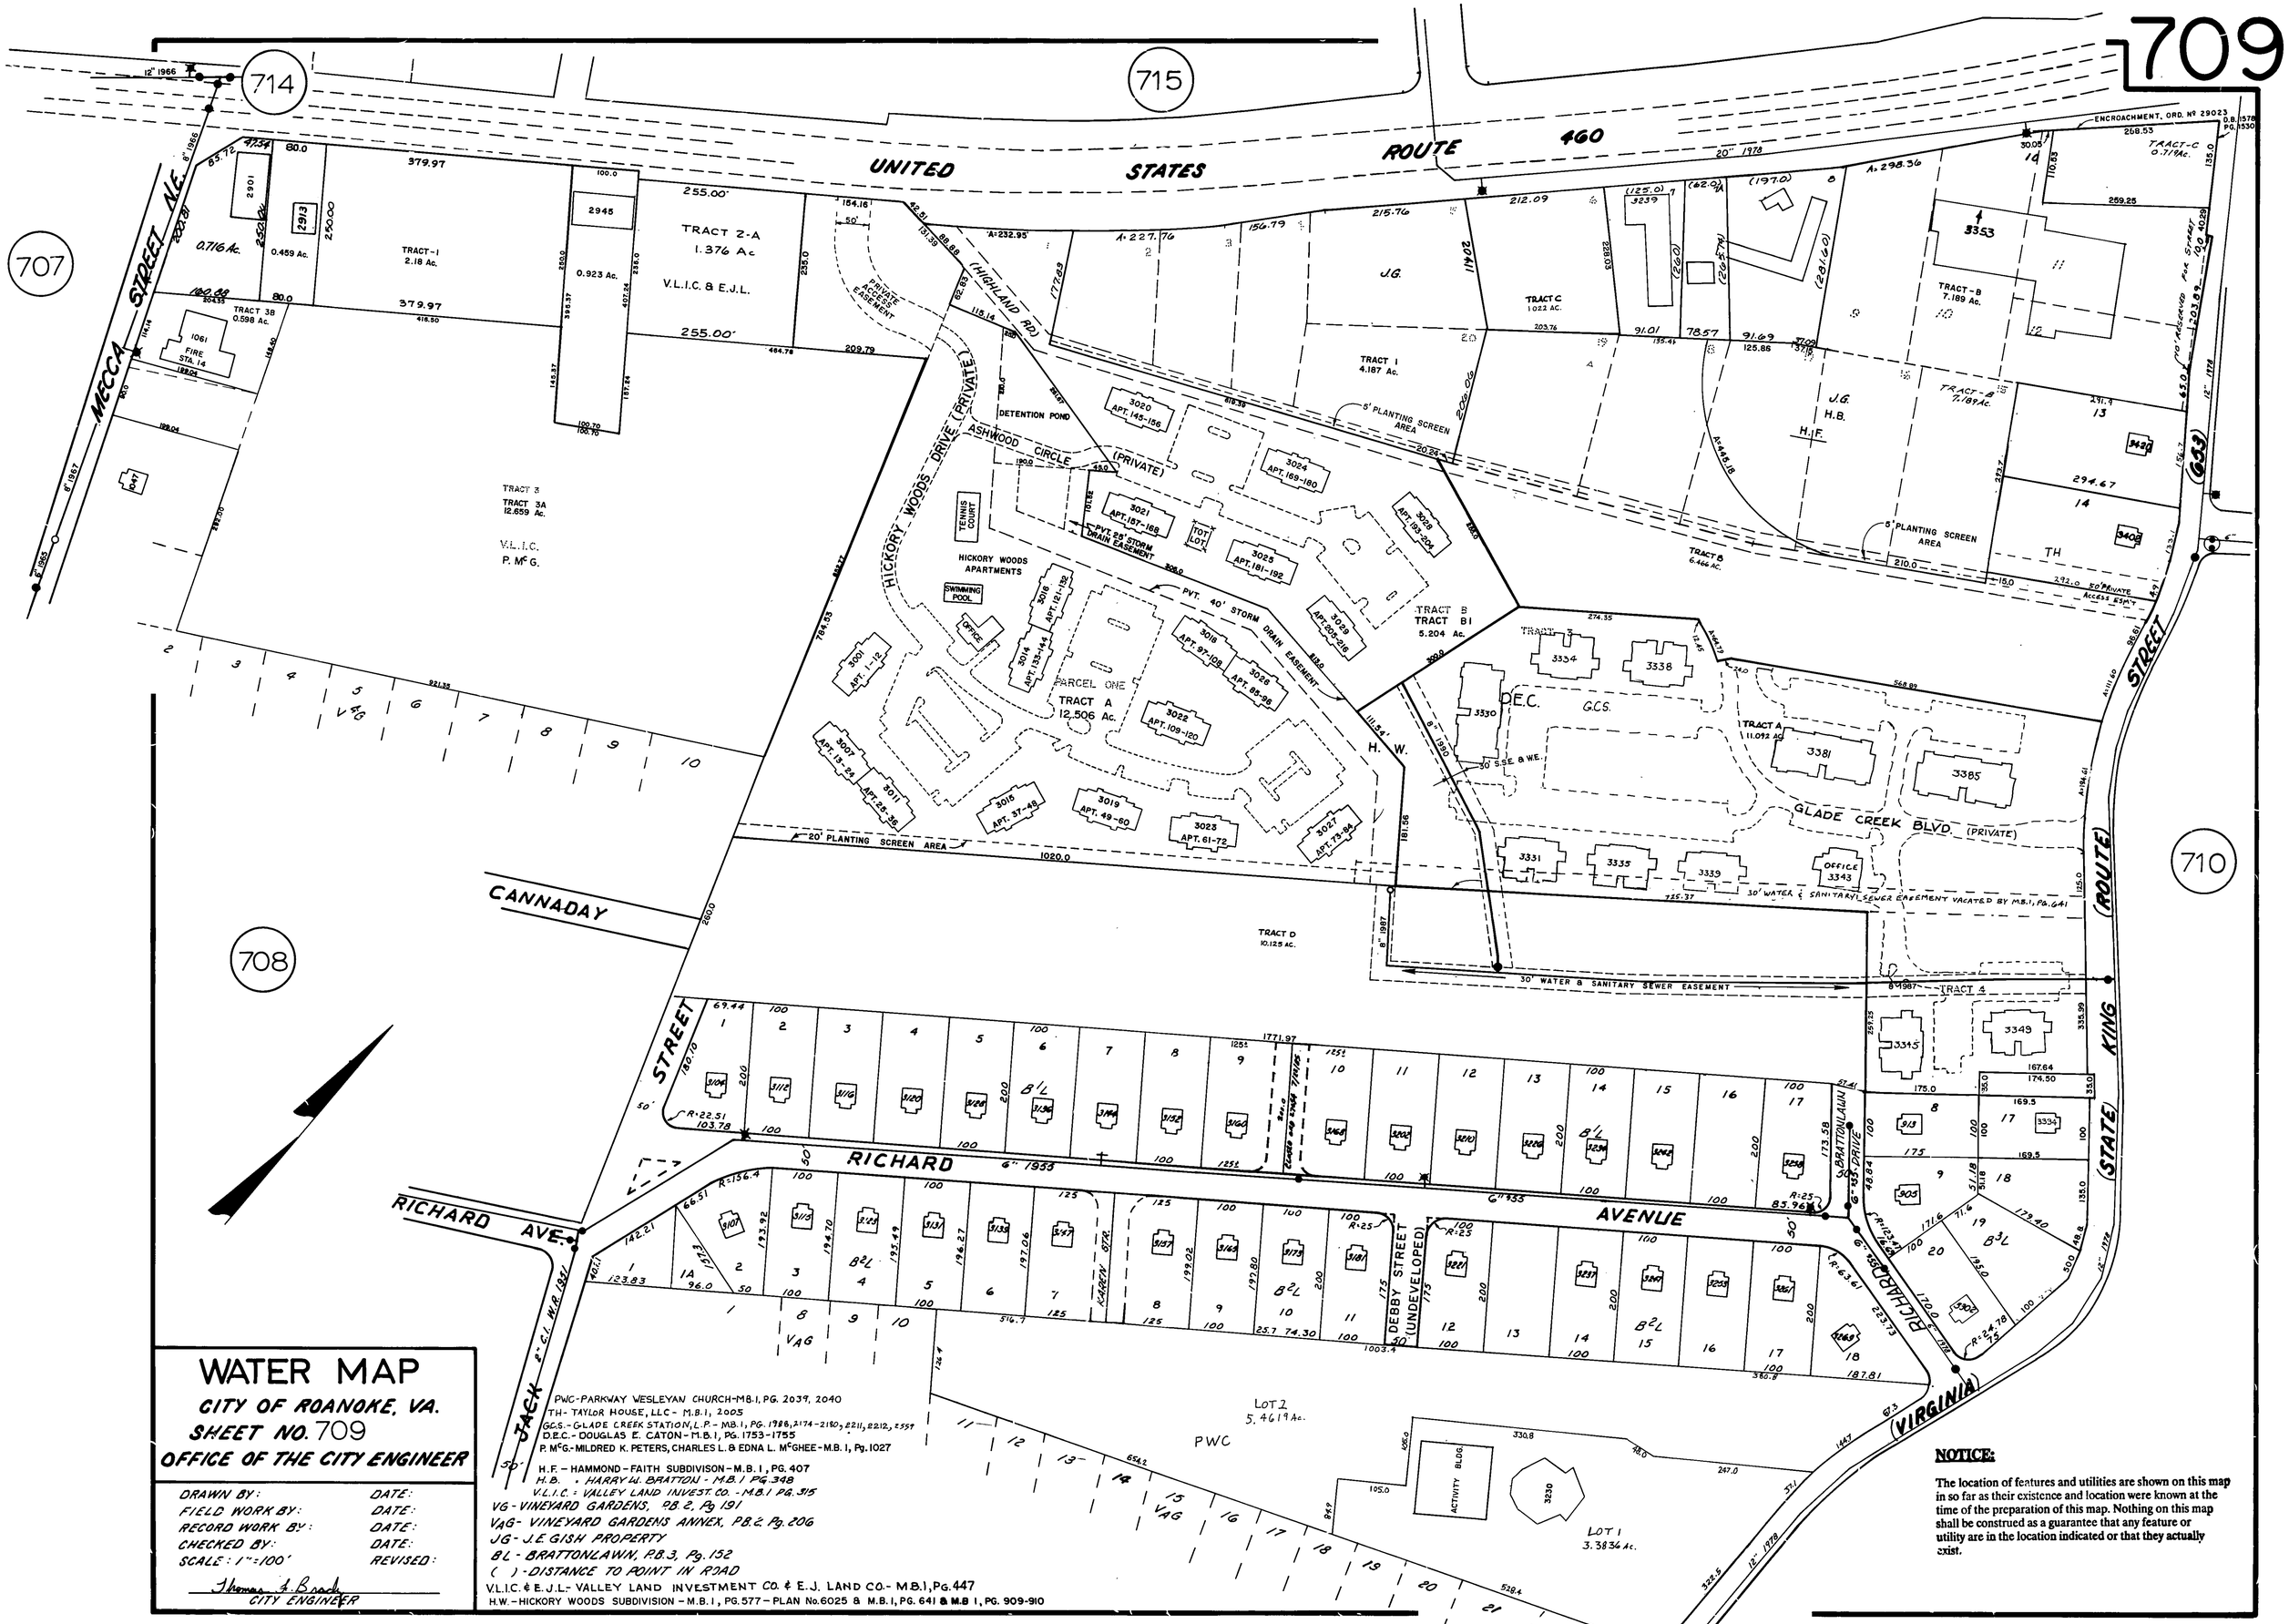

WATER MAP

CITY OF ROANOKE, VA.

SHEET NO. 709

OFFICE OF THE CITY ENGINEER

DRAWN BY:	DATE:
FIELD WORK BY:	DATE:
RECORD WORK BY:	DATE:
CHECKED BY:	DATE:
SCALE: 1"=100'	REVISED:

Thomas A. Brady
CITY ENGINEER

PWC-PARKWAY WESLEYAN CHURCH-M.B.1, PG. 2039, 2040
TH- TAYLOR HOUSE, LLC- M.B.1, 2005
GCS.-GLADE CREEK STATION, L.P.- MB.1, PG. 1986, 2174-2180, 2211, 2212, 2359
D.E.C.-DOUGLAS E. CATON-M.B.1, PG. 1753-1755
P. McG.-MILDRED K. PETERS, CHARLES L. & EDNA L. McGHEE-M.B.1, Pg. 1027
H.F. – HAMMOND-FAITH SUBDIVISON-M.B.1, PG. 407
H.B. - HARRY W. BRATTON - M.B.1 PG. 348
V.L.I.C. - VALLEY LAND INVEST. CO. - M.B.1 PG. 315
VG-VINEYARD GARDENS, P.B. 2, Pg 191
VAG- VINEYARD GARDENS ANNEX, P.B. 2, Pg. 206
JG- J.E GISH PROPERTY
BL - BRATTONLAWN, P.B. 3, Pg. 152
( ) - DISTANCE TO POINT IN ROAD
V.L.I.C. & E.J.L.- VALLEY LAND INVESTMENT CO. & E.J. LAND CO.- M.B.1, Pg. 447
H.W. – HICKORY WOODS SUBDIVISION – M.B.1, PG. 577 – PLAN No. 6025 & M.B.1, PG. 641 & M.B.1, PG. 909-910

NOTICE:

The location of features and utilities are shown on this map in so far as their existence and location were known at the time of the preparation of this map. Nothing on this map shall be construed as a guarantee that any feature or utility are in the location indicated or that they actually exist.

E-31