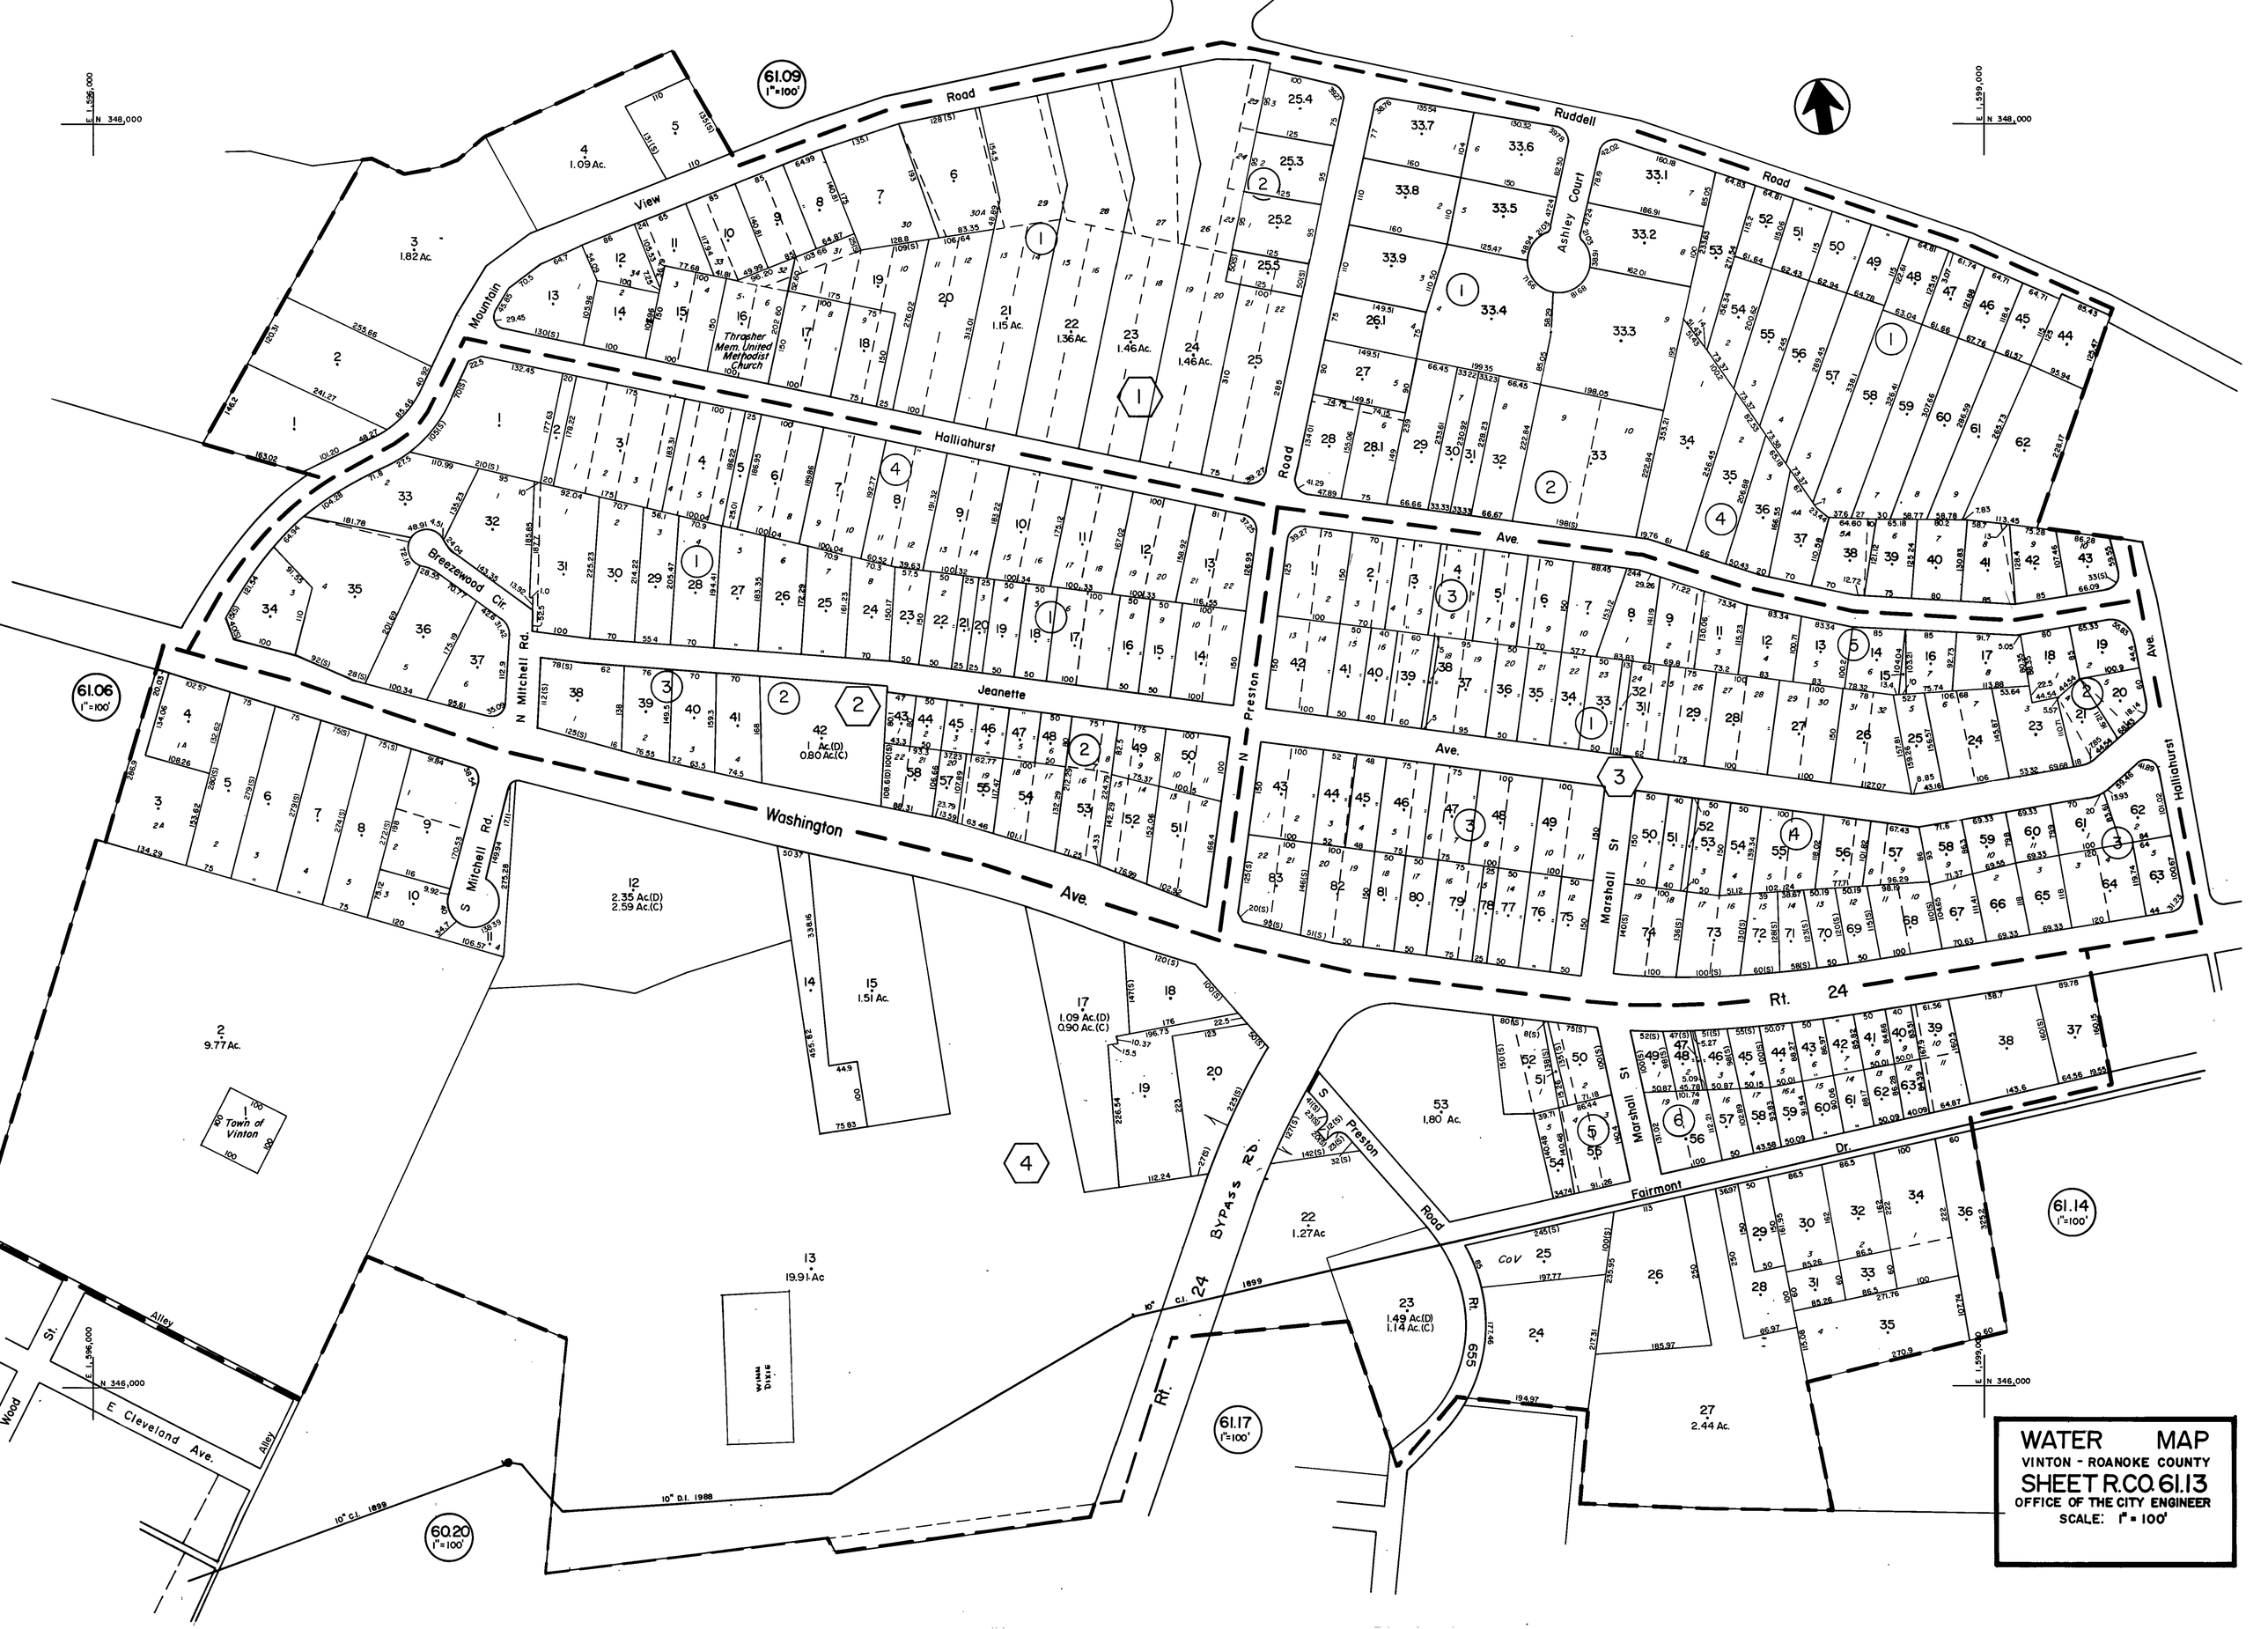
WATER MAP
VINTON - ROANOKE COUNTY
SHEET R.CO. 61.13
OFFICE OF THE CITY ENGINEER
SCALE: 1" = 100'
61.09 1"=100'
61.06 1"=100'
61.14 1"=100'
61.17 1"=100'
60.20 1"=100'
Mountain View Road
Ruddell Road
Ashley Court
Halliahurst
Jeanette
Breezewood Cir.
N Mitchell Rd.
S Mitchell Rd.
N Preston Ave.
Washington Ave.
Rt. 24
Marshall St
Halliahurst Ave.
Fairmont Dr.
Preston Road
Rt. 24 BYPASS RD.
Rt. 655
Thrasher Mem. United Methodist Church
Town of Vinton
WATER DISTS
CoV
E Cleveland Ave.
Alley
Wood St.
10" C.I. 1899
10" D.I. 1988
E 1,536,000 N 348,000
E 1,539,000 N 348,000
E 1,596,000 N 346,000
E 1,599,000 N 346,000