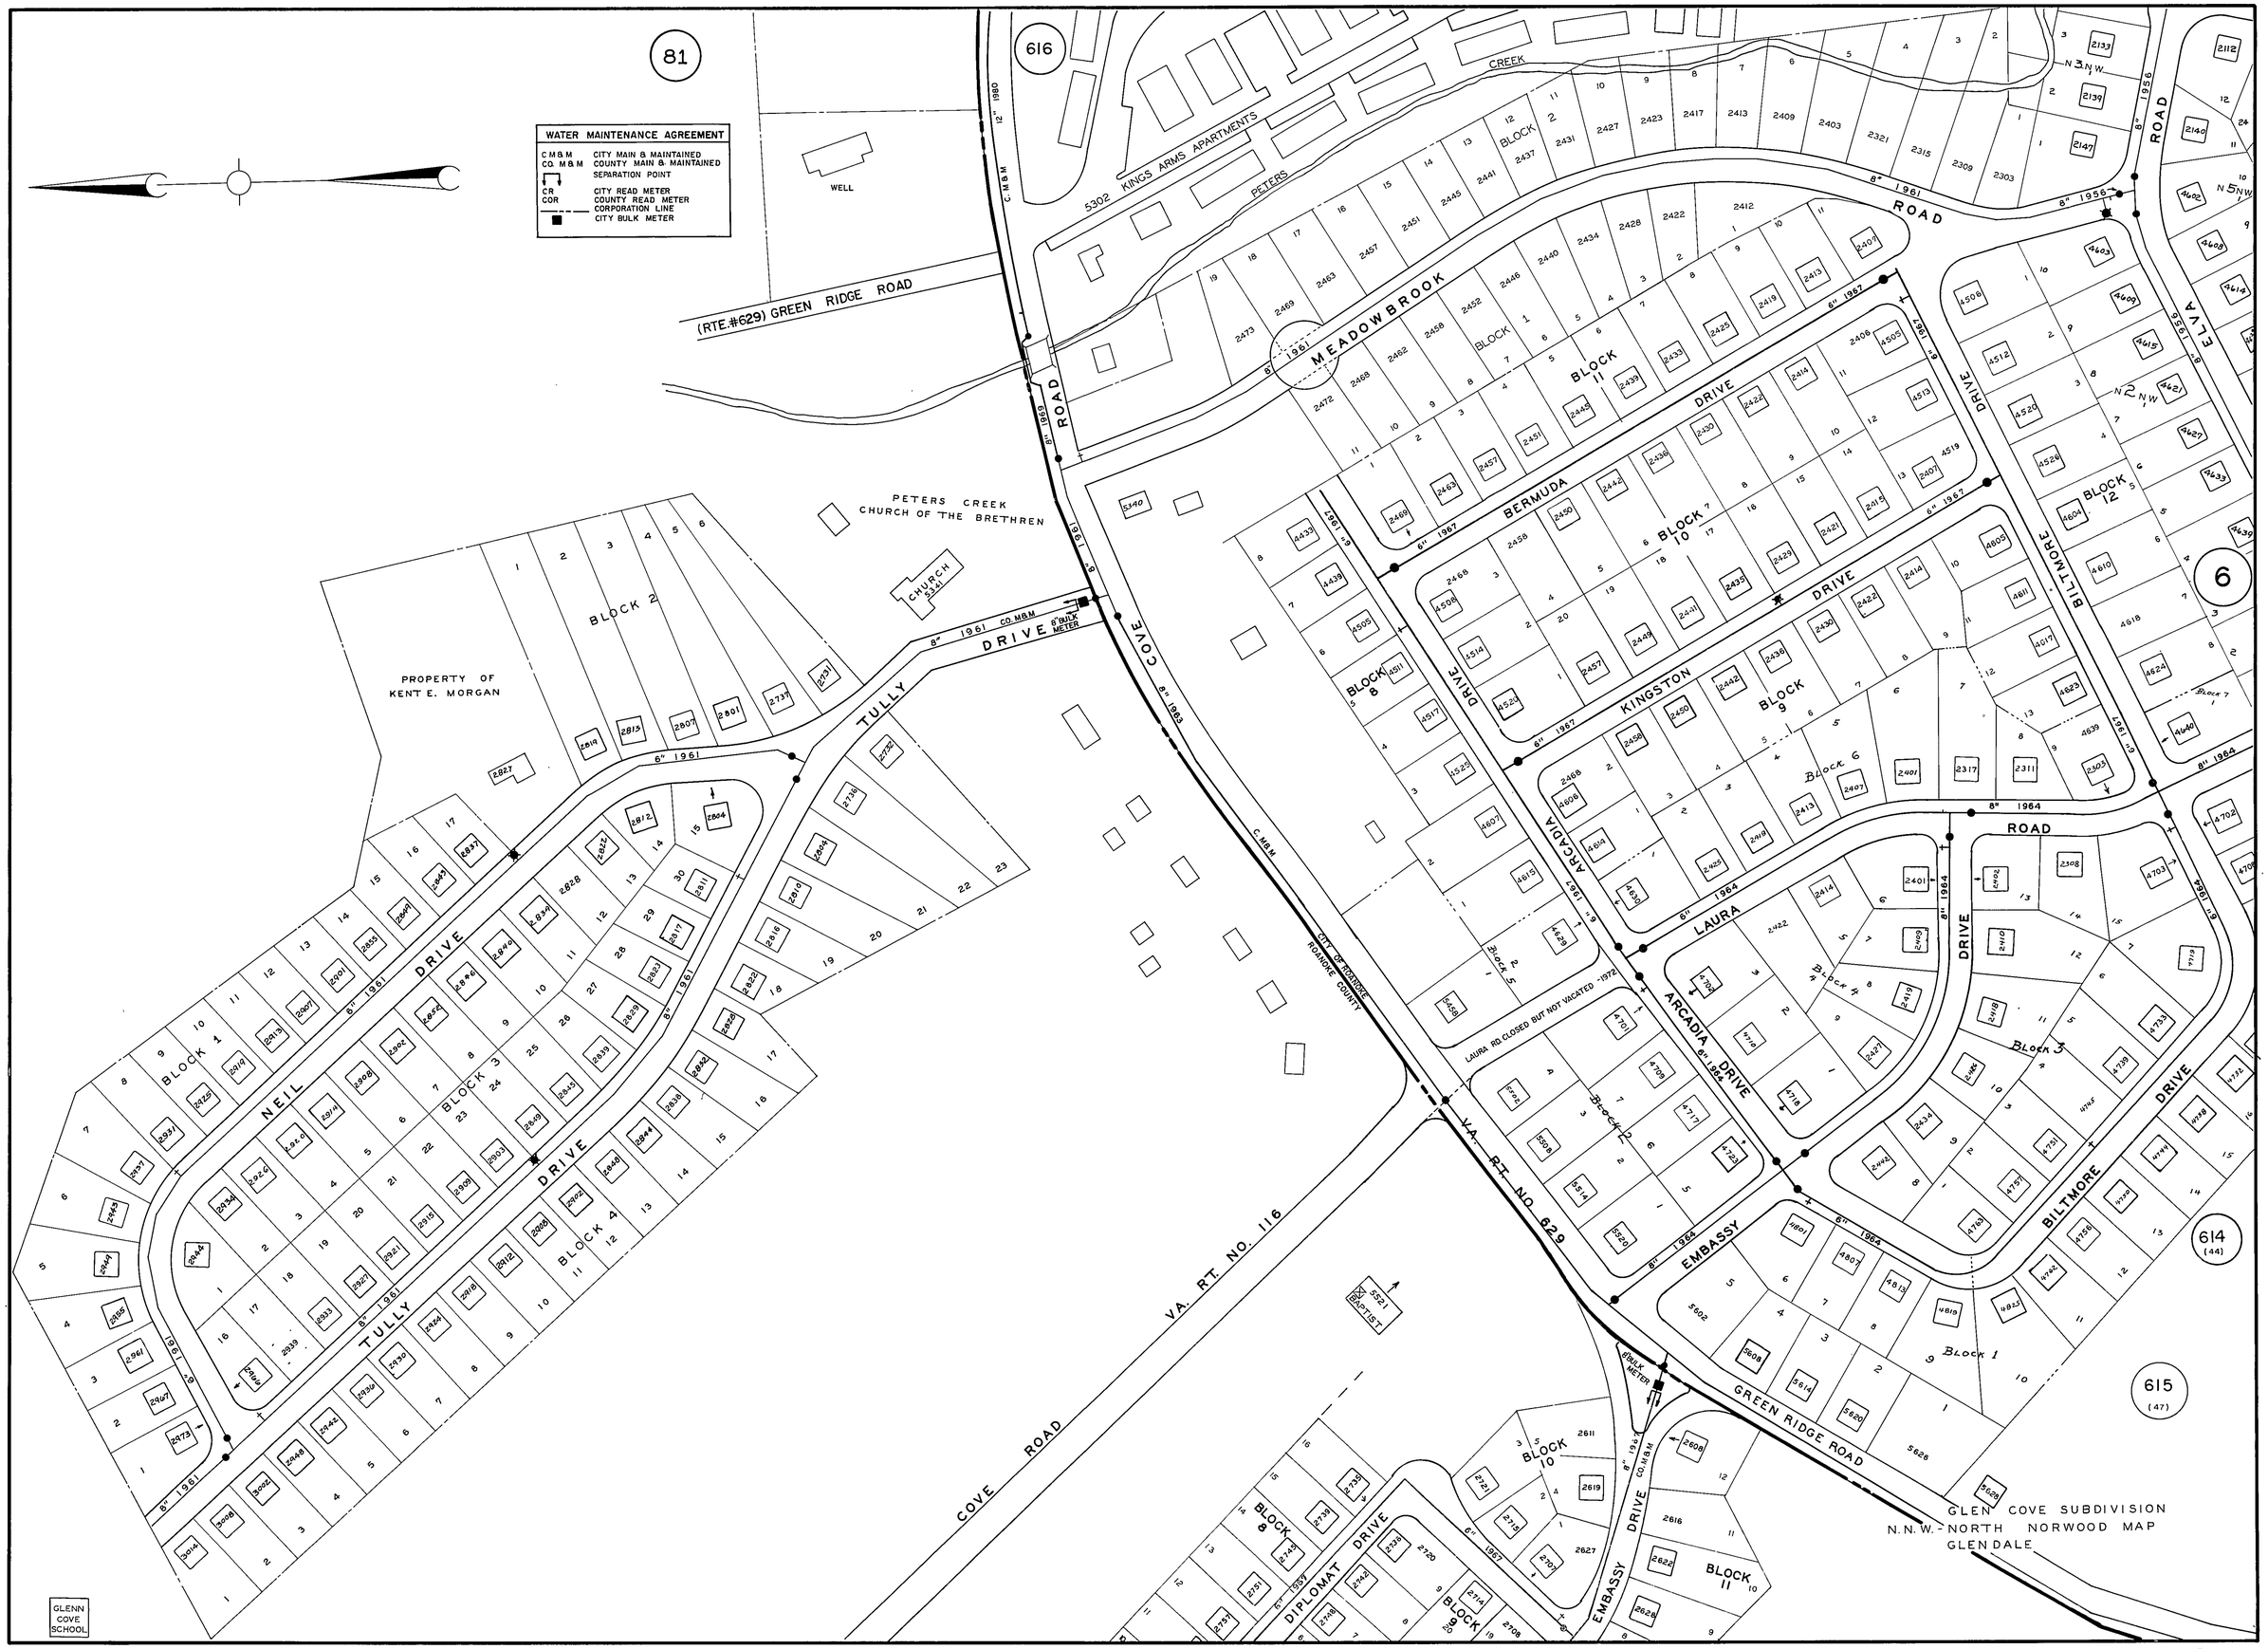
WATER MAINTENANCE AGREEMENT
C M & M CITY MAIN & MAINTAINED
CO. M & M COUNTY MAIN & MAINTAINED
SEPARATION POINT
CR CITY READ METER
COR COUNTY READ METER
CORPORATION LINE
CITY BULK METER
81
616
WELL
(RTE.#629) GREEN RIDGE ROAD
PETERS CREEK
CHURCH OF THE BRETHREN
CHURCH
PROPERTY OF KENT E. MORGAN
5302 KINGS ARMS APARTMENTS
PETERS CREEK
MEADOWBROOK ROAD
BLOCK 1
BLOCK 2
BLOCK 3
BLOCK 4
BLOCK 5
BLOCK 6
BLOCK 7
BLOCK 8
BLOCK 9
BLOCK 10
BLOCK 11
BLOCK 12
BERMUDA DRIVE
KINGSTON DRIVE
ARCADIA DRIVE
LAURA ROAD
EMBASSY DRIVE
BILTMORE DRIVE
TULLY DRIVE
NEIL DRIVE
COVE ROAD
VA. RT. NO. 116
VA. RT. NO. 629
GREEN RIDGE ROAD
LAURA RD. CLOSED BUT NOT VACATED 1972
CITY OF ROANOKE
ROANOKE COUNTY
C.M&M.
CO.M&M.
BULK METER
DIPLOMAT DRIVE
BAPTIST
GLENN COVE SCHOOL
614 (44)
615 (47)
GLEN COVE SUBDIVISION
N.N.W. - NORTH NORWOOD MAP
GLENDALE