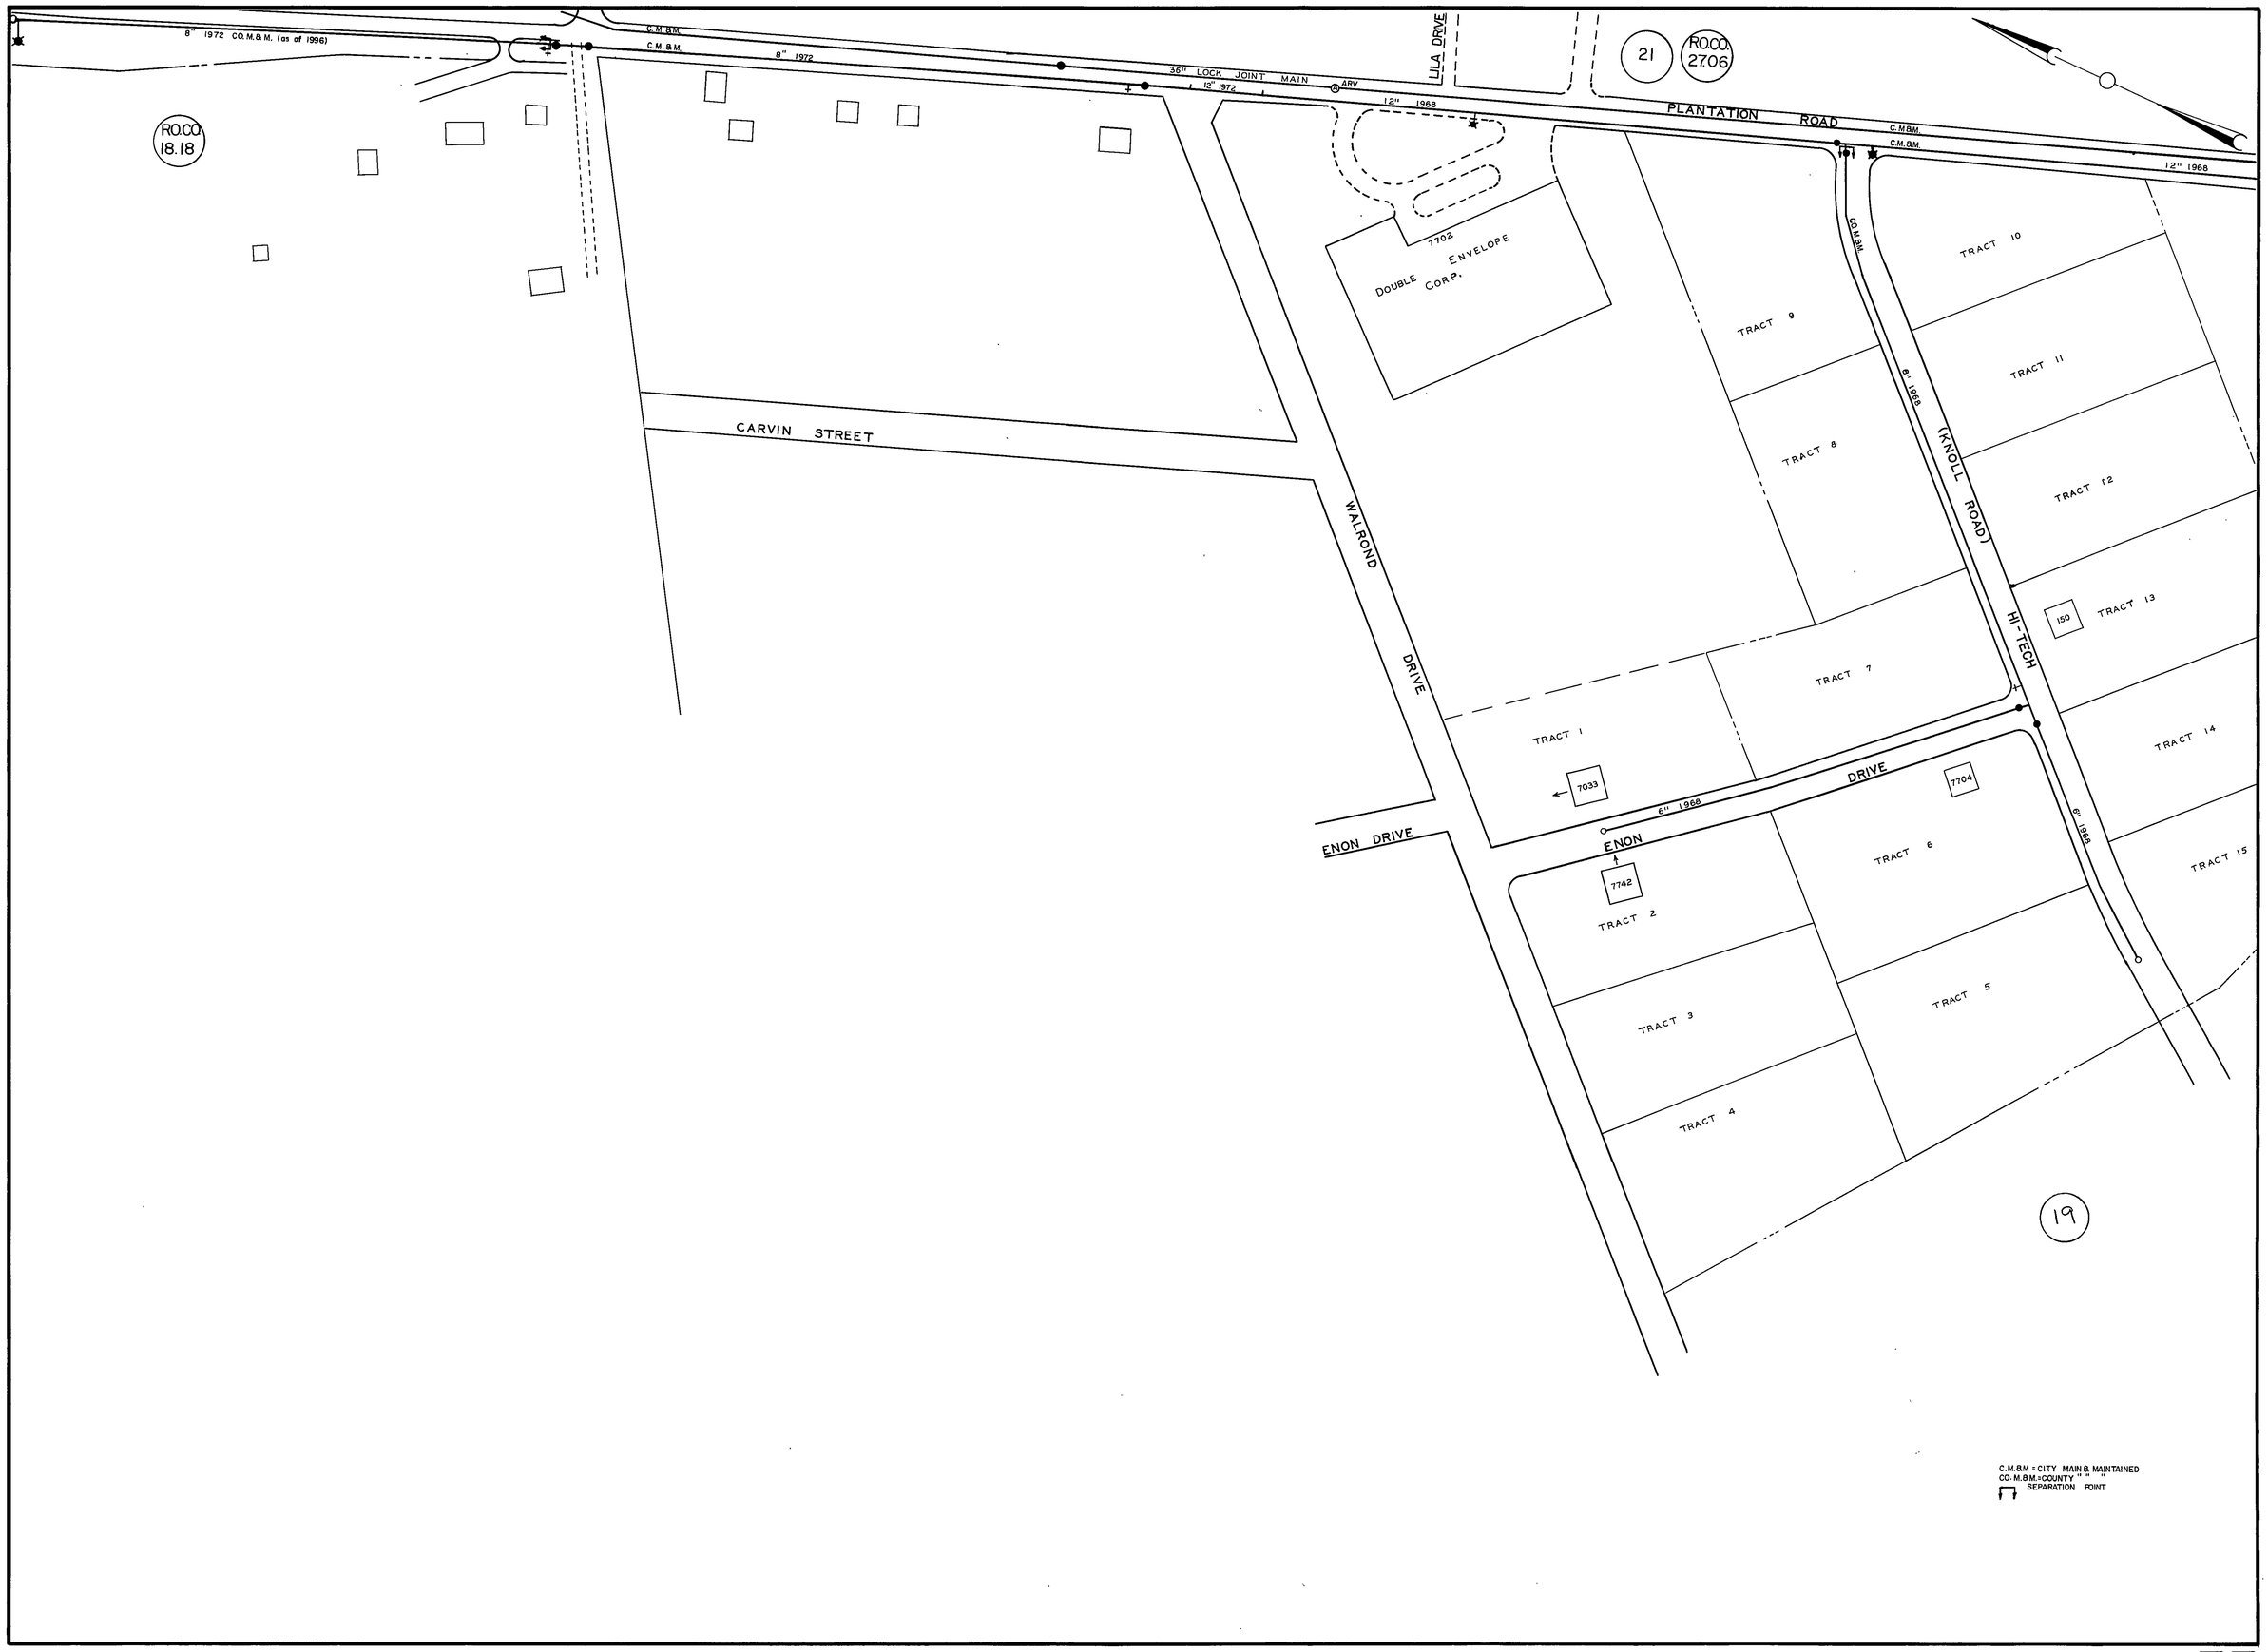
8" 1972 CO.M.&M. (as of 1996)
C.M.&M.
C.M.&M.
8" 1972
36" LOCK JOINT MAIN
12" 1972
ARV
12" 1968
LILA DRIVE
21
RO.CO. 2706
PLANTATION ROAD
C.M.&M.
C.M.&M.
12" 1968
RO.CO 18.18
7702
DOUBLE ENVELOPE CORP.
CO.M.&M.
TRACT 10
TRACT 9
TRACT 11
6" 1968
TRACT 8
(KNOLL ROAD)
TRACT 12
CARVIN STREET
WALROND DRIVE
HI-TECH
150
TRACT 13
TRACT 7
TRACT 14
TRACT 1
7033
7704
6" 1968
DRIVE
ENON DRIVE
ENON
6" 1968
TRACT 6
TRACT 15
7742
TRACT 2
TRACT 5
TRACT 3
TRACT 4
19
C.M.&M = CITY MAIN & MAINTAINED
CO.M.&M.=COUNTY " " "
SEPARATION POINT