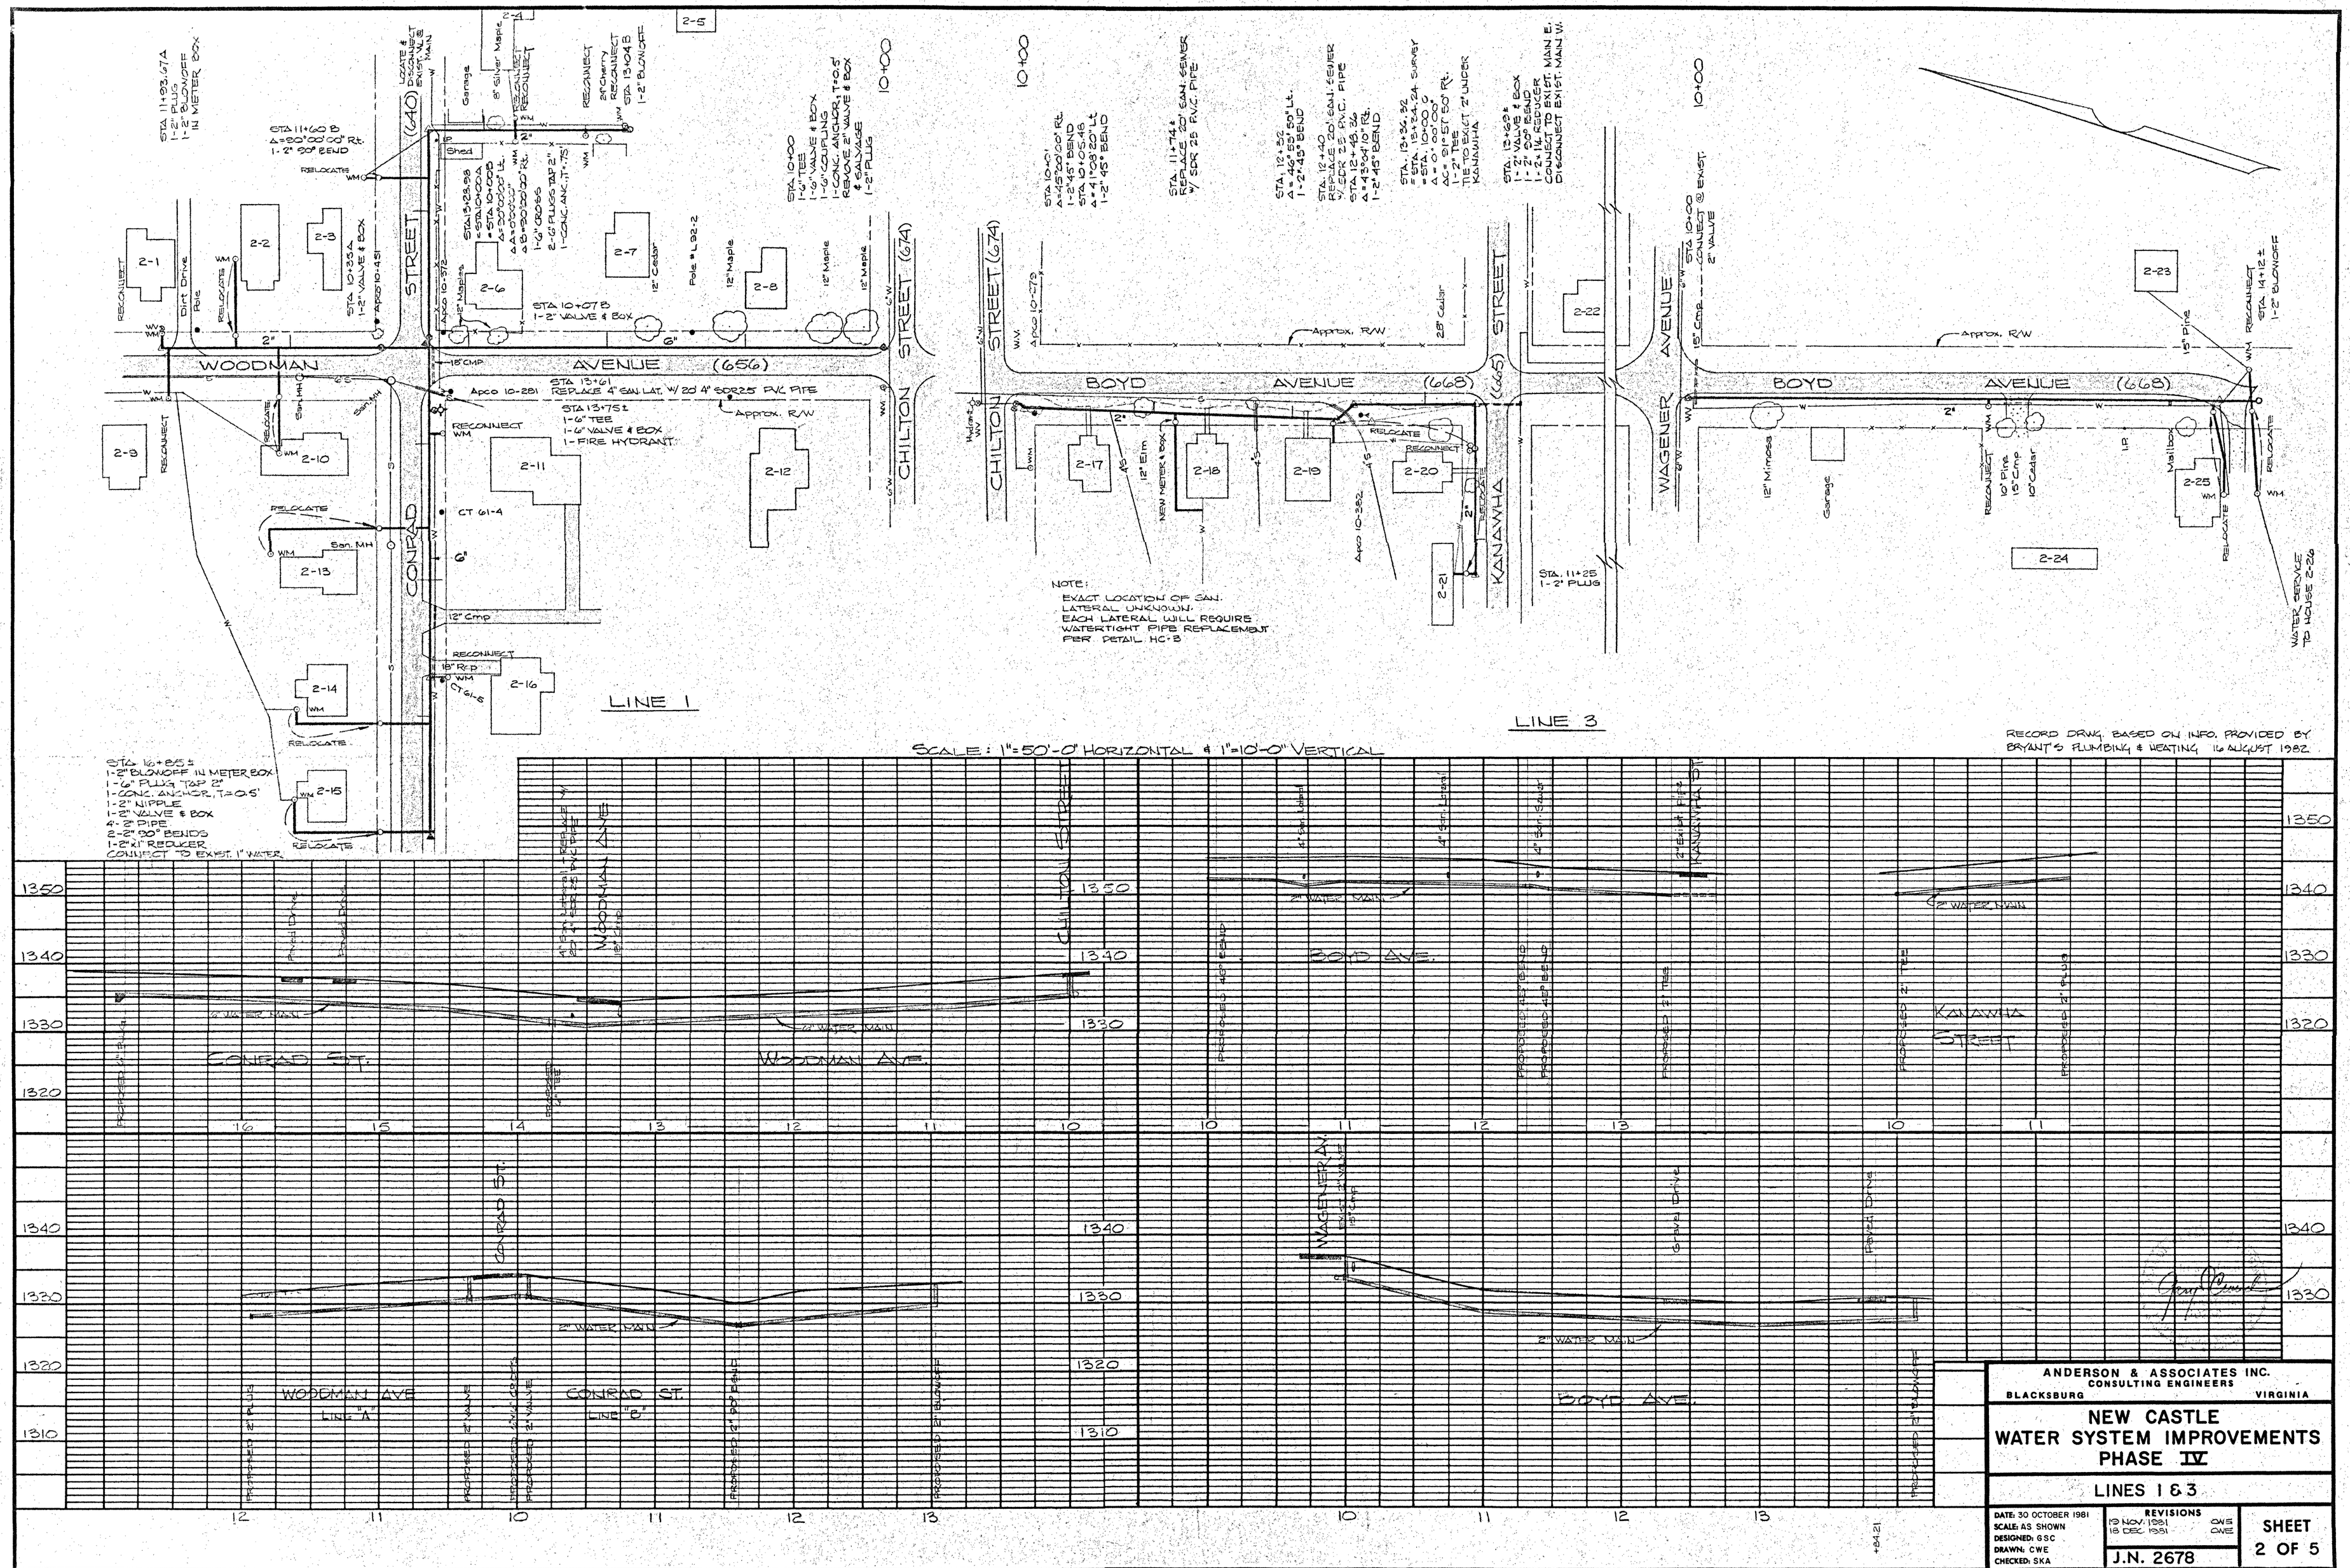

ANDERSON & ASSOCIATES INC.
CONSULTING ENGINEERS
BLACKSBURG VIRGINIA

NEW CASTLE WATER SYSTEM IMPROVEMENTS PHASE IV

LINES 1 & 3

DATE: 30 OCTOBER 1981
SCALE: AS SHOWN
DESIGNED: GSC
DRAWN: CWE
CHECKED: SKA

REVISIONS
19 NOV. 1981 CWS
18 DEC. 1981 CWE

J.N. 2678

SHEET 2 OF 5