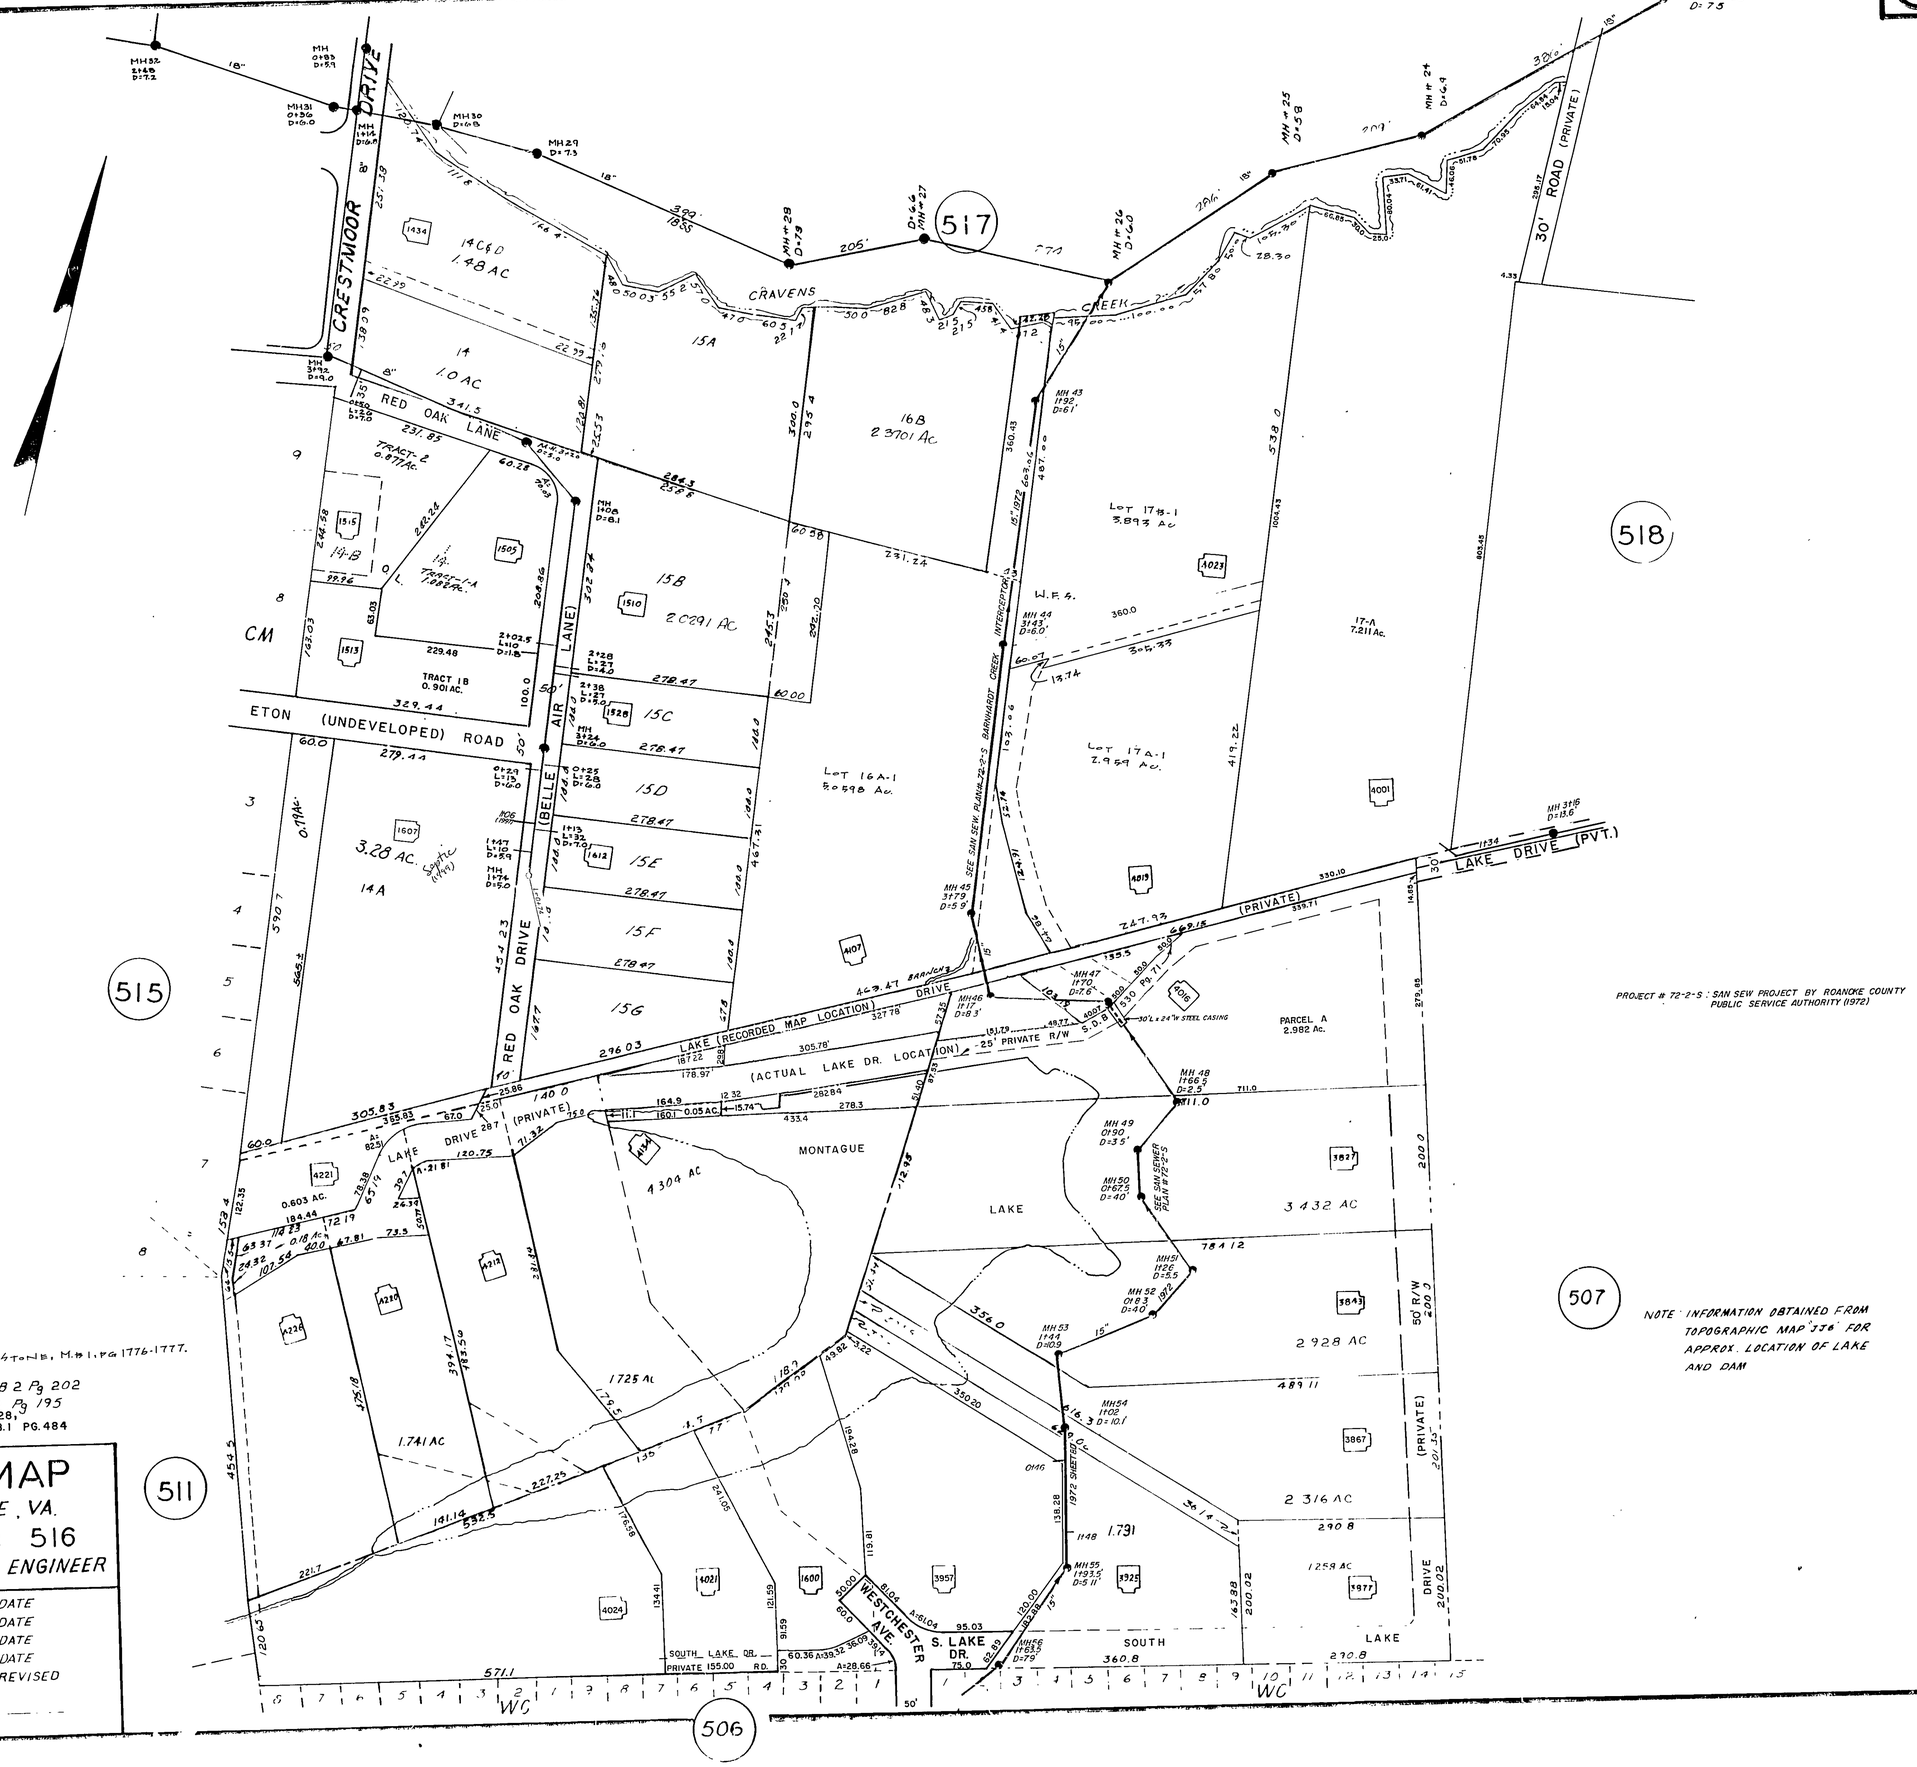

SEWER MAP

CITY OF ROANOKE, VA.

SHEET NO. 516

OFFICE OF THE CITY ENGINEER

DRAWN BY:	DATE
FIELD WORK BY	DATE
RECORD WORK BY:	DATE
CHECKED BY:	DATE
SCALE 1:100'	REVISED

CITY ENGINEER