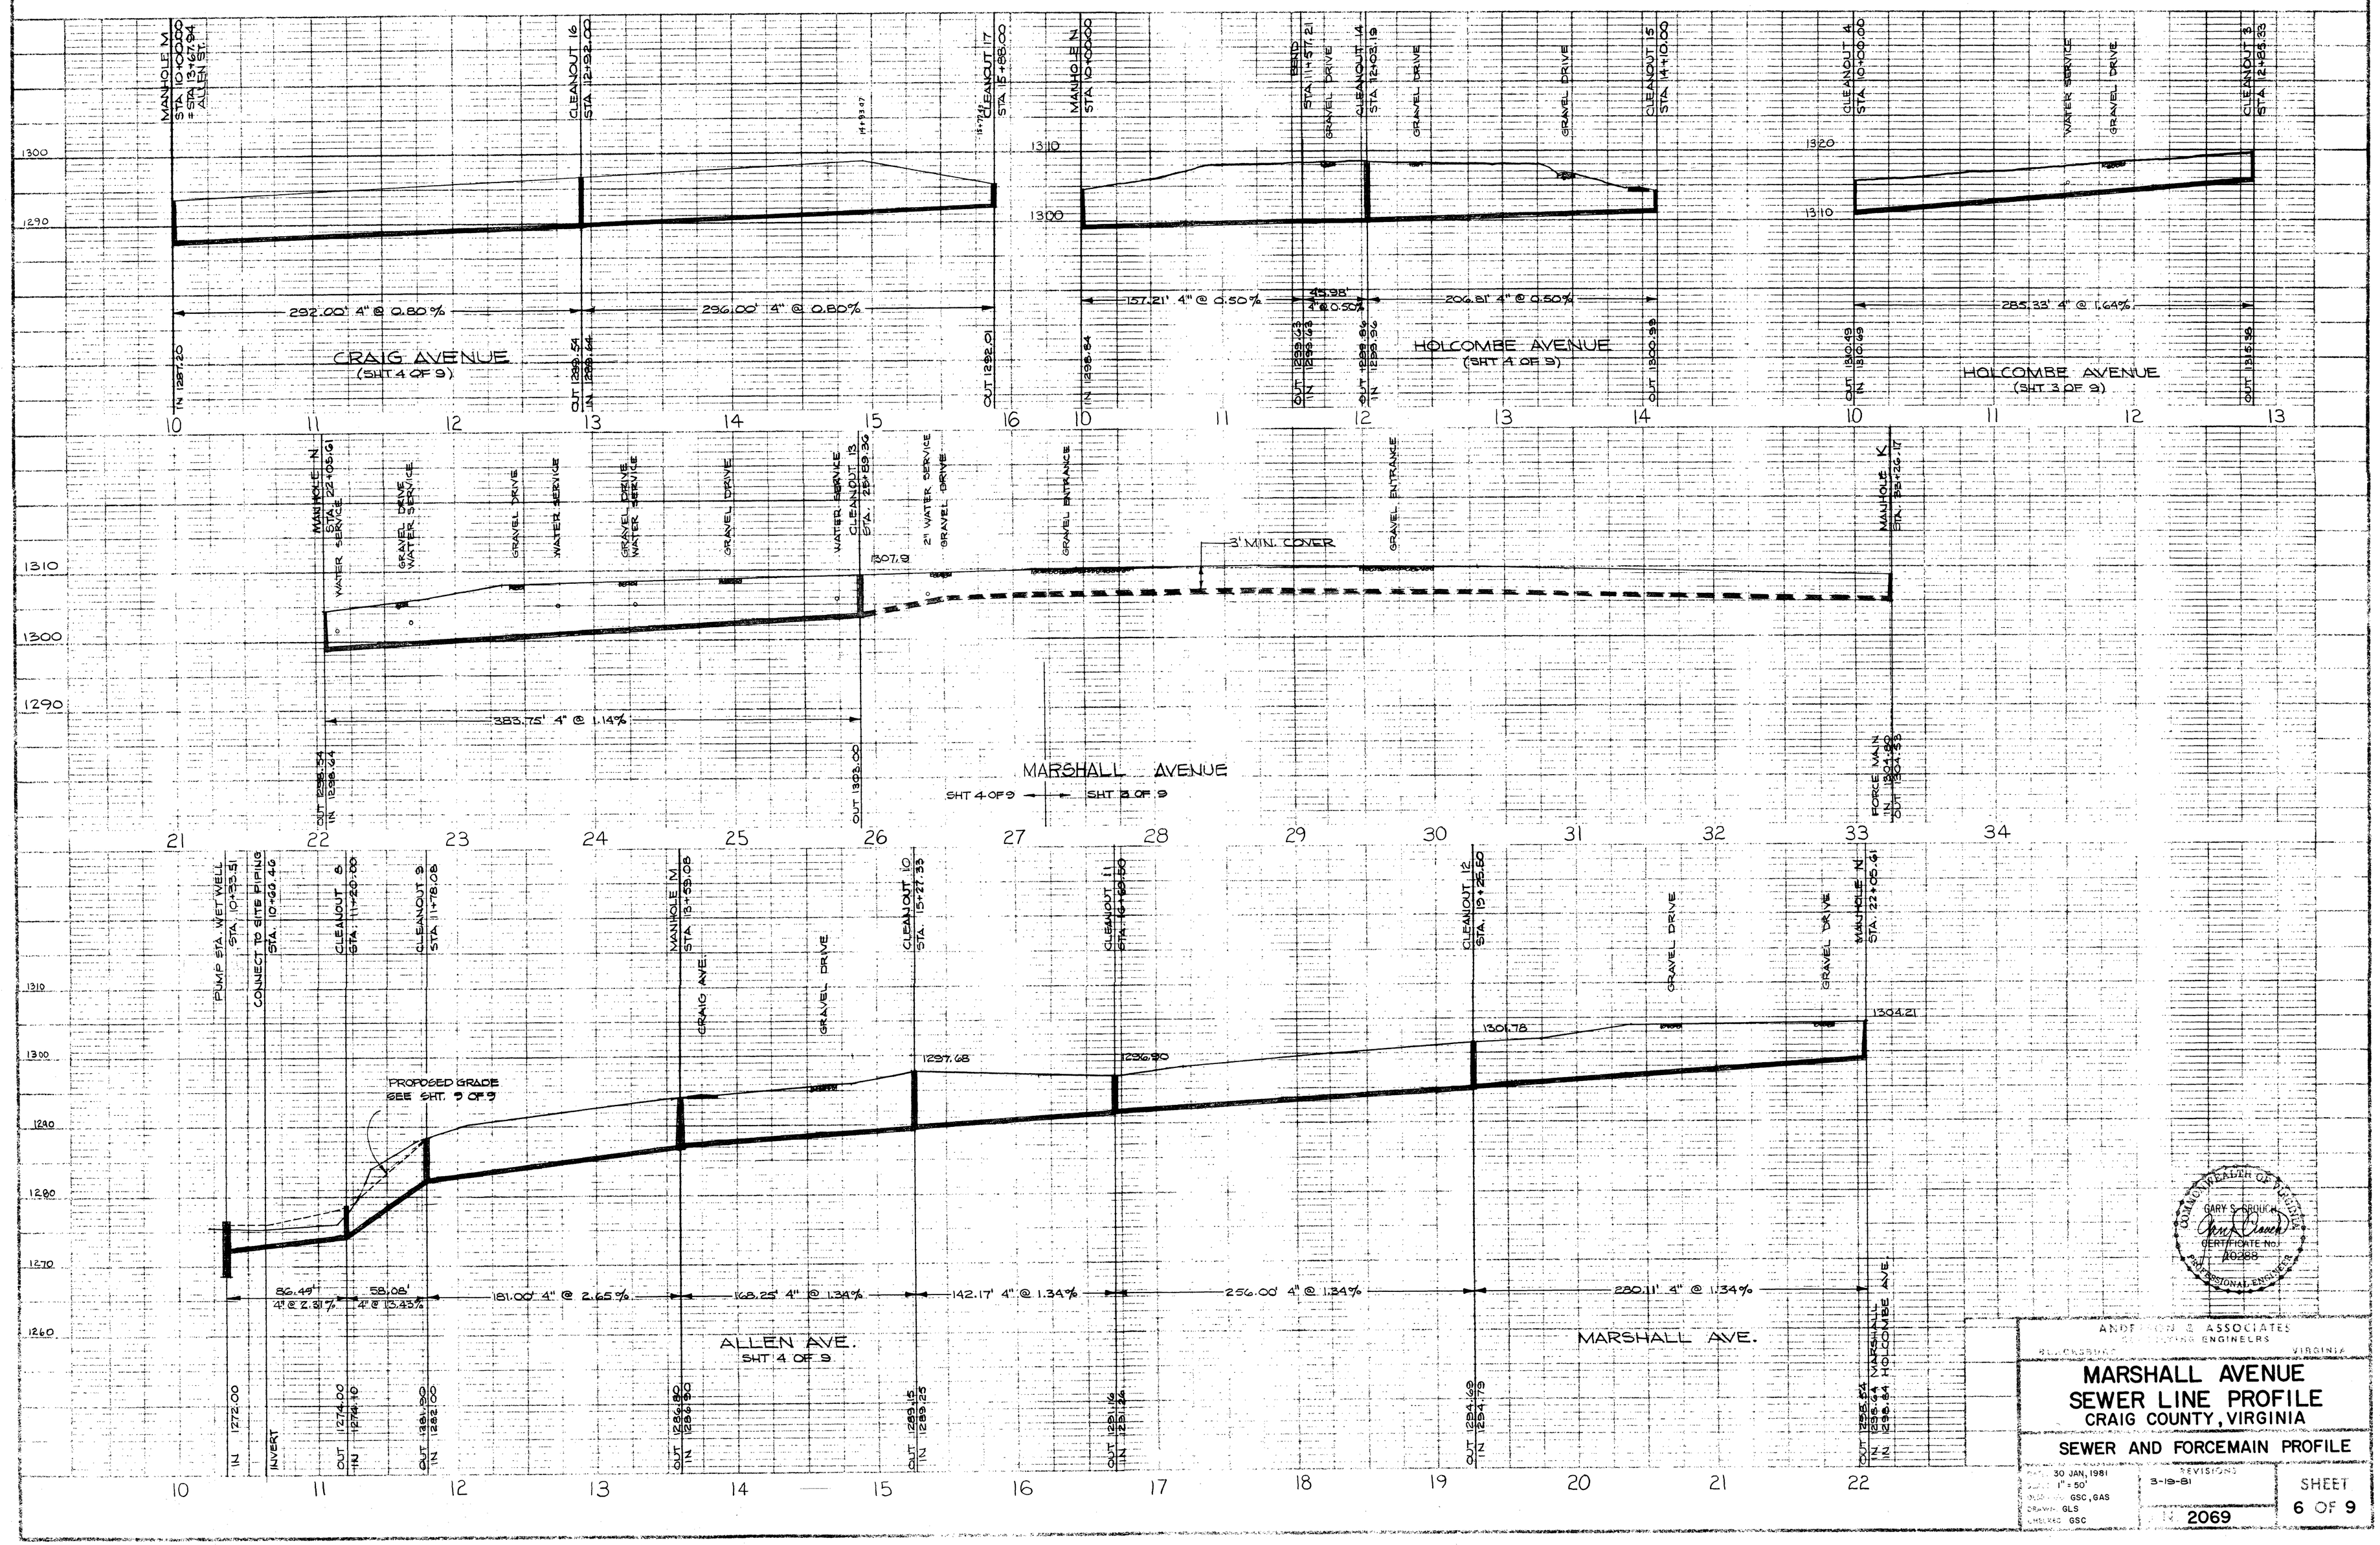
MANHOLE M
STA. 10+00.00
= STA. 13+67.94
ALLEN ST.
CLEANOUT 16
STA. 12+92.00
CLEANOUT 17
STA. 15+88.00
292.00' 4" @ 0.80%
296.00' 14" @ 0.80%
CRAIG AVENUE
(SHT 4 OF 9)
IN 1287.20
OUT 1289.51
IN 1289.44
OUT 1292.01
MANHOLE N
STA. 10+00.00
BEGIN
STA. 11+57.21
GRAVEL DRIVE
CLEANOUT 14
STA. 12+03.19
GRAVEL DRIVE
GRAVEL DRIVE
CLEANOUT 15
STA. 14+10.00
157.21' 4" @ 0.50%
45.98'
4" @ 0.50%
206.81' 4" @ 0.50%
HOLCOMBE AVENUE
(SHT 4 OF 9)
OUT 1293.43
IN 1293.43
OUT 1297.86
IN 1297.96
OUT 1300.93
CLEANOUT 4
STA. 10+00.00
WATER SERVICE
GRAVEL DRIVE
CLEANOUT 3
STA. 12+85.33
285.33' 4" @ 1.64%
OUT 1310.49
IN 1310.49
OUT 1315.96
HOLCOMBE AVENUE
(SHT 3 OF 9)
MANHOLE N
STA. 22+05.61
WATER SERVICE
GRAVEL DRIVE
WATER SERVICE
GRAVEL DRIVE
WATER SERVICE
GRAVEL DRIVE
WATER SERVICE
CLEANOUT 13
STA. 25+59.36
2" WATER SERVICE
GRAVEL DRIVE
GRAVEL ENTRANCE
3' MIN. COVER
GRAVEL ENTRANCE
MANHOLE K
STA. 33+26.17
1307.8
383.75' 4" @ 1.14%
OUT 1298.54
IN 1298.44
OUT 1303.00
MARSHALL AVENUE
SHT 4 OF 9 ← → SHT 3 OF 9
FORCE MAIN
OUT 1304.33
PUMP STA. WET WELL
STA. 01+23.51
CONNECT TO SITE PIPING
STA. 10+93.46
CLEANOUT 8
STA. 11+29.00
CLEANOUT 9
STA. 11+78.08
MANHOLE M
STA. 13+53.08
CRAIG AVE
GRAVEL DRIVE
CLEANOUT 10
STA. 15+27.33
CLEANOUT 11
STA. 16+23.50
CLEANOUT 12
STA. 19+26.50
GRAVEL DRIVE
GRAVEL DRIVE
MANHOLE N
STA. 22+05.61
PROPOSED GRADE
SEE SHT. 7 OF 9
1297.68
1296.90
1301.78
1304.21
86.49'
4" @ 2.21%
58.08'
4" @ 13.45%
181.00' 4" @ 2.65%
168.25' 4" @ 1.34%
142.17' 4" @ 1.34%
256.00' 4" @ 1.34%
280.11' 4" @ 1.34%
ALLEN AVE.
SHT 4 OF 9
MARSHALL AVE.
IN 1272.00
INVERT
OUT 1274.00
IN 1274.10
OUT 1281.90
IN 1282.00
OUT 1286.80
IN 1286.90
OUT 1289.15
IN 1289.25
OUT 1290.16
IN 1290.26
OUT 1294.69
IN 1294.79
OUT 1295.54
IN 1295.44 MARSHALL
IN 1295.44 HOLCOMBE AVE.
GARY S. BRUICH
CERTIFICATE NO. 10288
PROFESSIONAL ENGINEER
COMMONWEALTH OF VIRGINIA
ANDERSON & ASSOCIATES
BLACKSBURG, VIRGINIA
MARSHALL AVENUE
SEWER LINE PROFILE
CRAIG COUNTY, VIRGINIA
SEWER AND FORCEMAIN PROFILE
DATE 30 JAN. 1981
SCALE 1" = 50'
DESIGNED GSC, GAS
DRAWN GLS
CHECKED GSC
REVISIONS
3-19-81
JOB NO. 2069
SHEET
6 OF 9