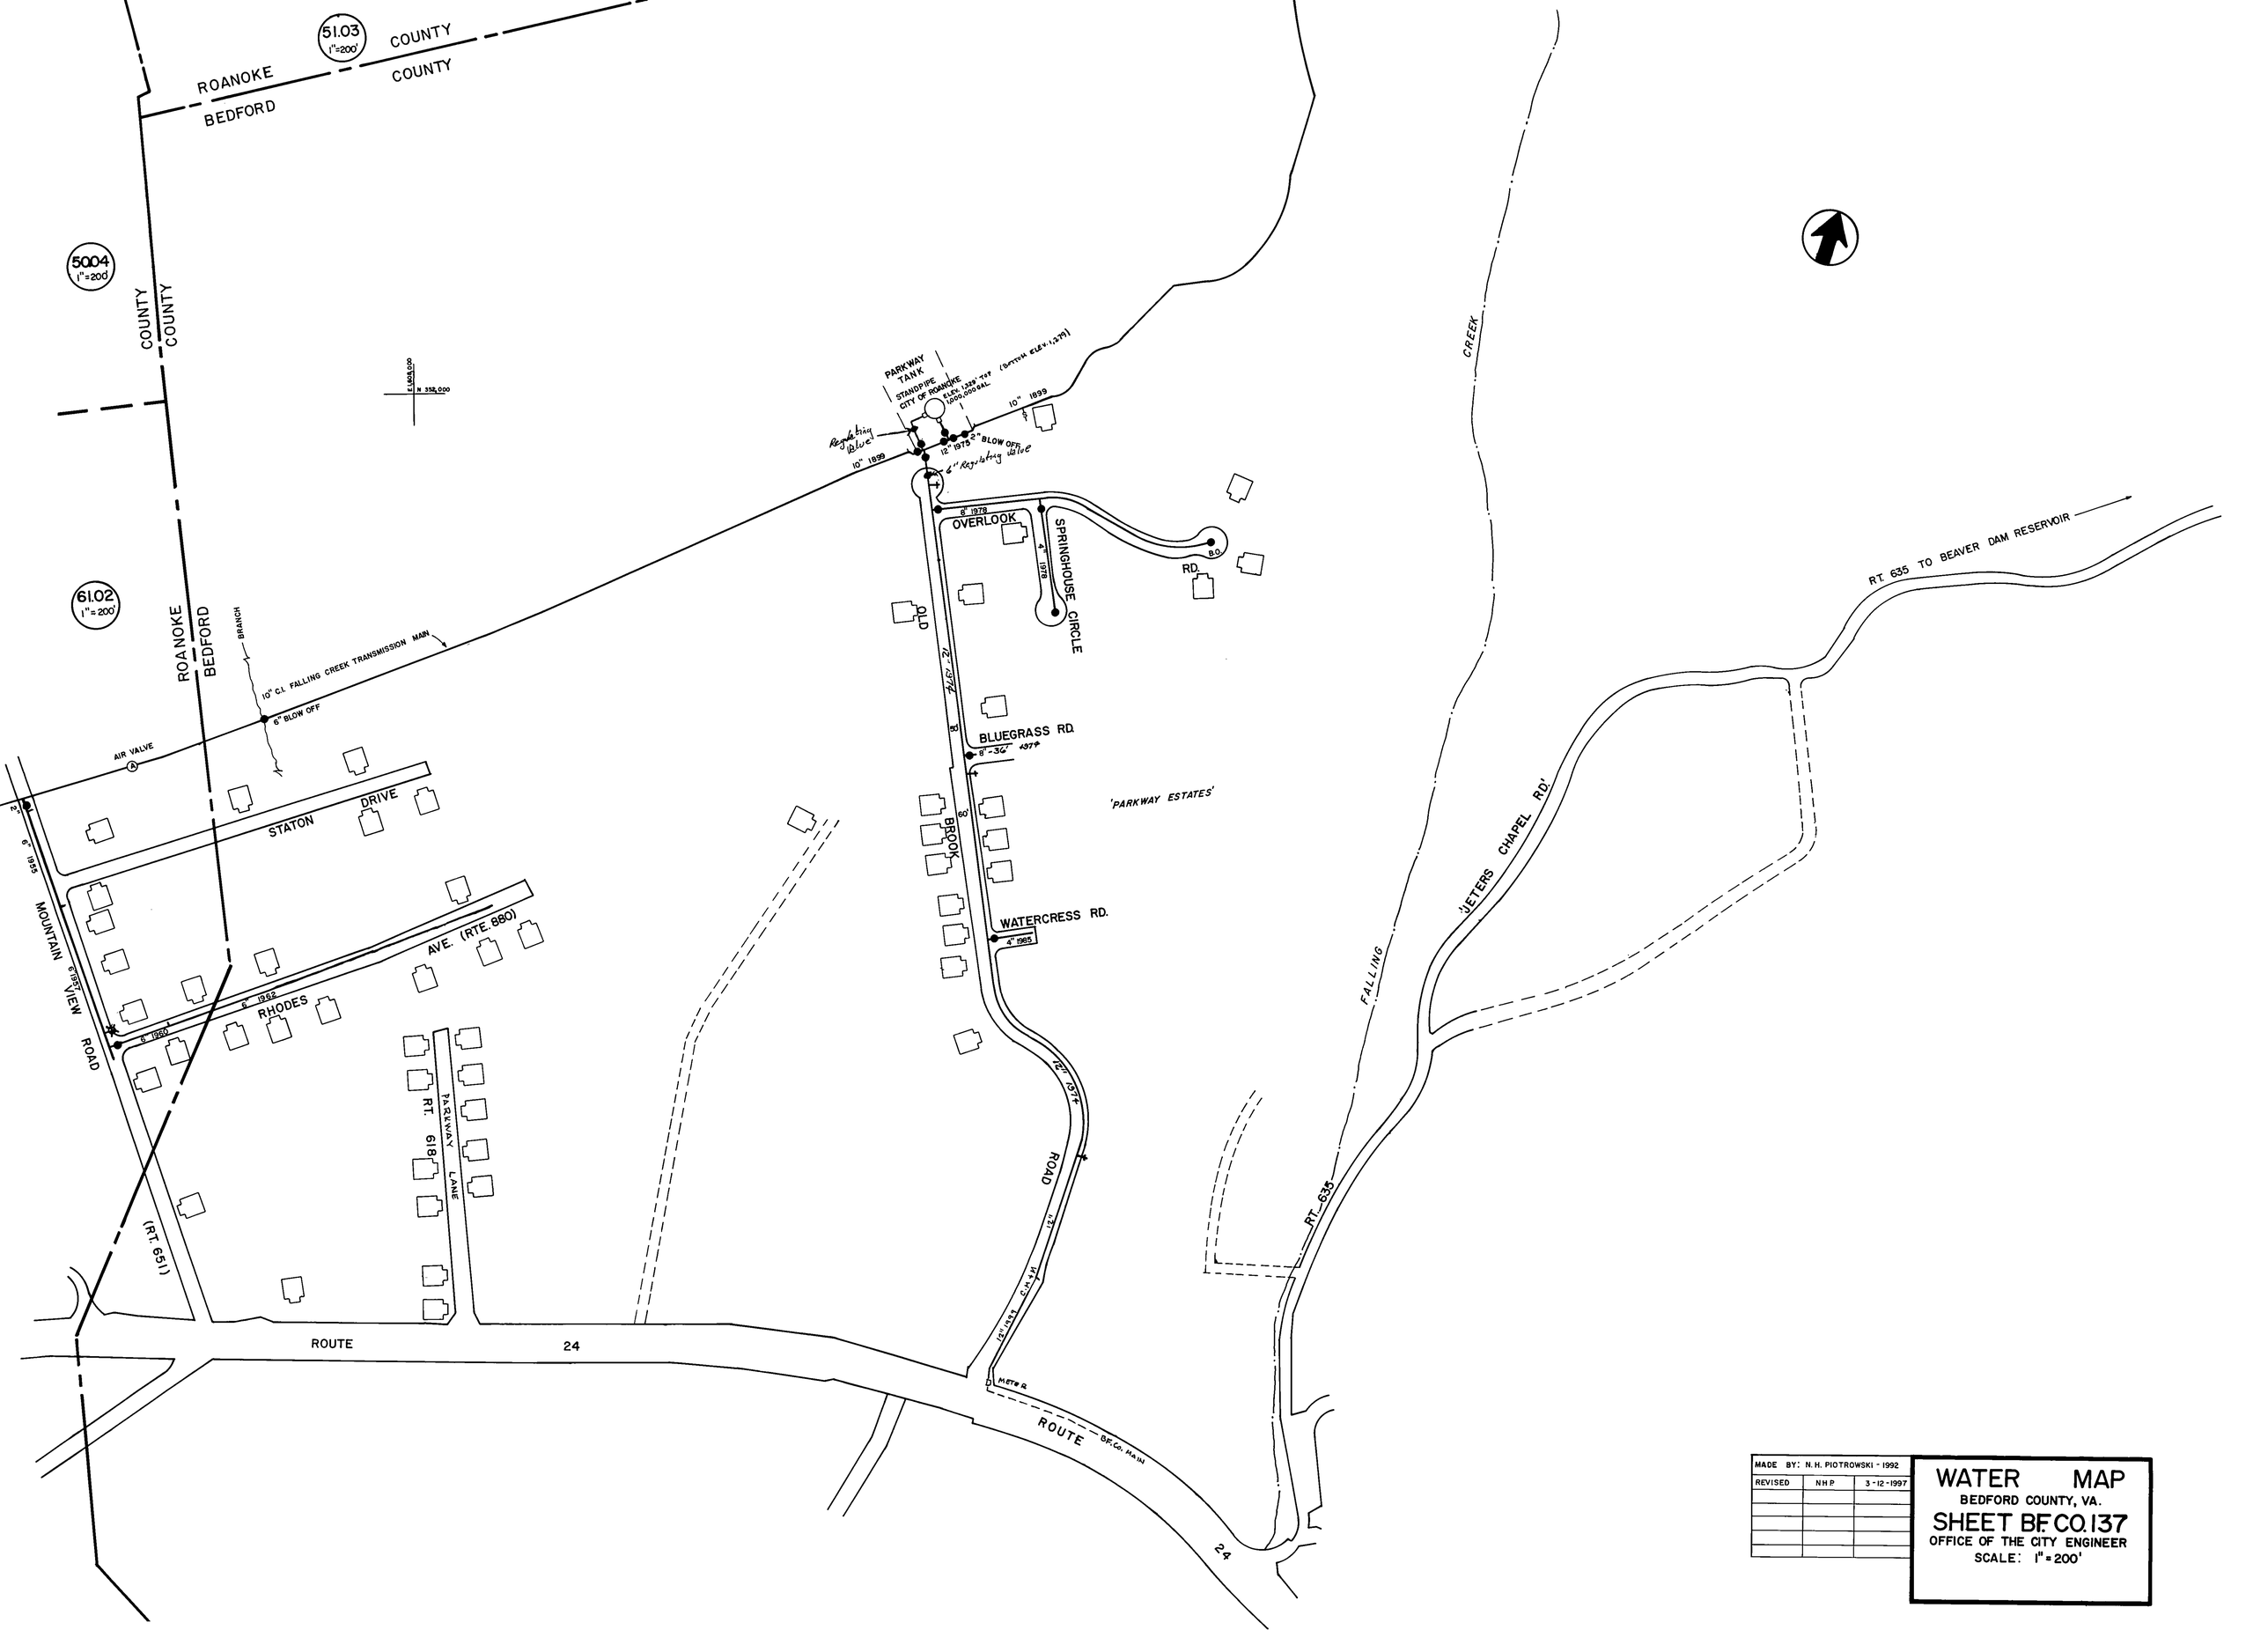

MADE BY: N. H. PIOTROWSKI - 1992		
REVISED	NHP	3-12-1997

WATER MAP

BEDFORD COUNTY, VA.

SHEET BF.CO.137

OFFICE OF THE CITY ENGINEER

SCALE: 1" = 200'