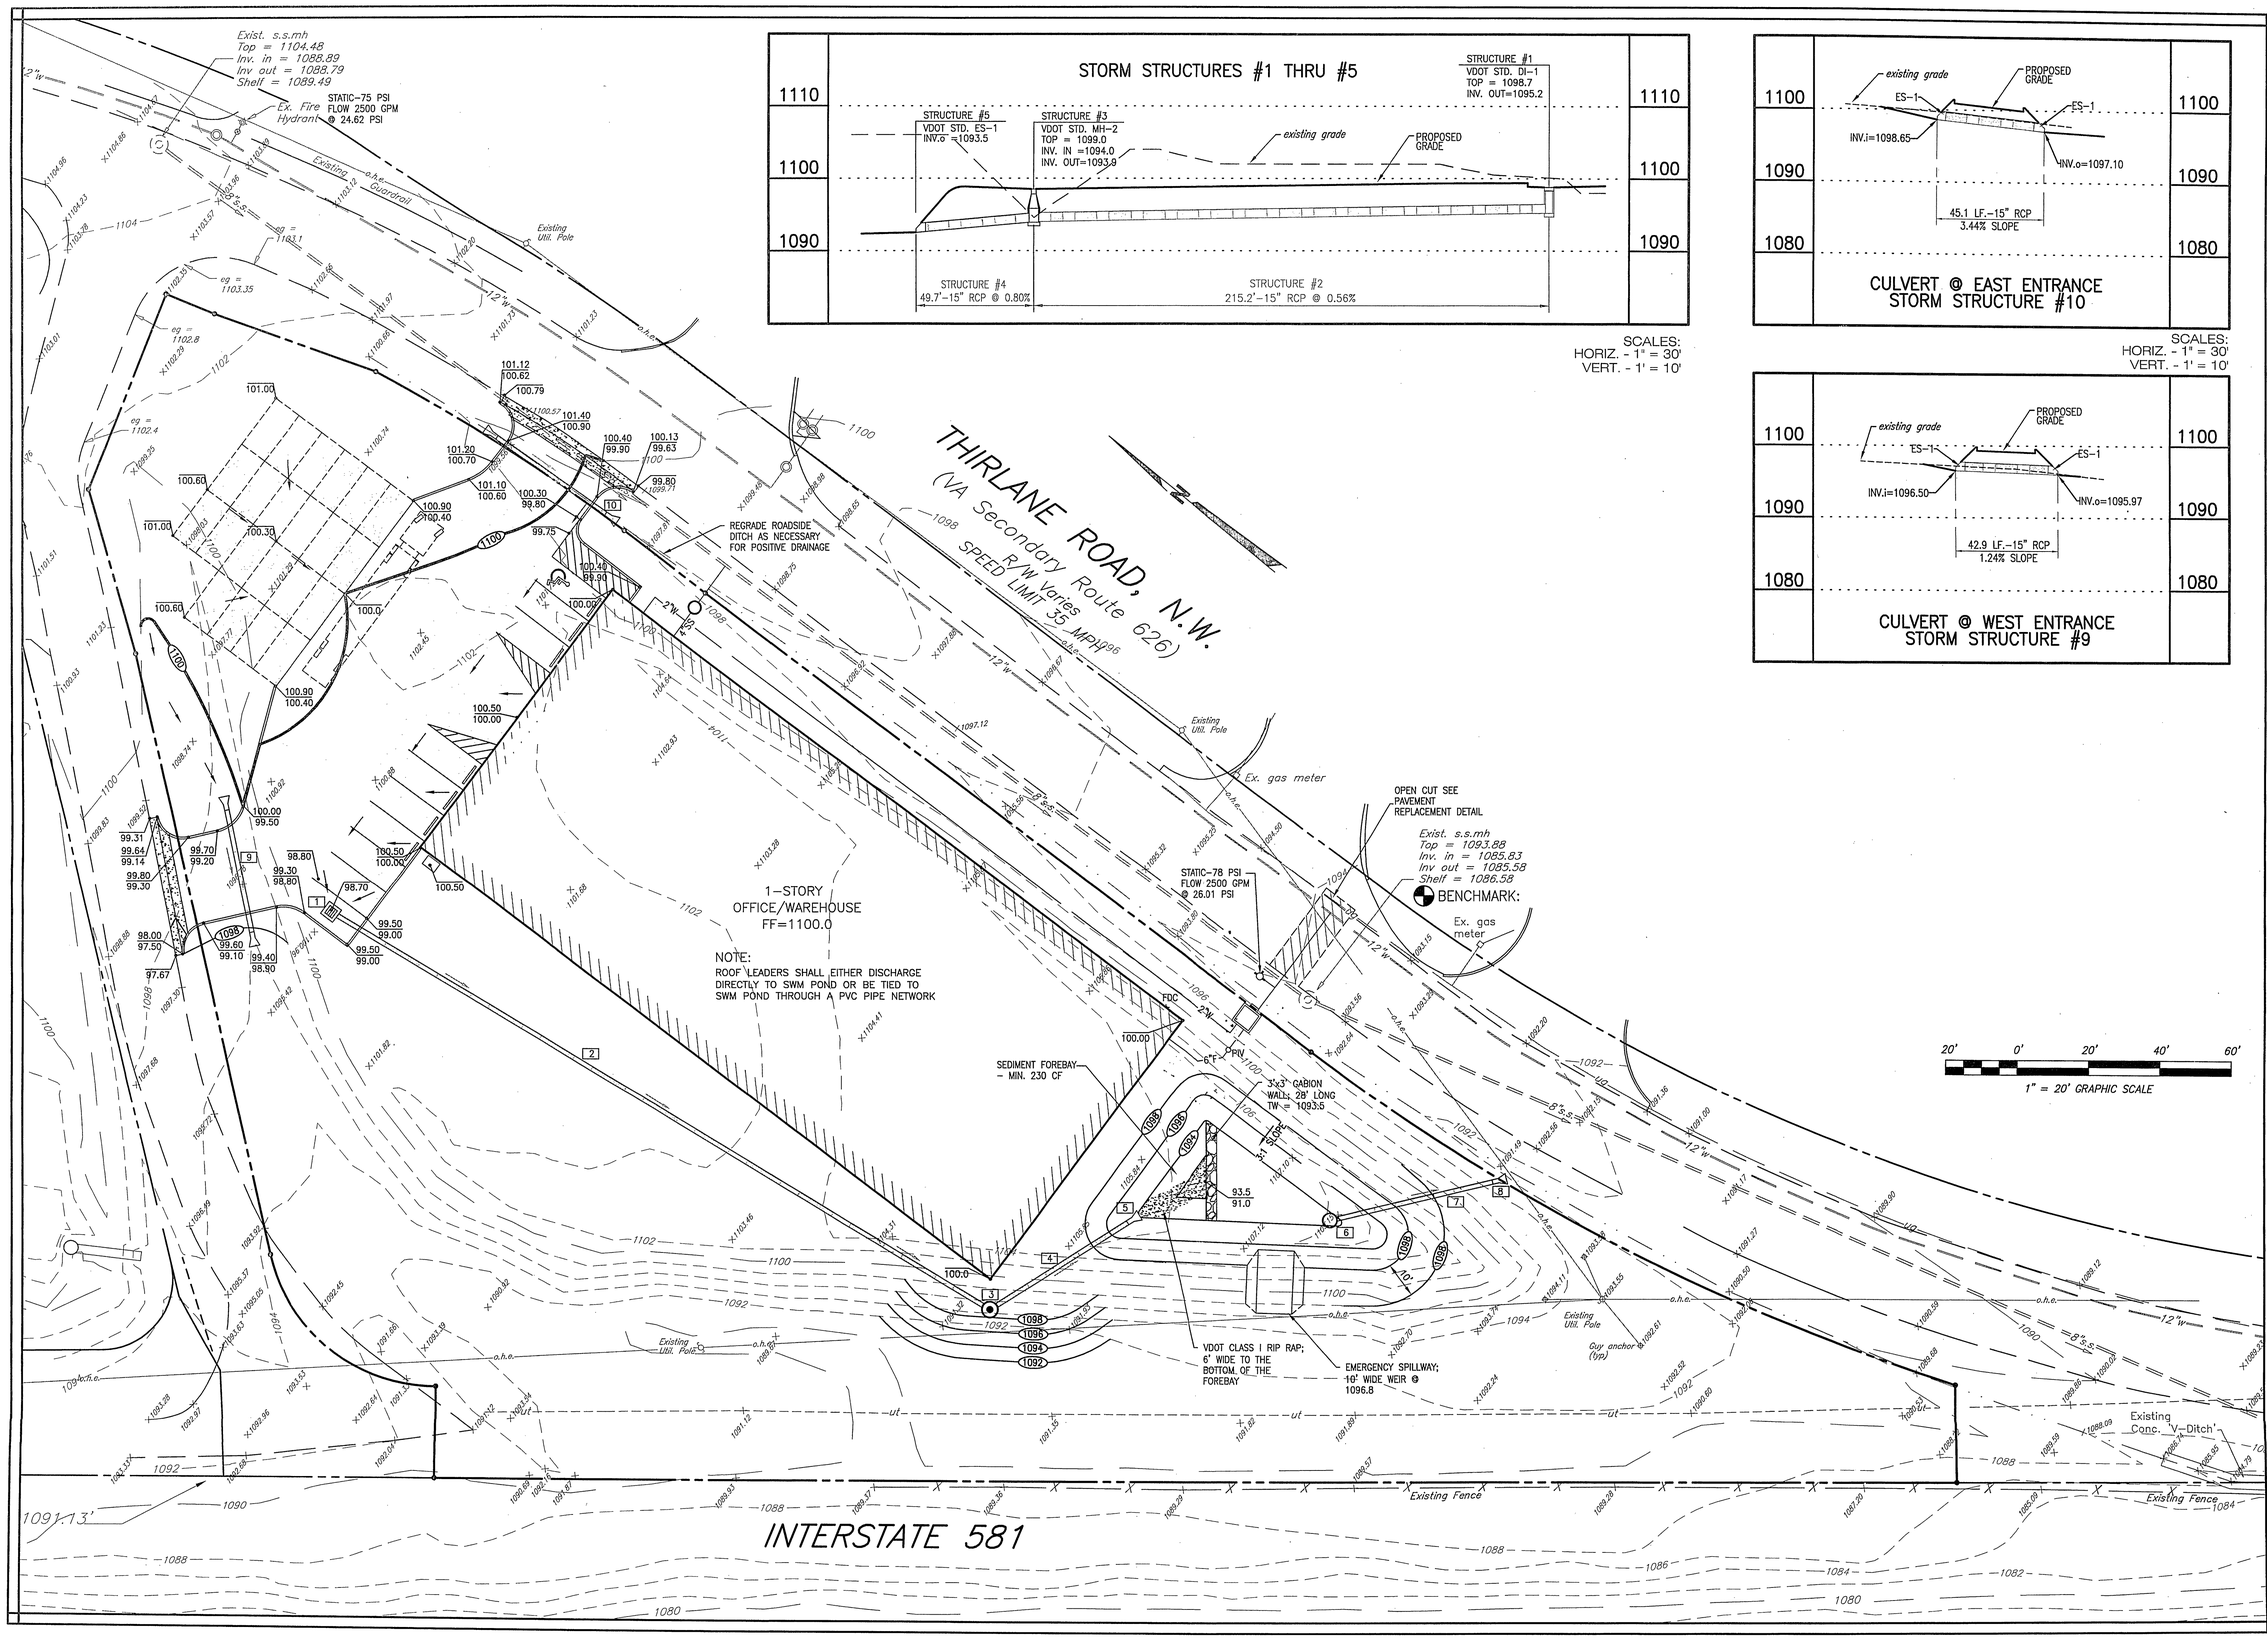

SCALES:
HORIZ. - 1" = 30'
VERT. - 1' = 10'

SCALES:
HORIZ. - 1" = 30'
VERT. - 1' = 10'

COMMONWEALTH OF VIRGINIA
ROGER I. STURGILL
Lic. No. 033058
PROFESSIONAL ENGINEER

BALZER AND ASSOCIATES INC.
REFLECTING TOMORROW
www.balzer.cc
PLANNERS • ARCHITECTS
ENGINEERS • SURVEYORS

1208 Corporate Circle
Roanoke, Virginia 24018
Phone: 540/772-9580
FAX: 540/772-8050

501 Branchway Road
Richmond, Virginia 23236
Phone: 804/794-0571
FAX: 804/794-2635

880 Technology Park Drive
Suite 200
Glen Allen, Virginia 23059
Phone: 804/553-0132
FAX: 804/553-0133

448 Peppers Ferry Road, NW
Christiansburg, Virginia 24073
Phone: 540/381-4290
FAX: 540/381-4291

1561 Commerce Road
Suite 401
Verona, Virginia 24482
Phone: 540/248-3220
FAX: 540/248-3221

FARMERS WAREHOUSE, INC.

GRADING PLAN

ROANOKE CITY, VIRGINIA

DRAWN BY: AJS
DESIGNED BY: CPB
CHECKED BY: JVJ
DATE: 01/22/2008
REVISIONS:
03/06/2008
04/04/2008

SCALE: 1" = 20'
SHEET NO.
C-3
JOB NO.
R0700277.00