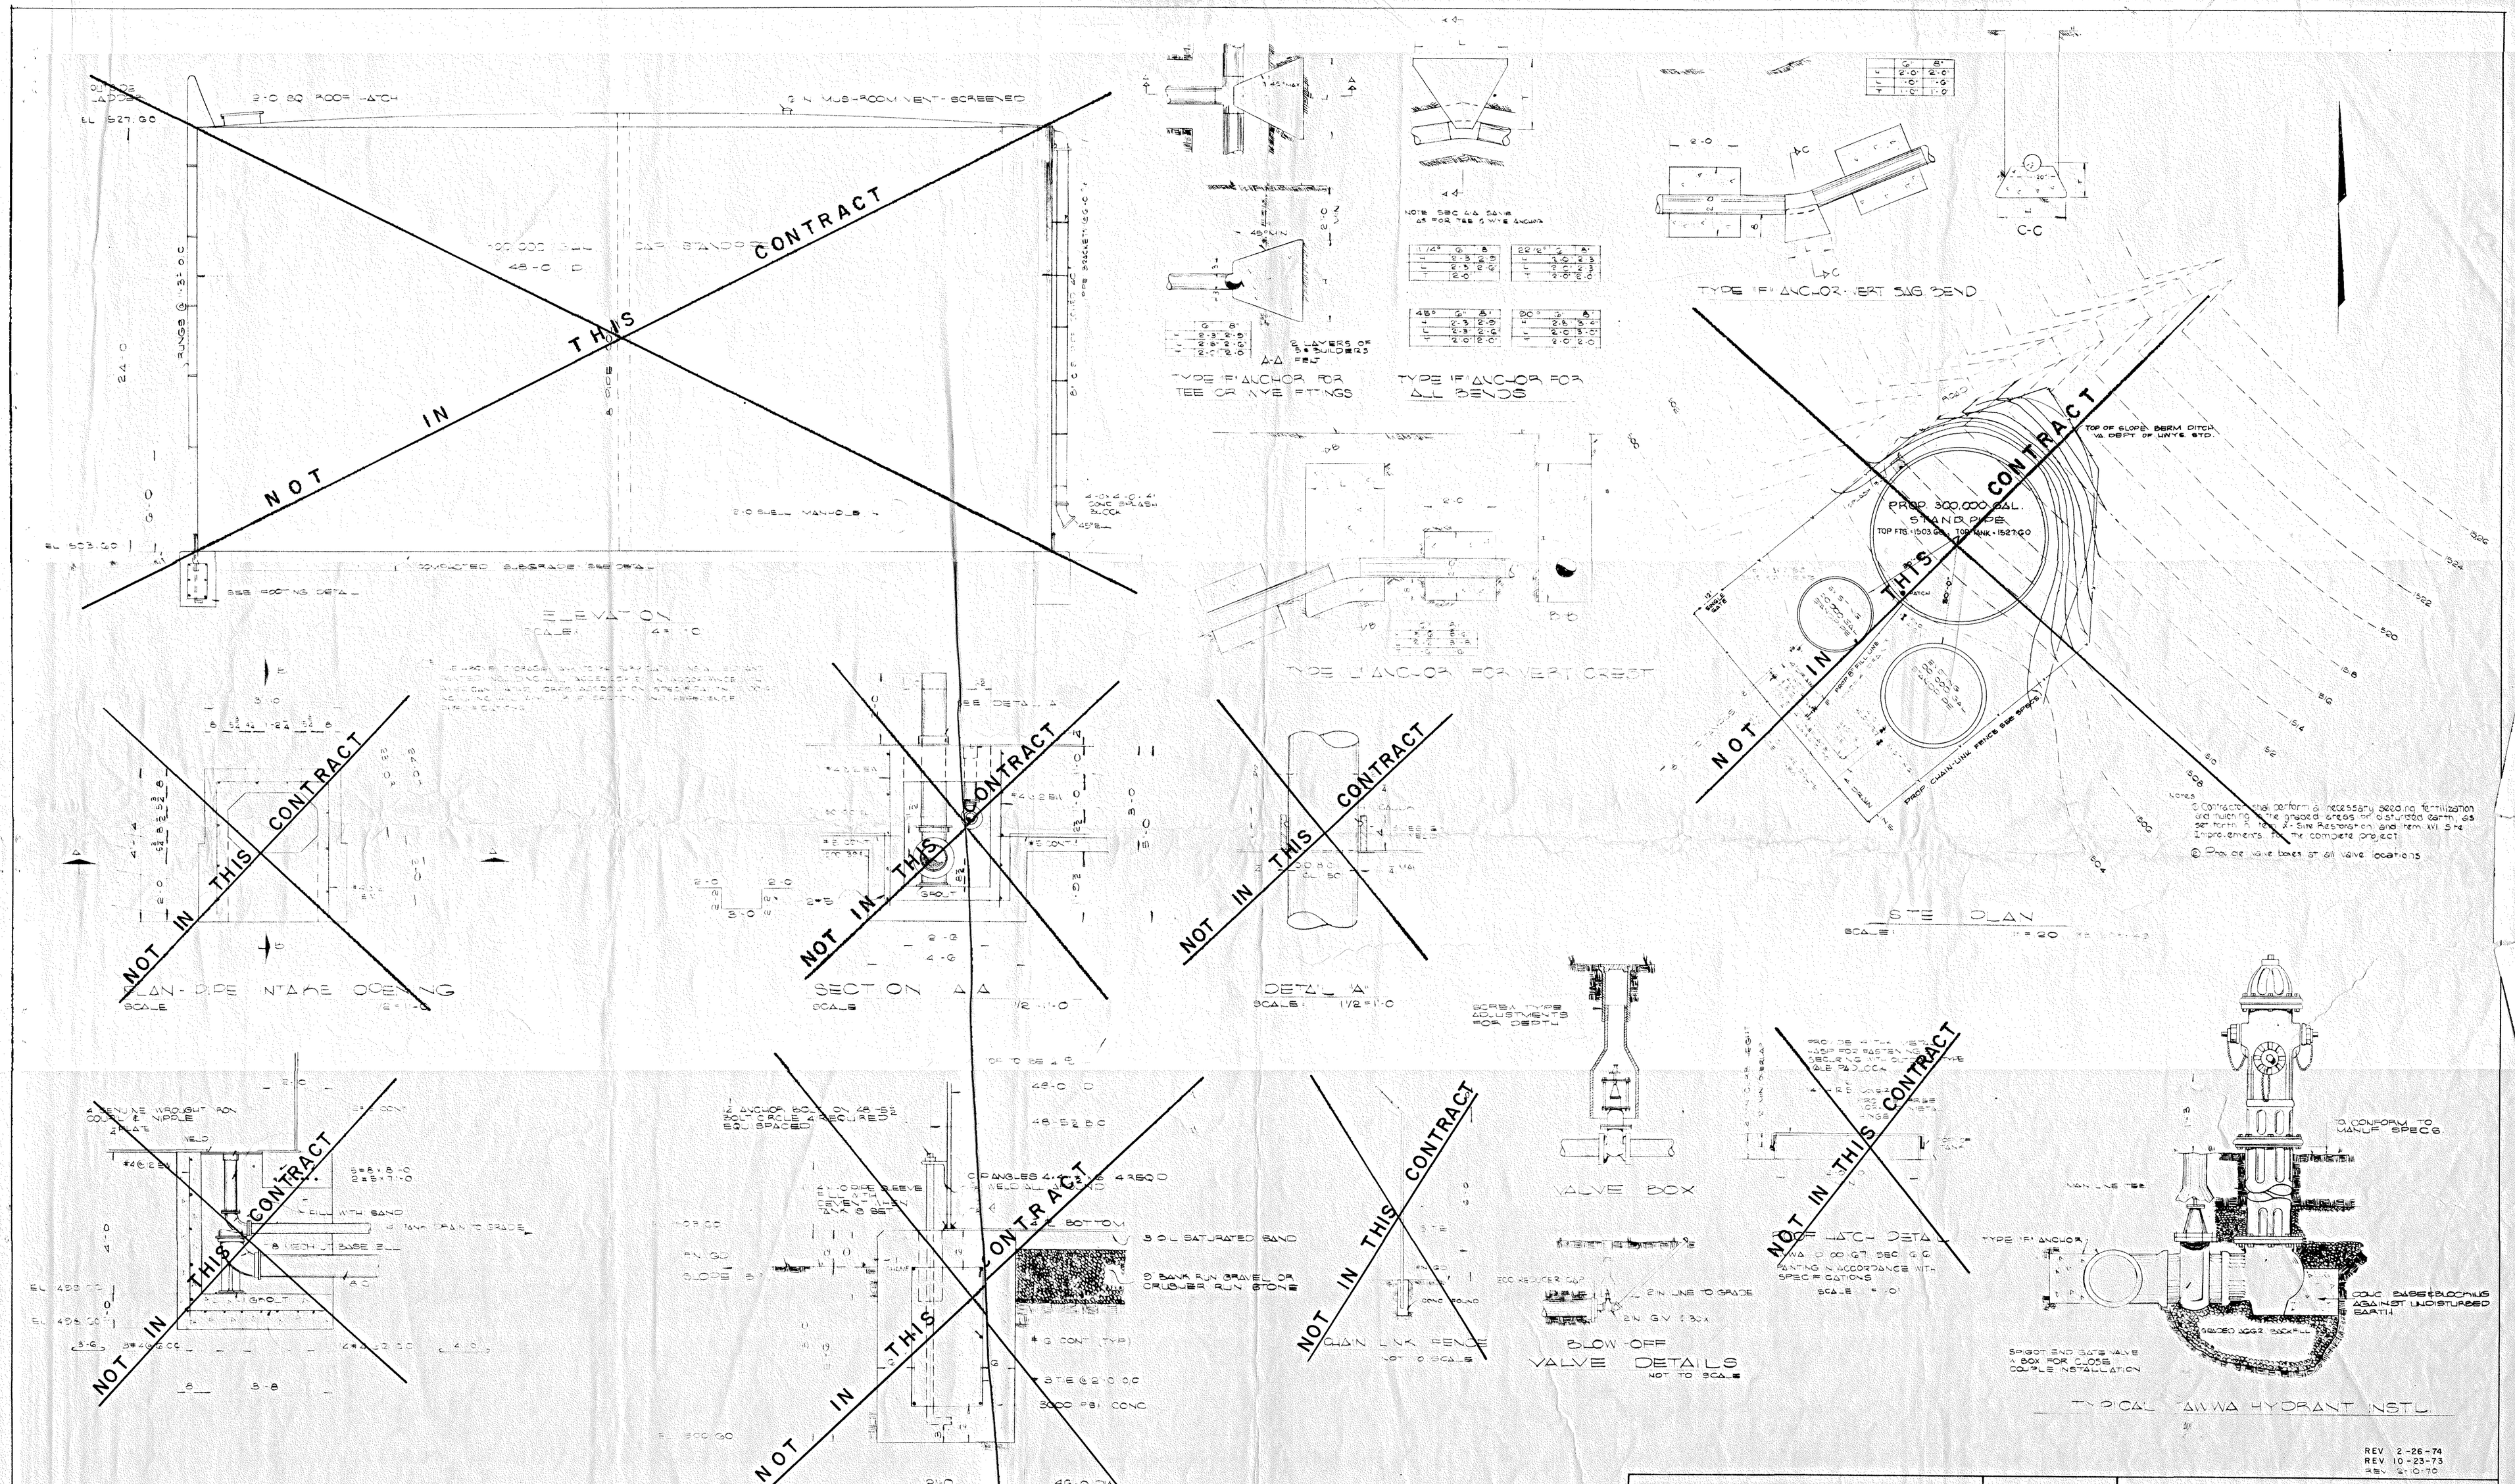
NOT IN THIS CONTRACT
ELEVATION
PLAN - PIPE INTAKE OPENING
SECTION A-A
DETAIL "A"
TYPE IF ANCHOR FOR TEE OR WYE FITTINGS
TYPE IF ANCHOR FOR ALL BENDS
TYPE IF ANCHOR - VERT SWG BEND
TYPE U ANCHOR - VERT CREST
PROP. 300,000 GAL. STANDPIPE
SITE PLAN
SECTION B-B
TANK FOOTING DETAIL
CHAIN LINK FENCE
VALVE BOX
ROOF HATCH DETAIL
BLOW-OFF VALVE DETAILS
NOT TO SCALE
TYPICAL FAIRWA HYDRANT INSTL.
TOP OF GLOBE, BERM DITCH VIA DEPT OF HWYS STD.
PROP. CHAIN-LINK FENCE SEE SPECS.
TOP FTG. 1503.00
TOP TANK 1527.00
TOP OF PIPE
EL. 1527.00
2'-0 SQ. ROOF HATCH
6" N. MUS-ROOM VENT - SCREENED
2'-0 SHELL MANHOLE
COMPACTED SUBGRADE SEE DETAIL
SEE FOOTING DETAIL
SEE DETAIL A
