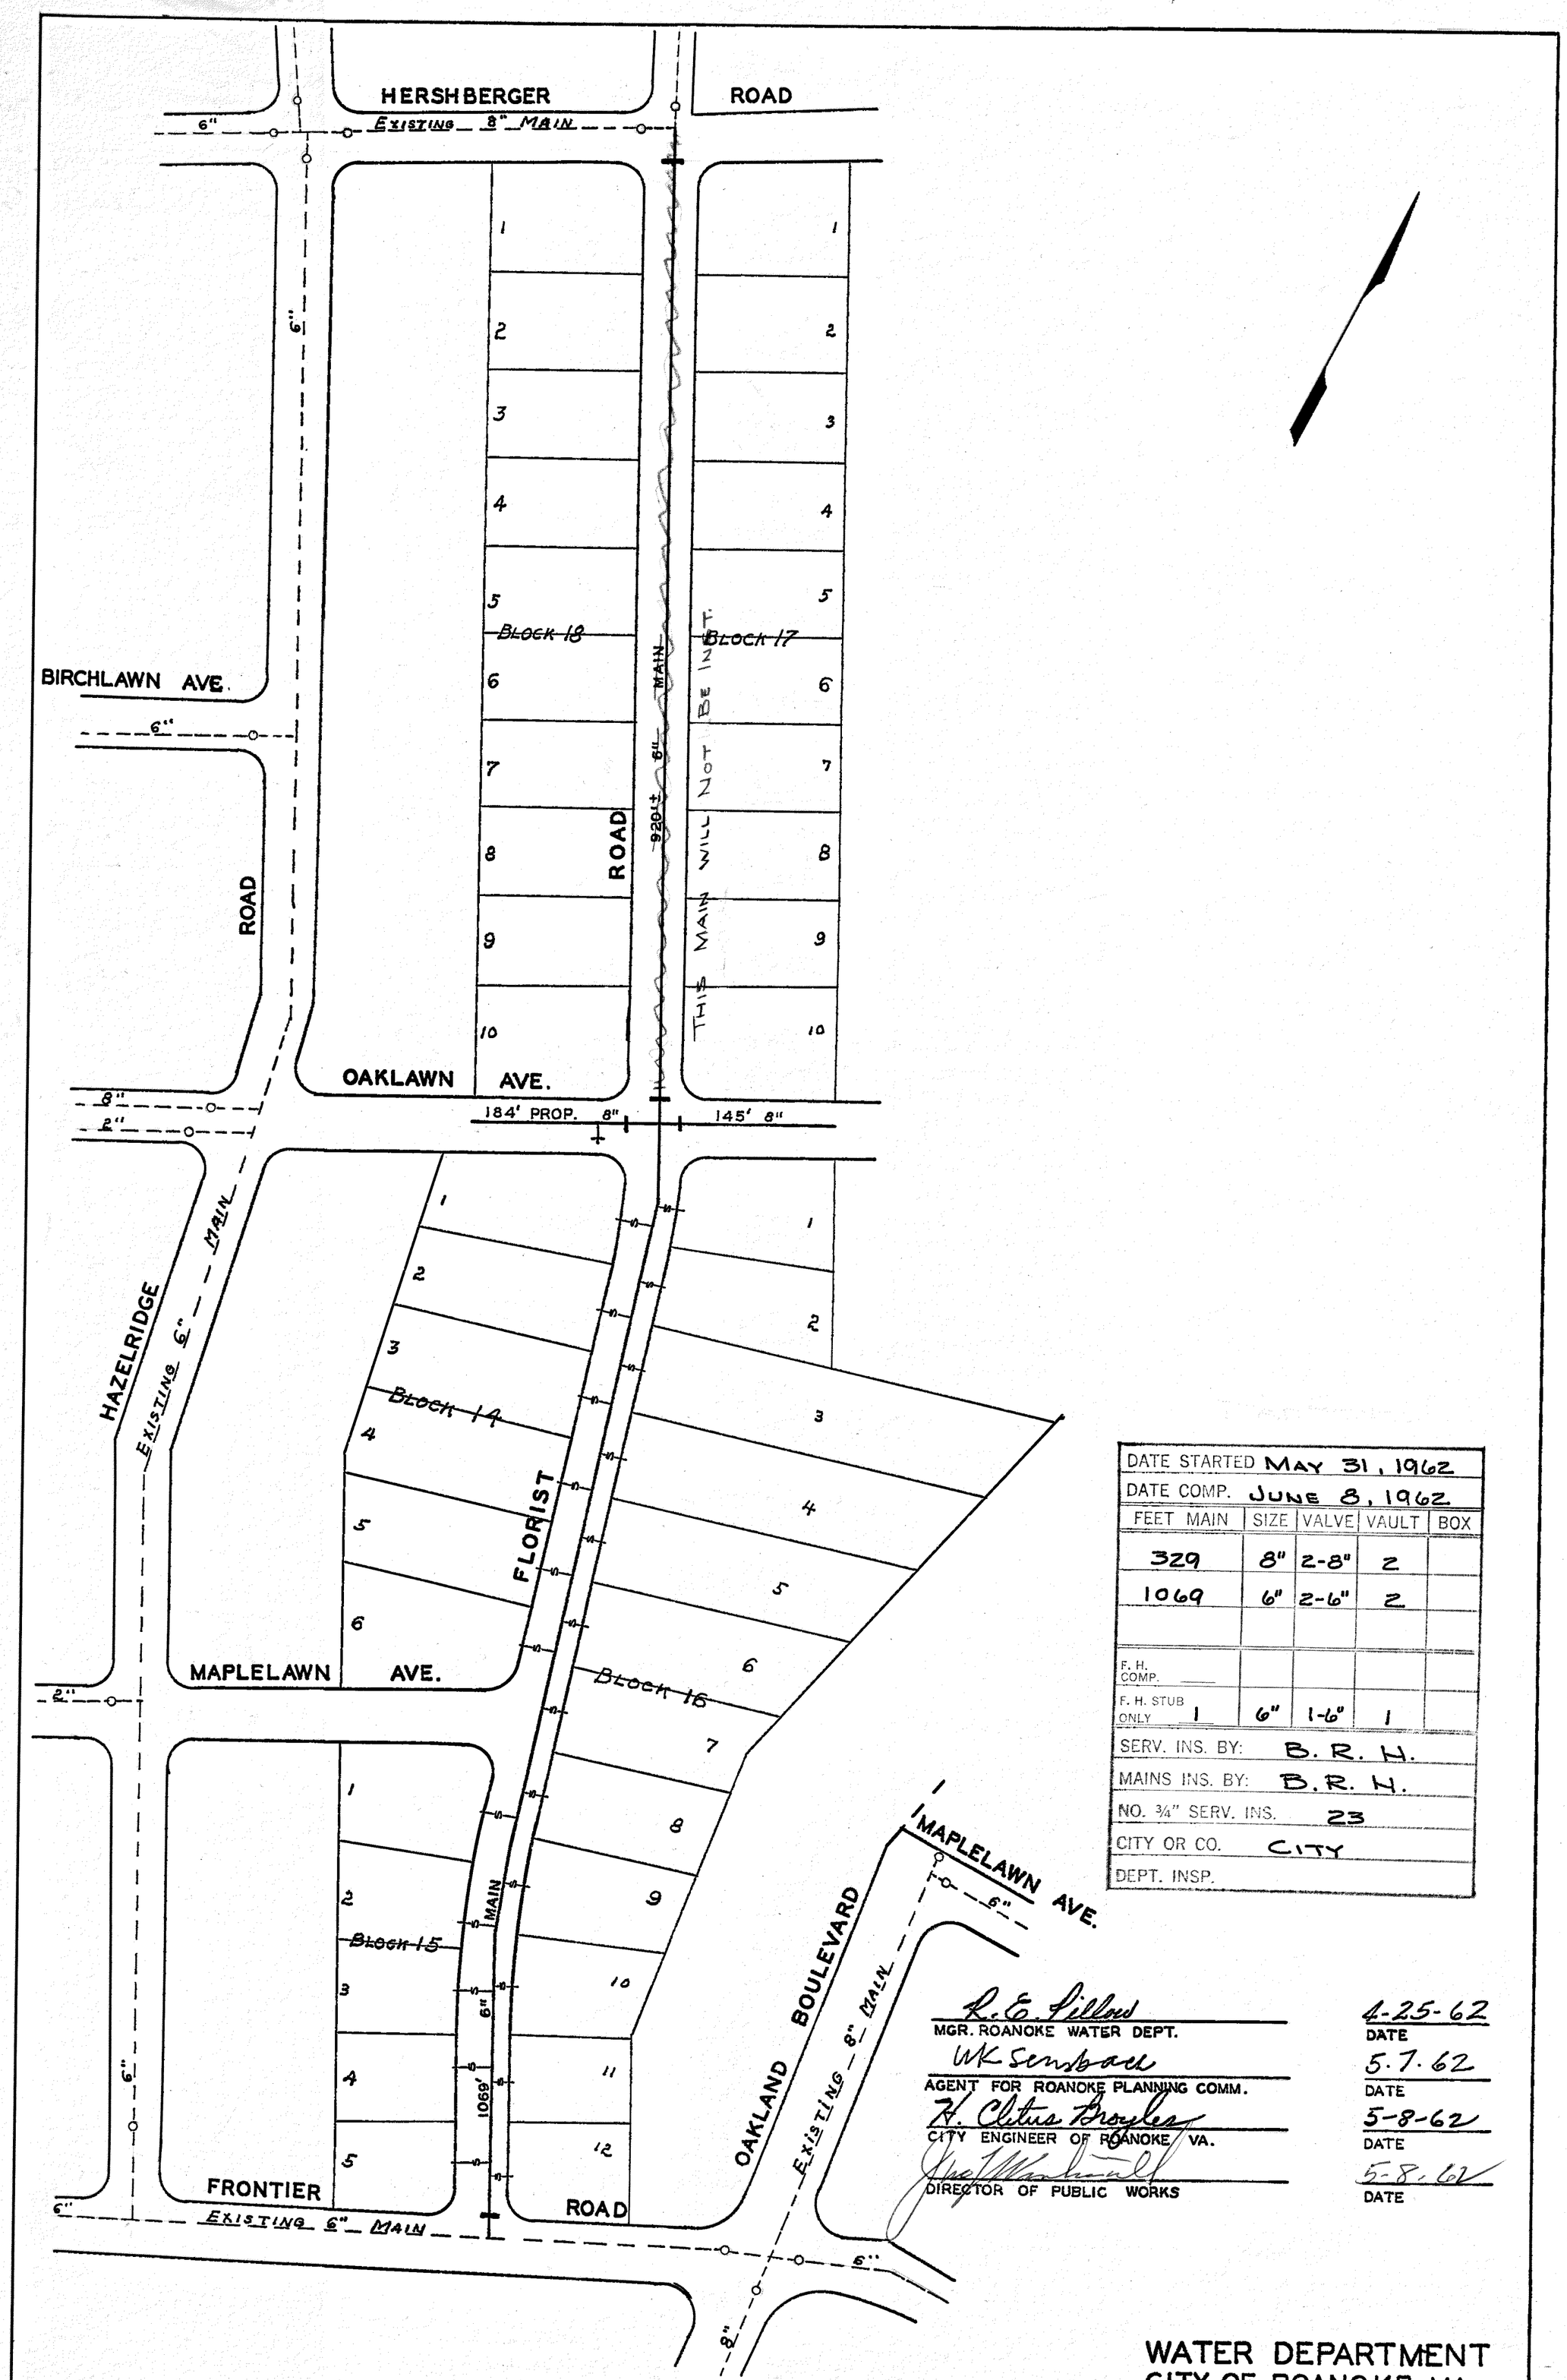

DATE STARTED MAY 31, 1962				
DATE COMP. JUNE 8, 1962				
FEET MAIN	SIZE	VALVE	VAULT	BOX
329	8"	2-8"	2	
1069	6"	2-6"	2	
F. H. COMP. ___				
F. H. STUB ONLY 1	6"	1-6"	1	
SERV. INS. BY: B. R. H.				
MAINS INS. BY: B. R. H.				
NO. ¾" SERV. INS. 23				
CITY OR CO. CITY				
DEPT. INSP.				

R. E. Sillard — MGR. ROANOKE WATER DEPT. — 4-25-62 DATE

W K Sensbach — AGENT FOR ROANOKE PLANNING COMM. — 5.7.62 DATE

H. Clitus Broyles — CITY ENGINEER OF ROANOKE, VA. — 5-8-62 DATE

Geo T Manhardt — DIRECTOR OF PUBLIC WORKS — 5-8-62 DATE

WATER DEPARTMENT
CITY OF ROANOKE, VA.
OAKDALE SECTION NO. 3

SCALE—1" = 100'

DRAWN BY E.L.A. APRIL, 12, 1962

62-18