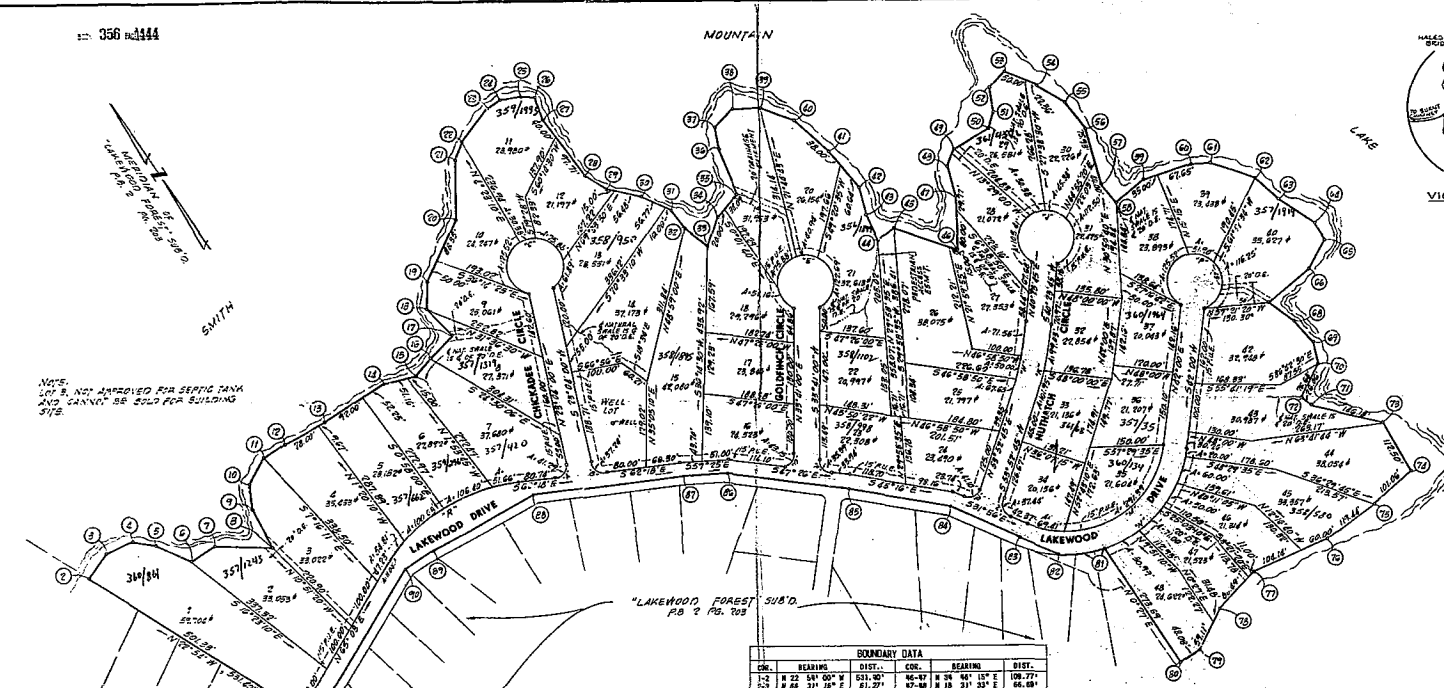
MOUNTAIN
LAKE
SMITH
LAKEWOOD DRIVE
NOTE: LOT 8, NOT APPROVED FOR SEPTIC TANK AND CANNOT BE SOLD FOR BUILDING SITE.
WELL LOT
