BK 898 PG 1871

BK 0898 PG 01871

FINAL PLAT
SECTION I
THE ENGLISH ESTATES

LOCATED IN
GILLS GREEK MAGISTERIAL DISTRICT
FRANKLIN COUNTY, VIRGINIA
AUGUST 16, 2006
SCALE 1" = 100'

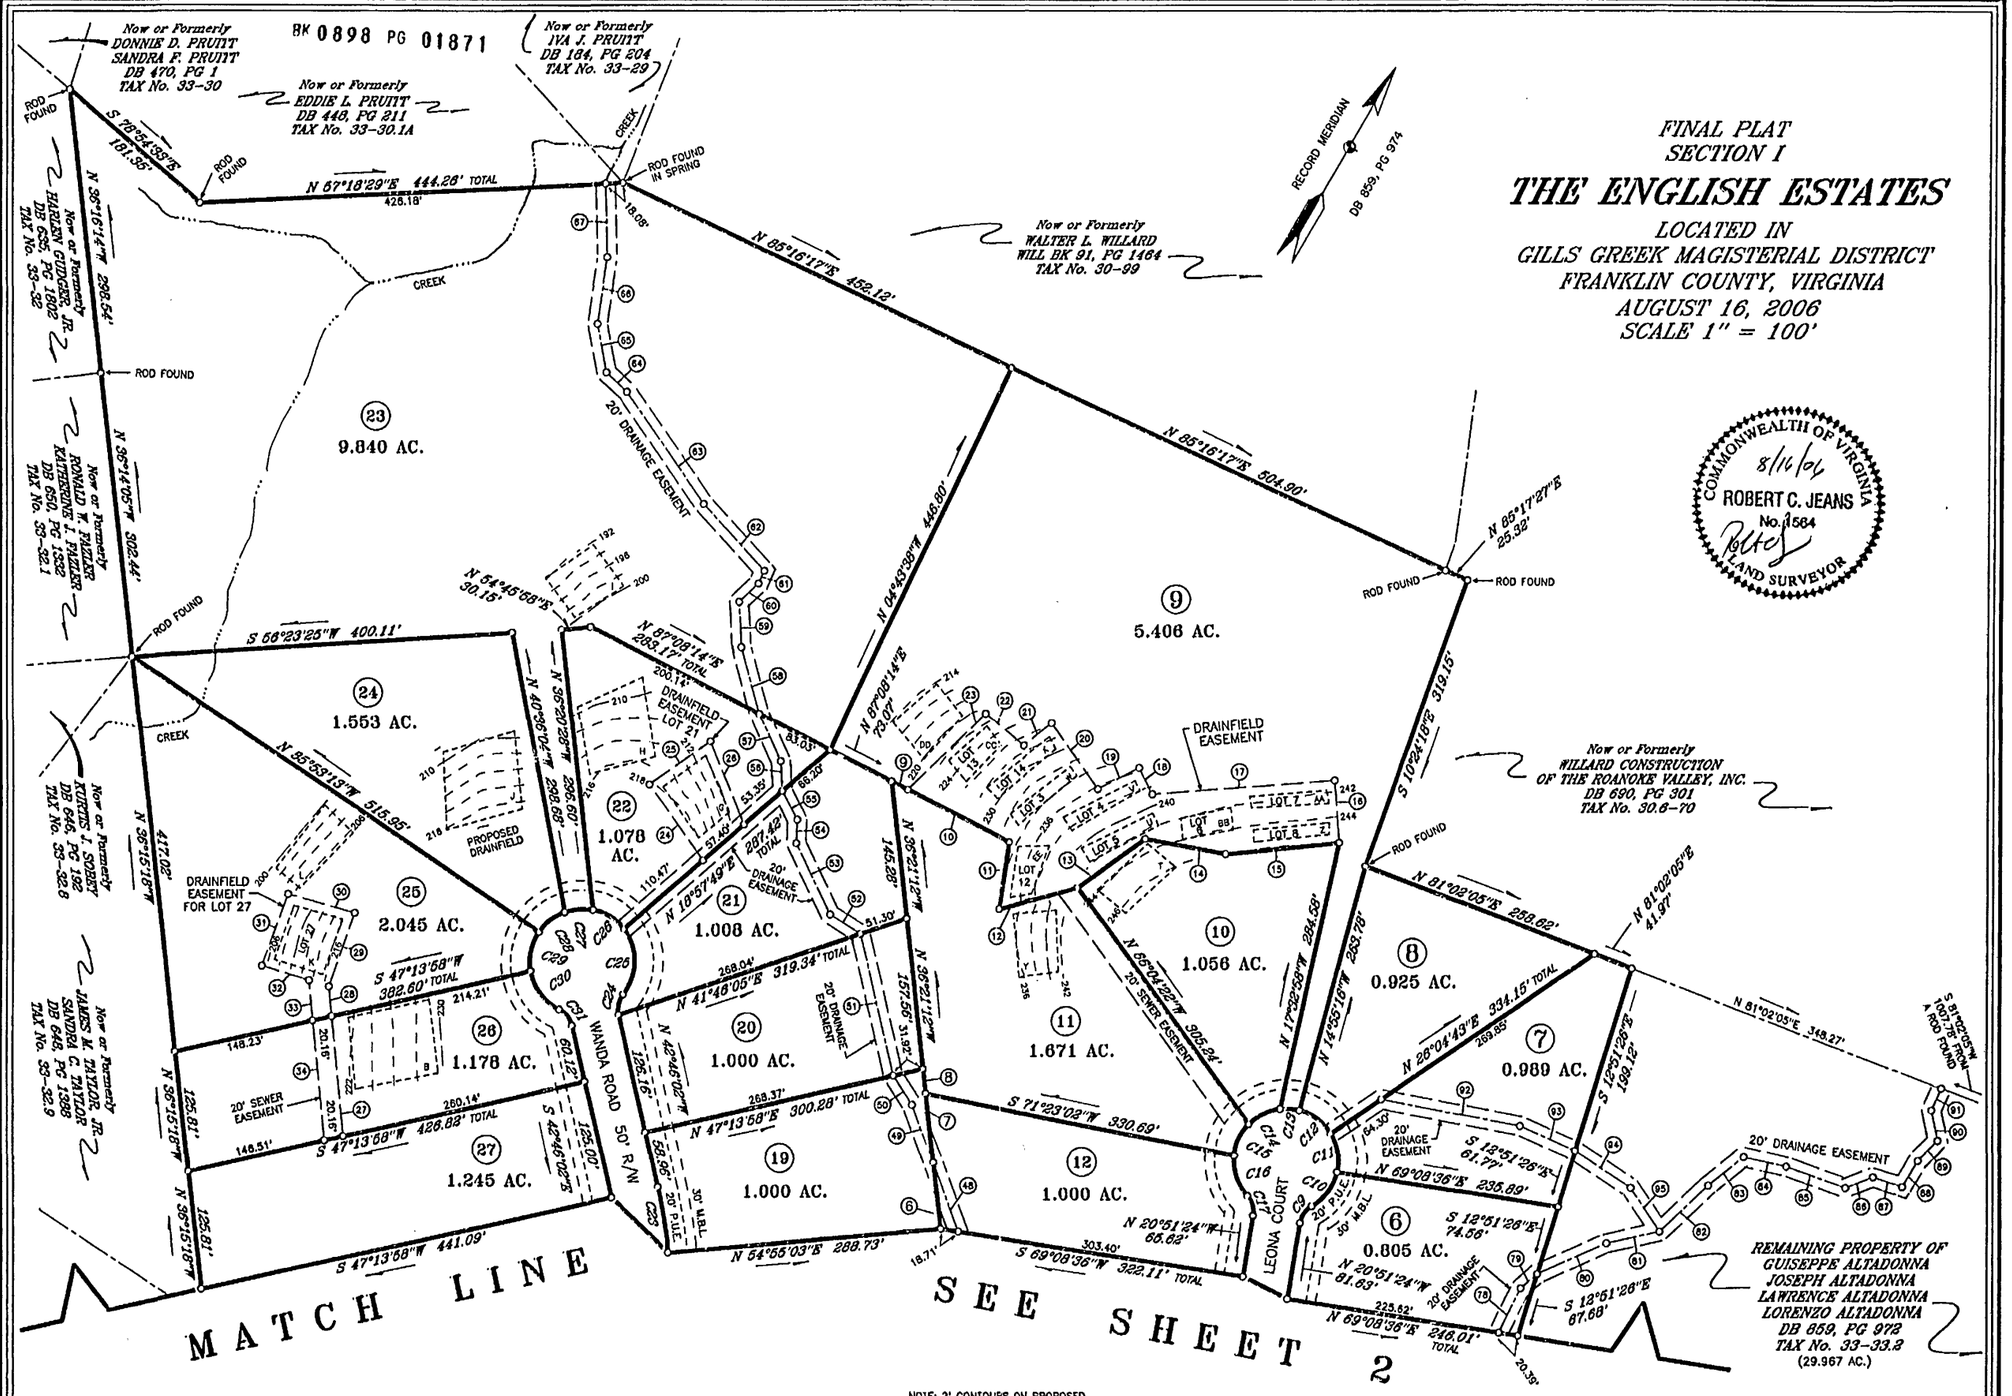

COMMONWEALTH OF VIRGINIA
8/16/06
ROBERT C. JEANS
No. 1564
LAND SURVEYOR

NOTE: 2' CONTOURS ON PROPOSED DRAINFIELDS. (ASSUMED DATUM)

100 0 100 200 300
GRAPHIC SCALE – FEET

CORNERSTONE LAND SURVEYING, INC.
250 SOUTH MAIN STREET
P. O. BOX 779
ROCKY MOUNT, VIRGINIA 24151
540-489-3590

SHEET 3 OF 3

FIELD BK 486, JOB No. 05102, DRAWING No. C-2162